
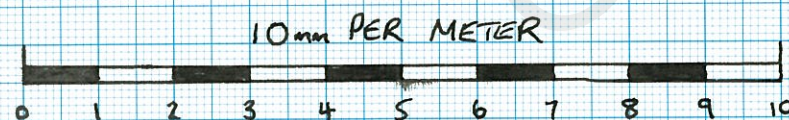
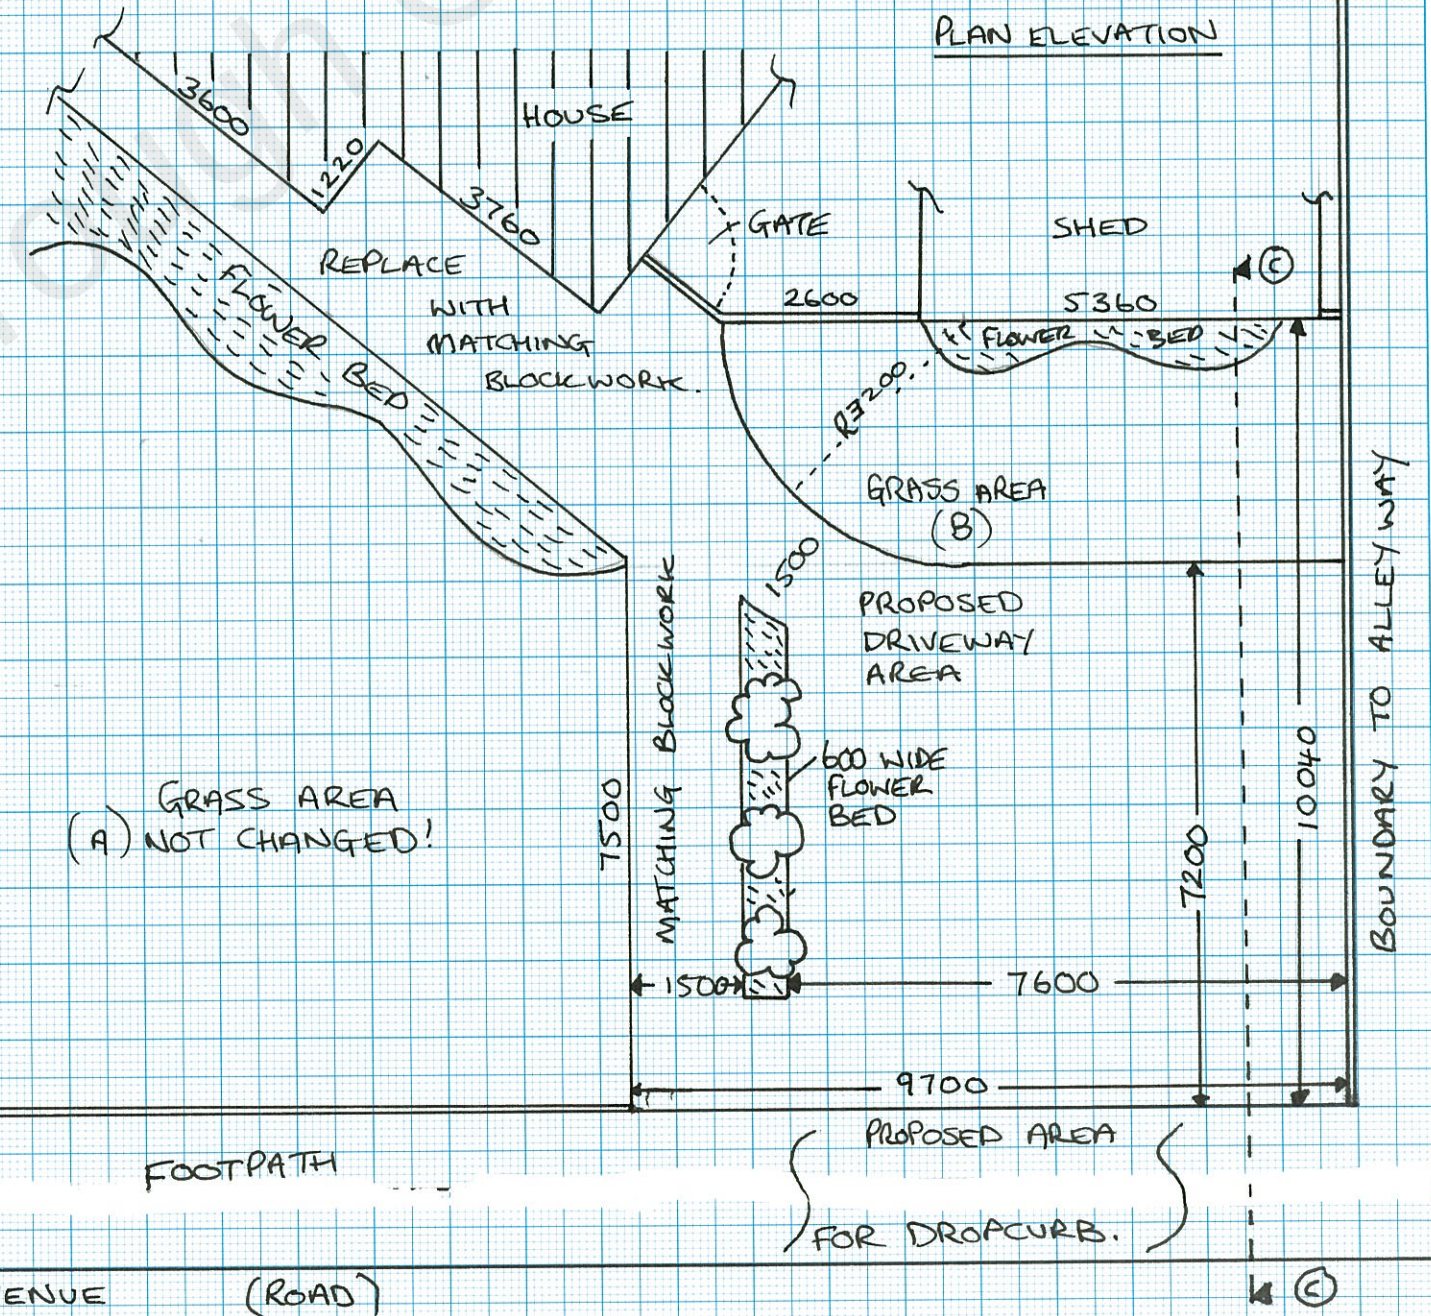
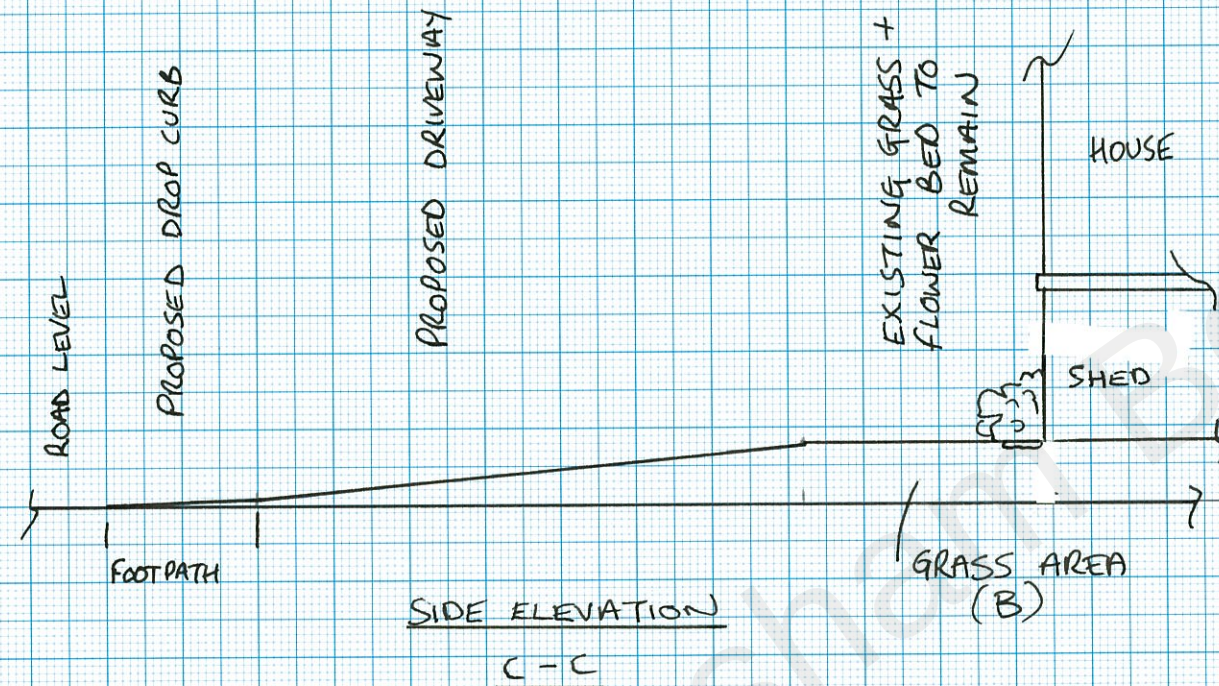


FRONT GARDEN PROPOSED DRAWINGS

20 WHITE AVENUE
NORTHFLEET
KENT
DA11 7JB

DRAWING TO SCALE 1:100 ON A3

ALL DIMENSIONS IN mm

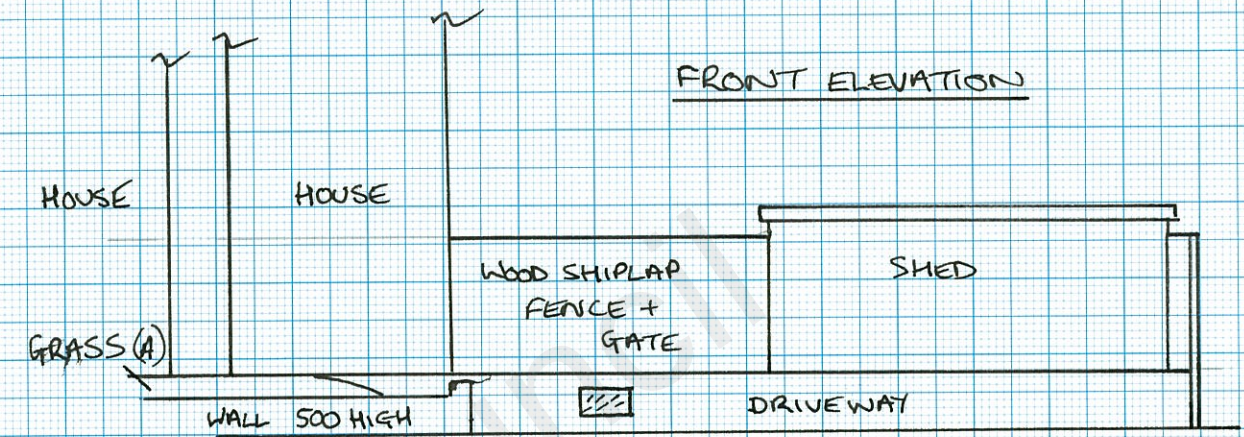

DRAWING NO.
20 WHITE 002