




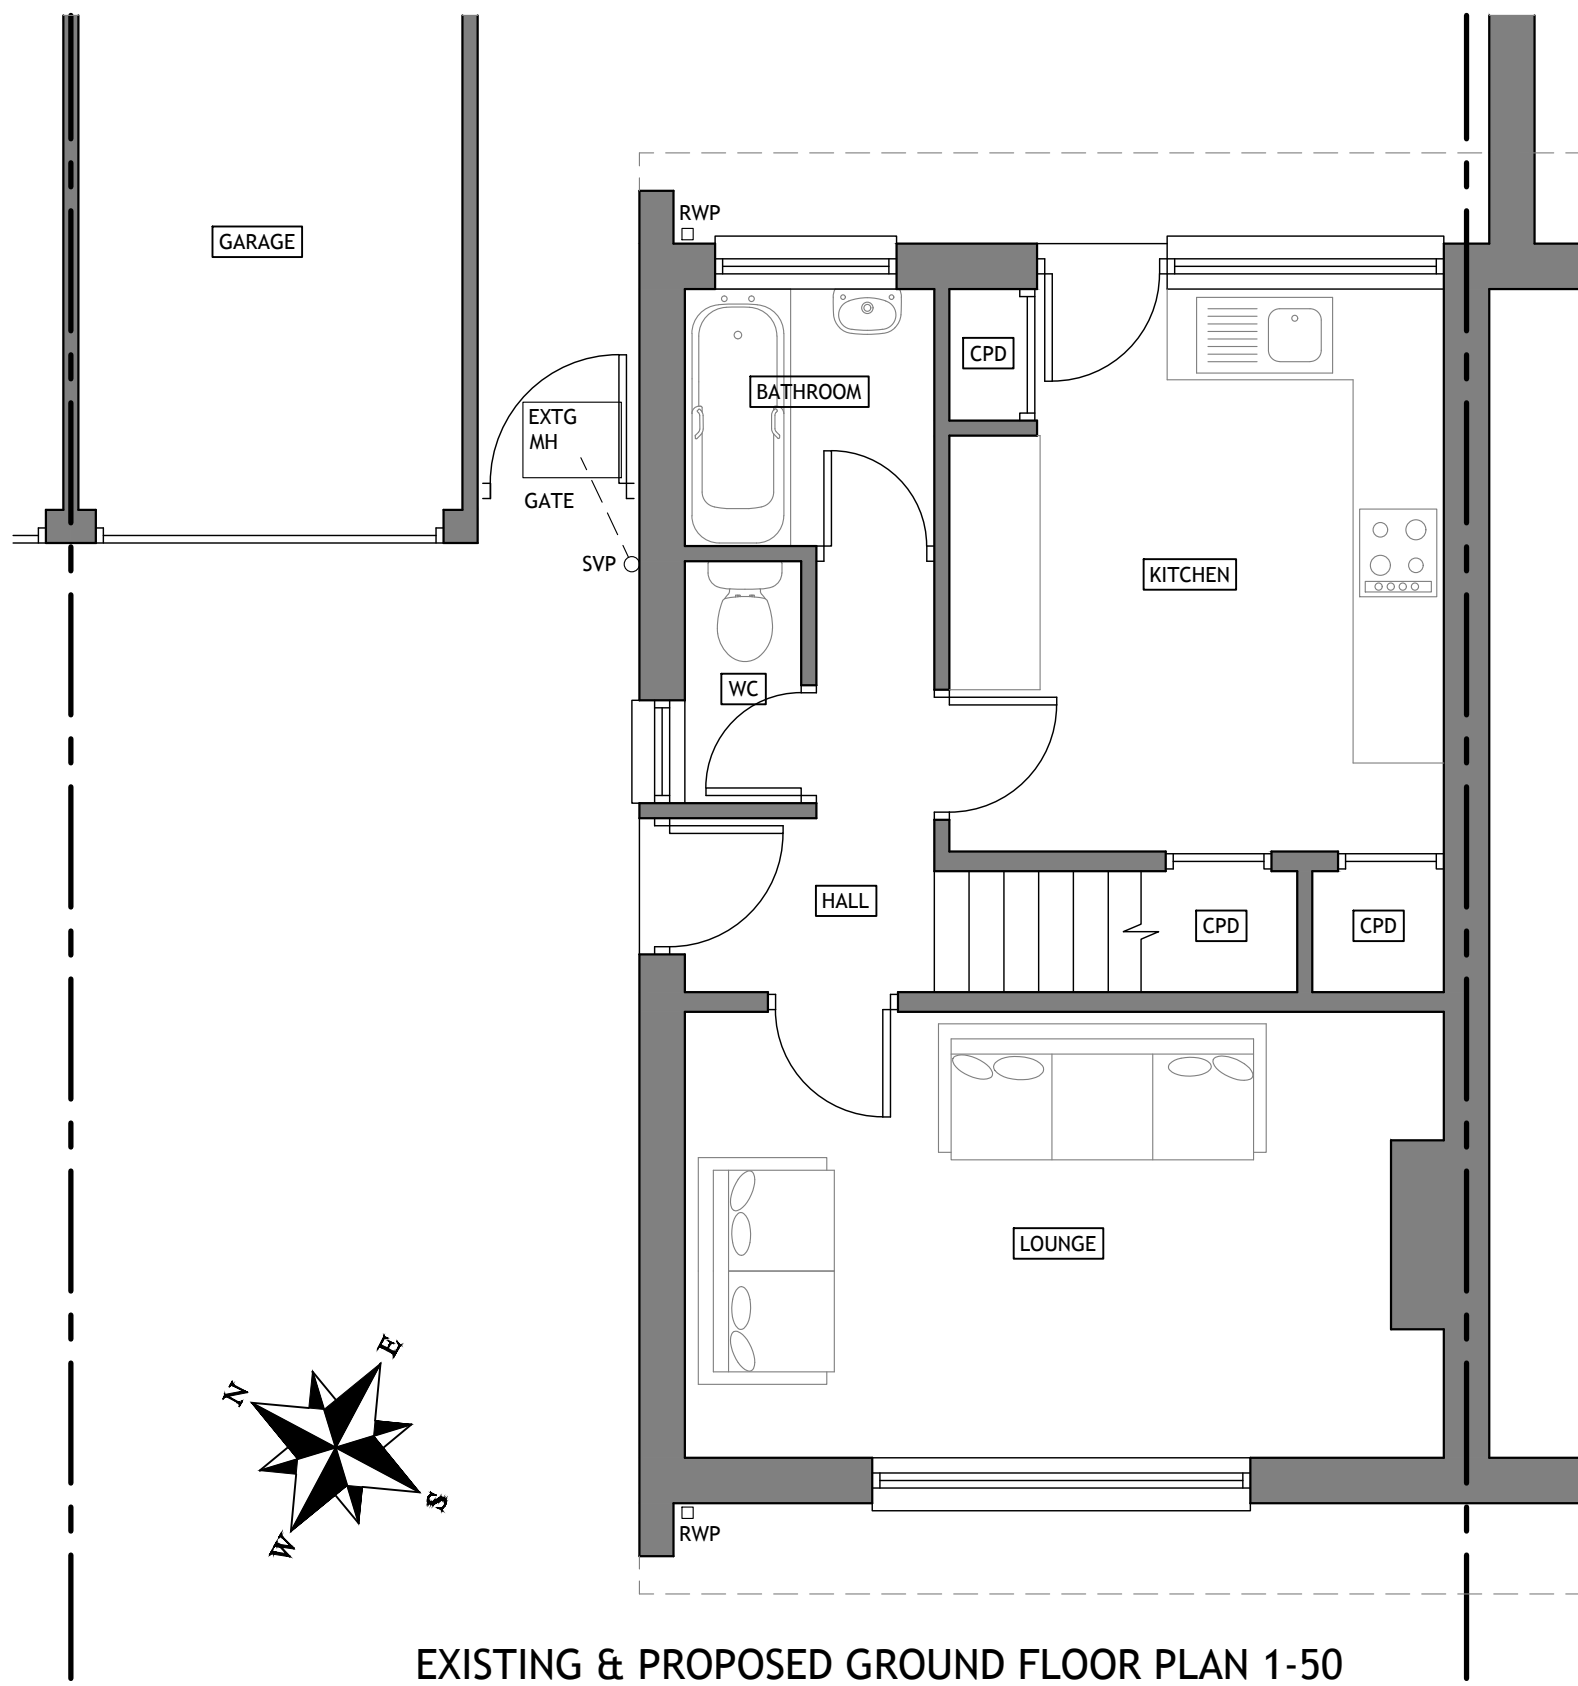

EXISTING & PROPOSED GROUND FLOOR PLAN 1-50

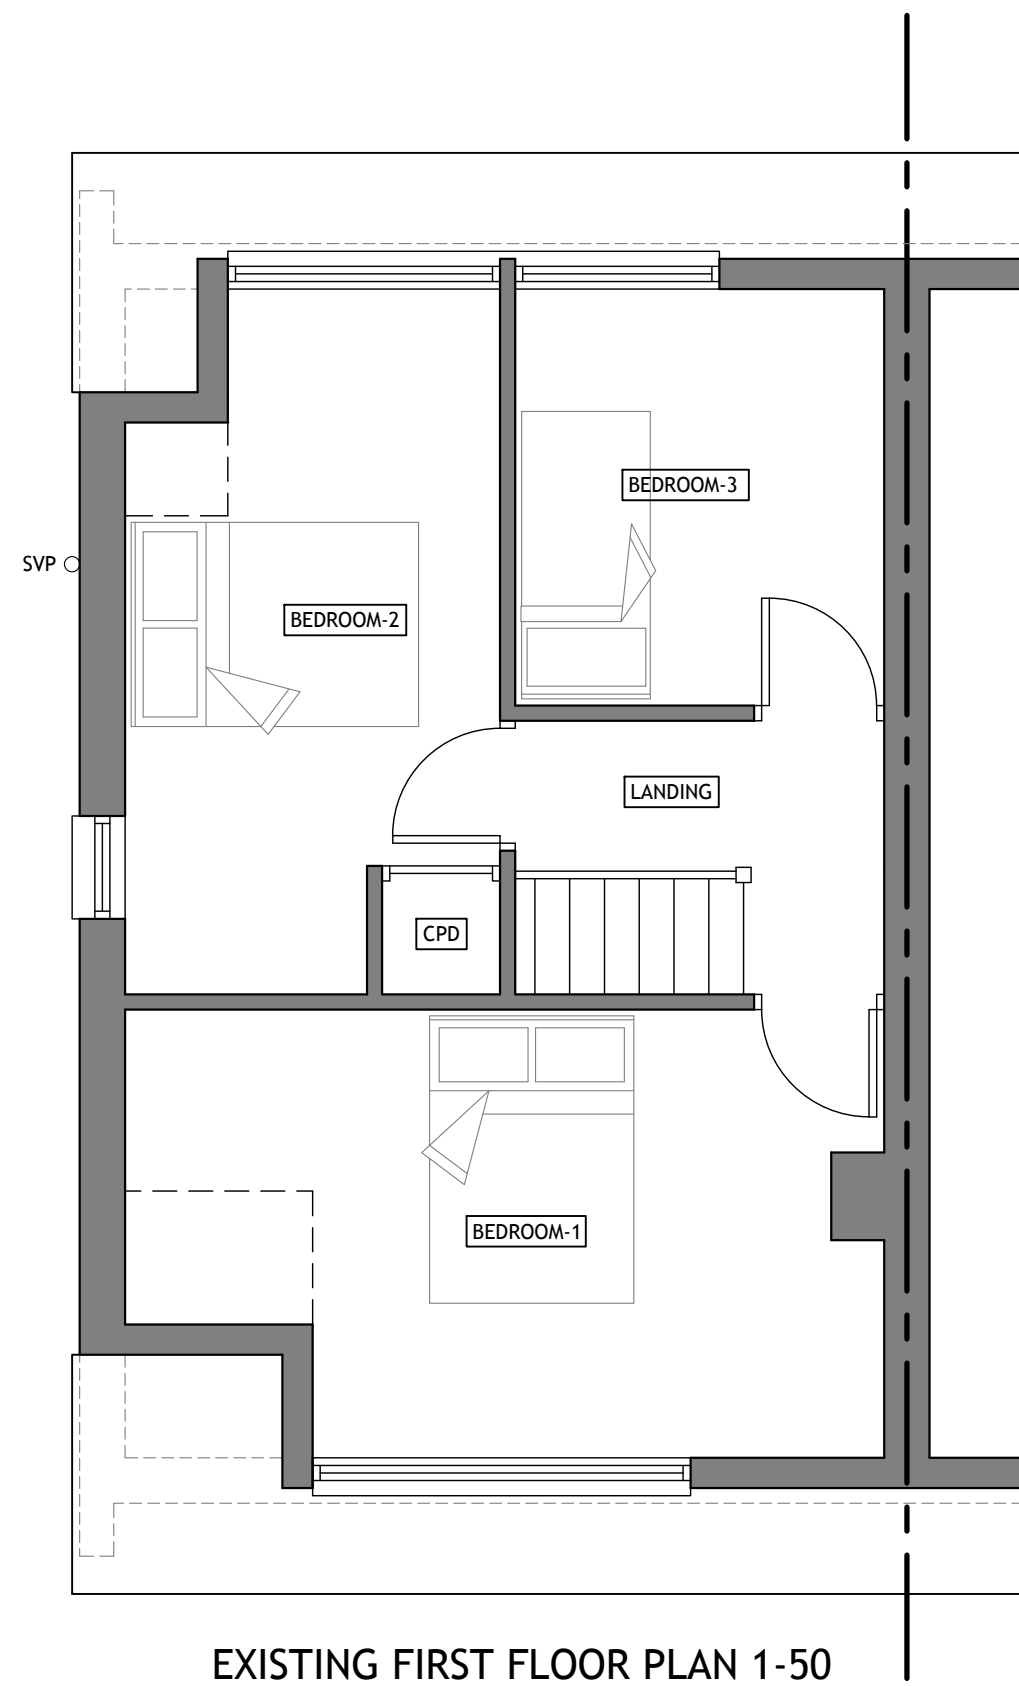

EXISTING FIRST FLOOR PLAN 1-50

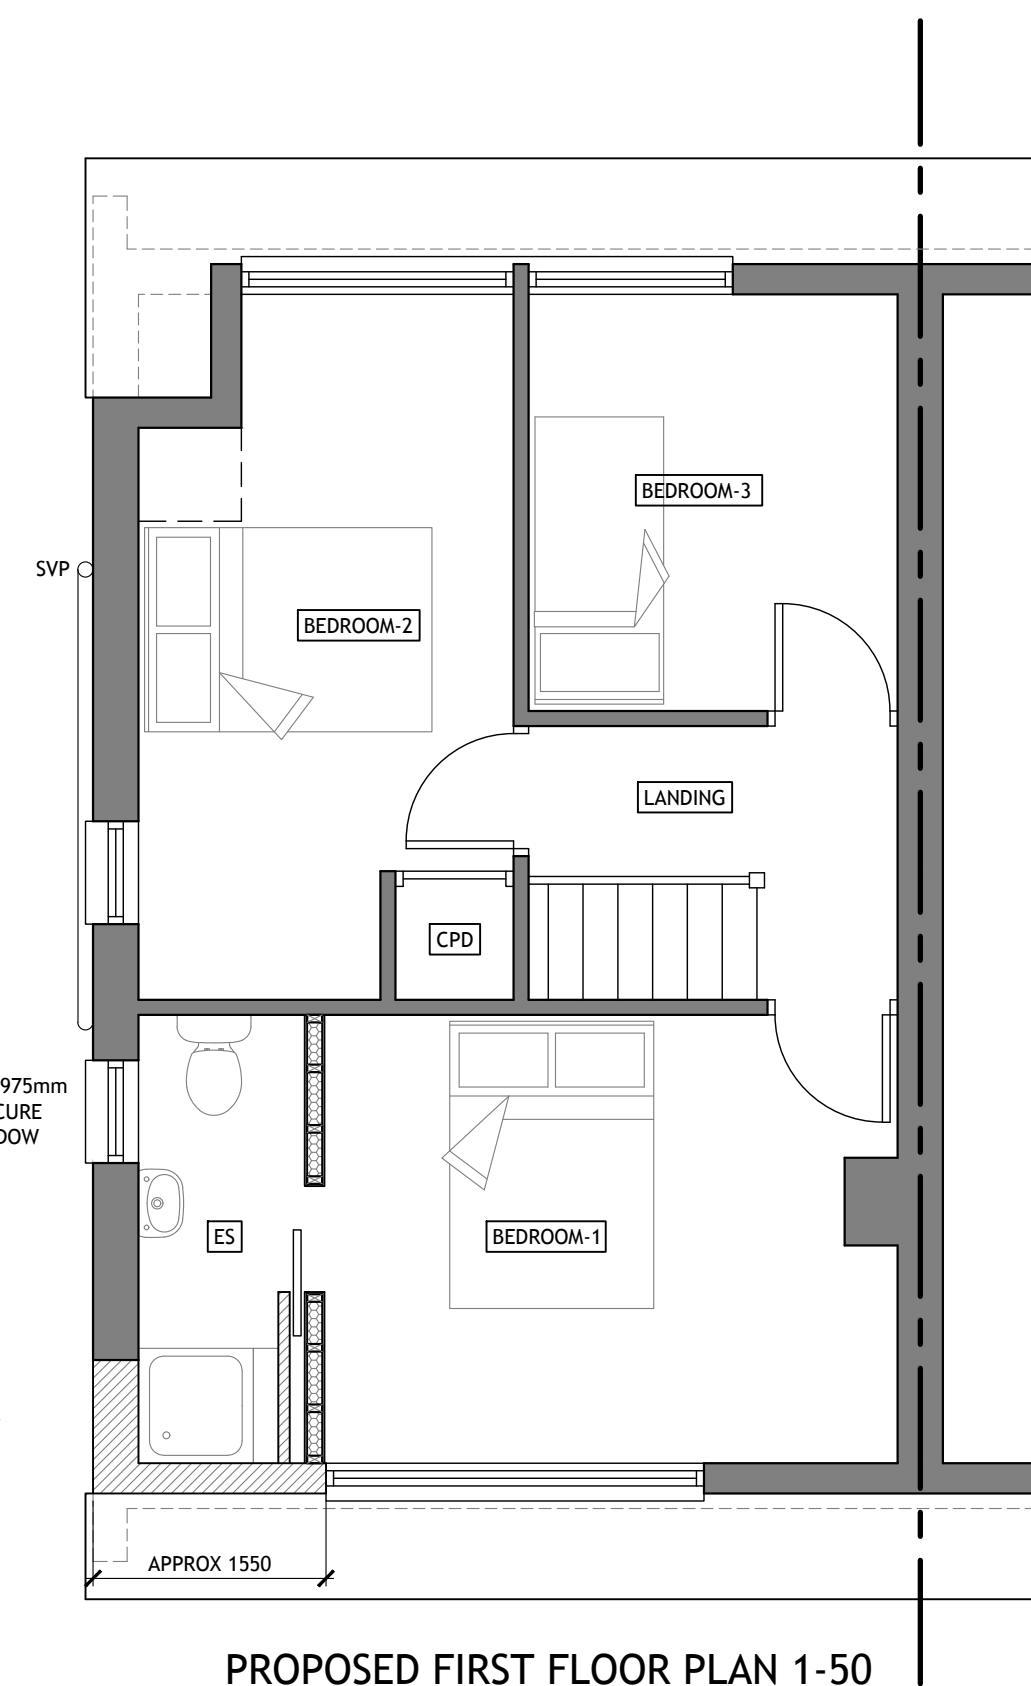


PROPOSED FIRST FLOOR PLAN 1-50




EXISTING FRONT ELEVATION 1-100




EXISTING SIDE ELEVATION 1-100

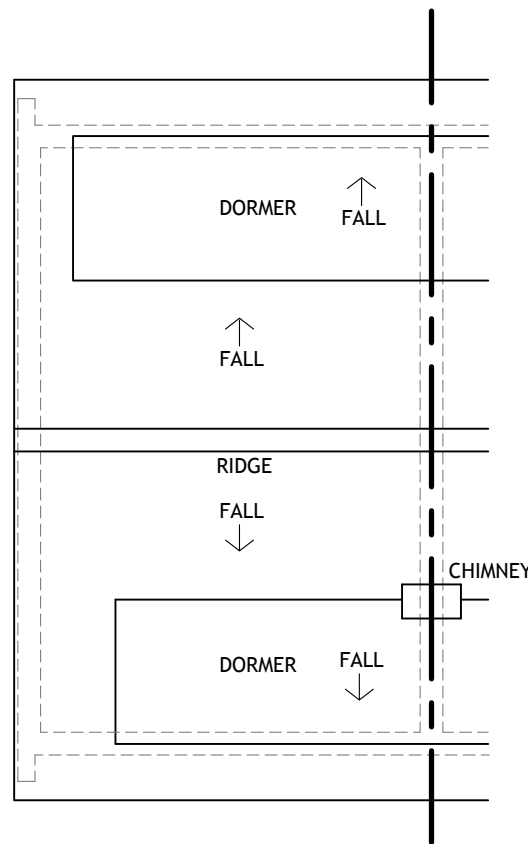


EXISTING ROOF PLAN 1-100

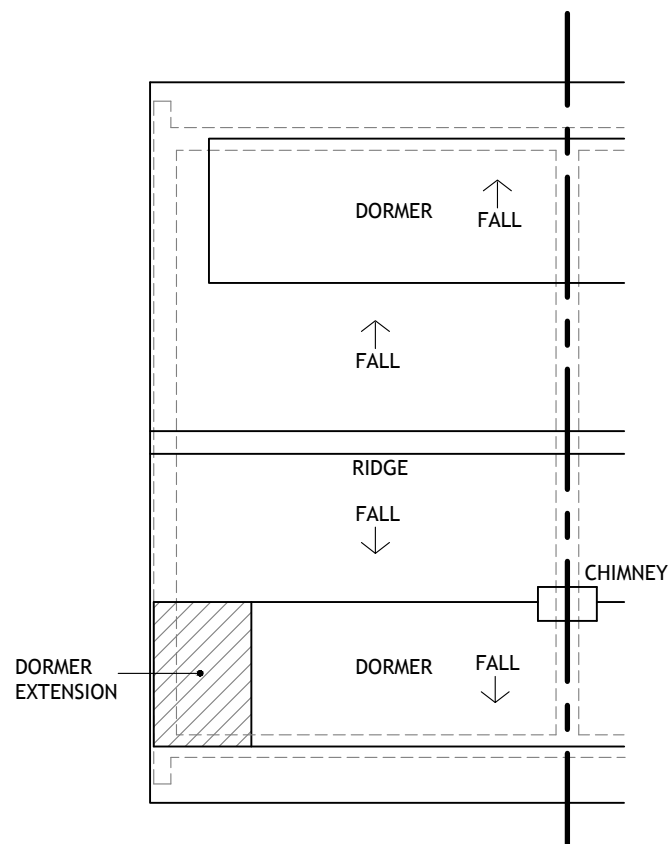

PROPOSED ROOF PLAN 1-100

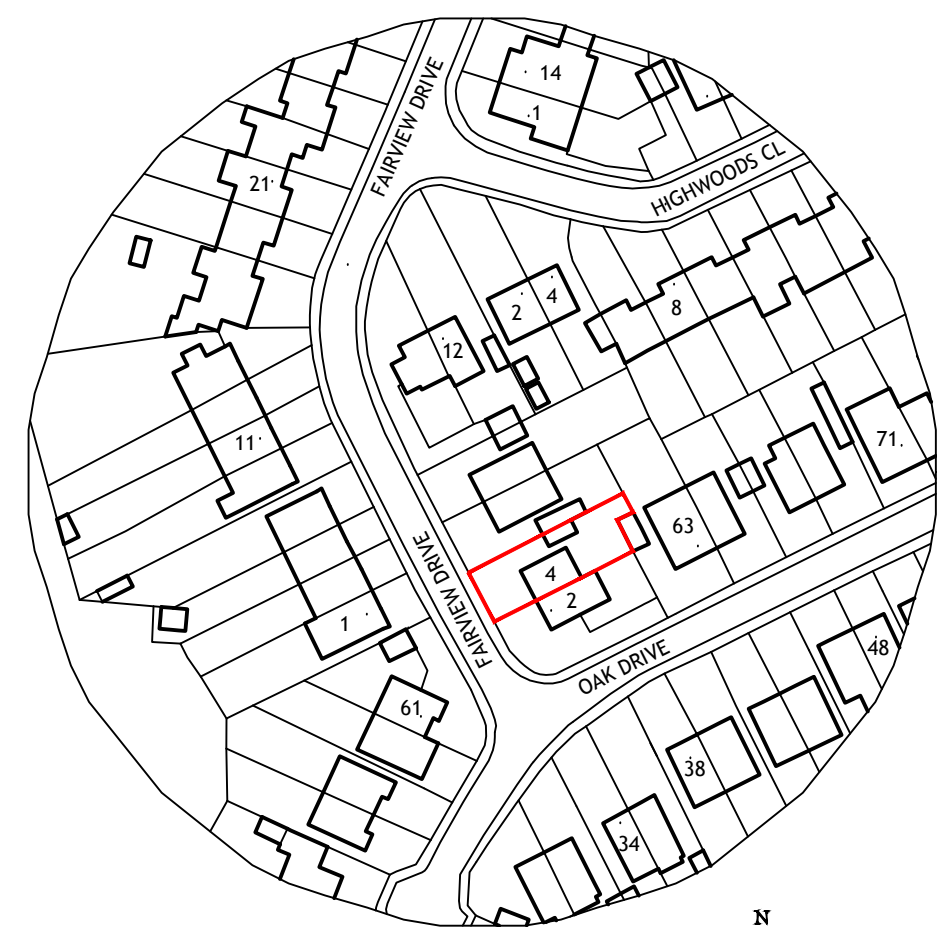


SITE LOCATION PLAN 1-1250
© Crown Copyright. All rights reserved. Licence number 100020449
0 10m 20m 30m 40m 50m 60m 70m
SCALE 1-1250

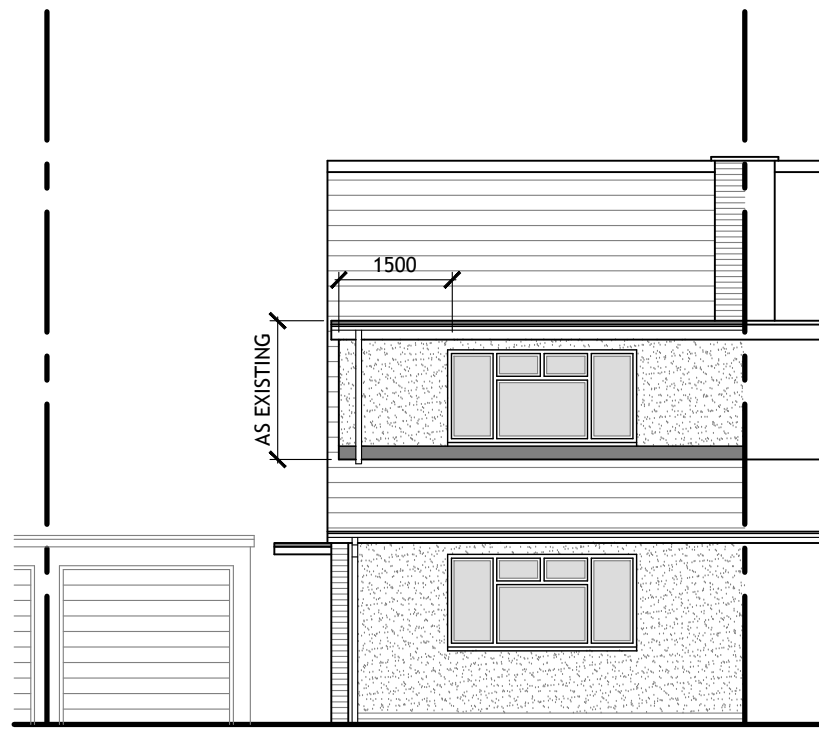


PROPOSED FRONT ELEVATION 1-100



PROPOSED SIDE ELEVATION 1-100

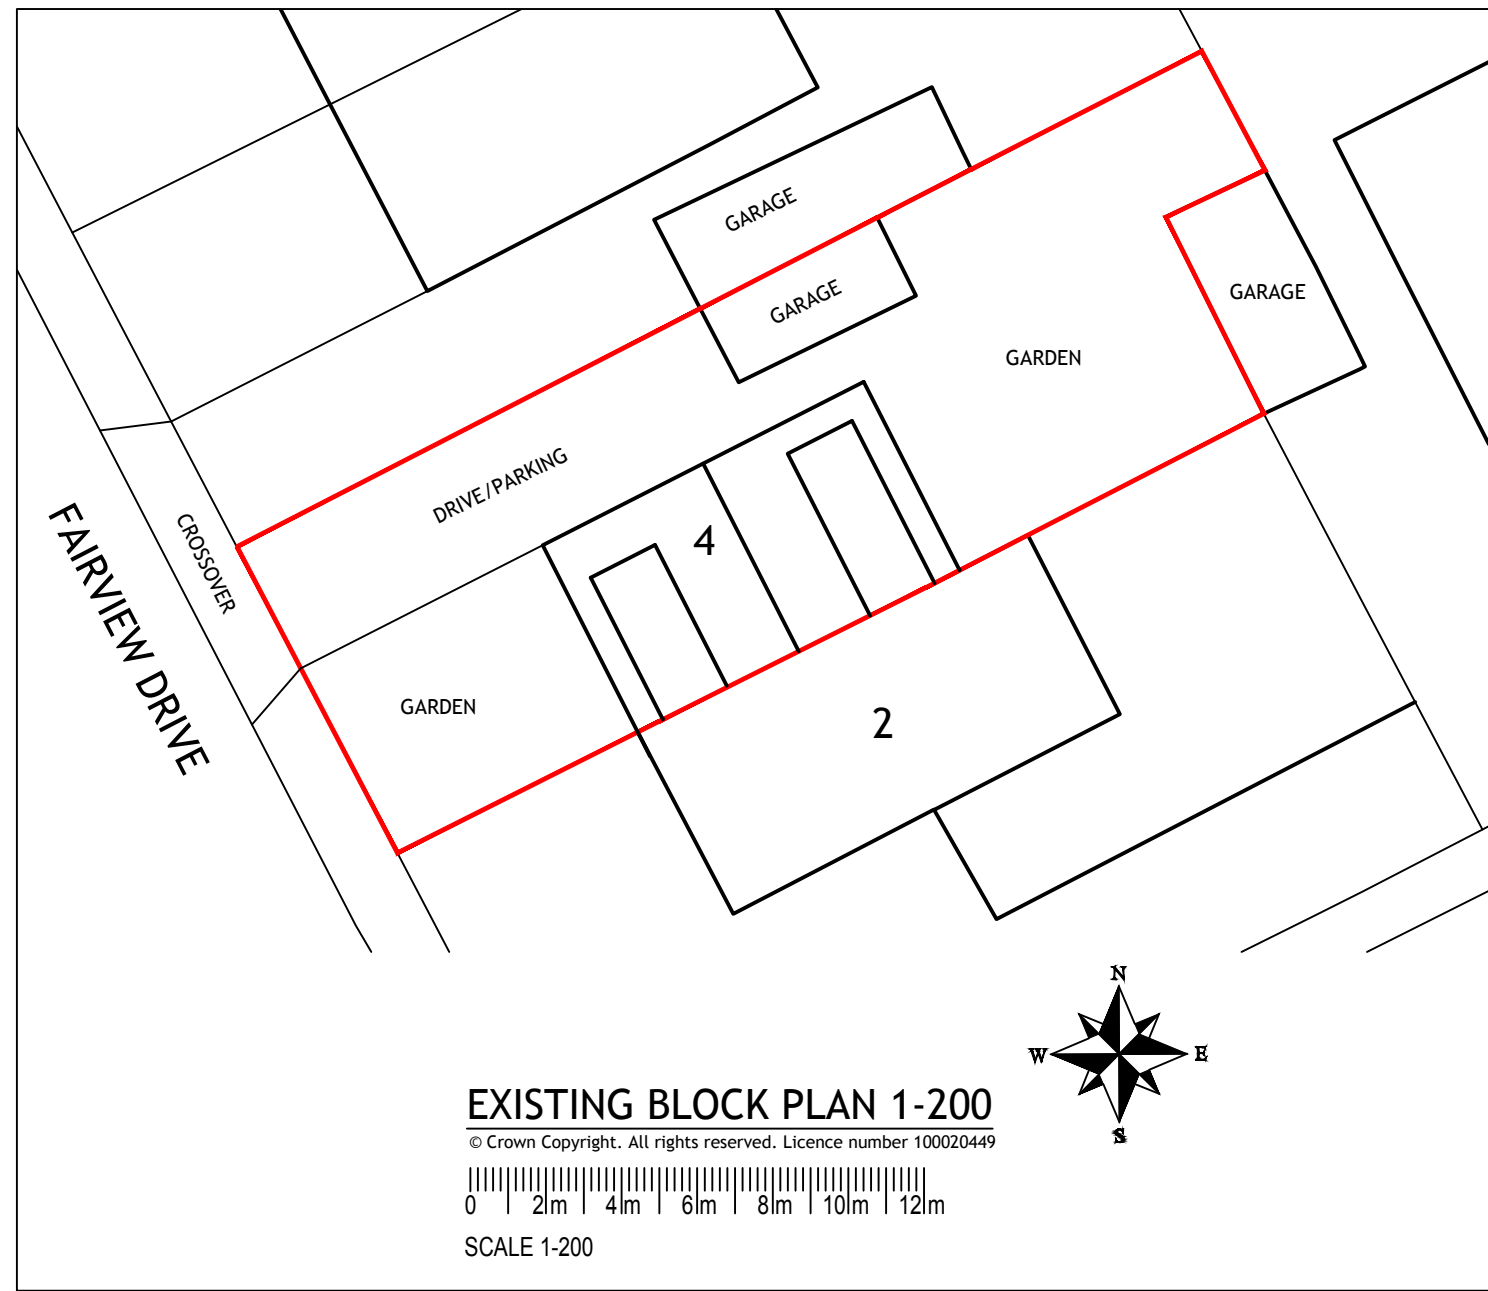


EXISTING BLOCK PLAN 1-200
© Crown Copyright. All rights reserved. Licence number 100020449
0 2m 4m 6m 8m 10m 12m
SCALE 1-200

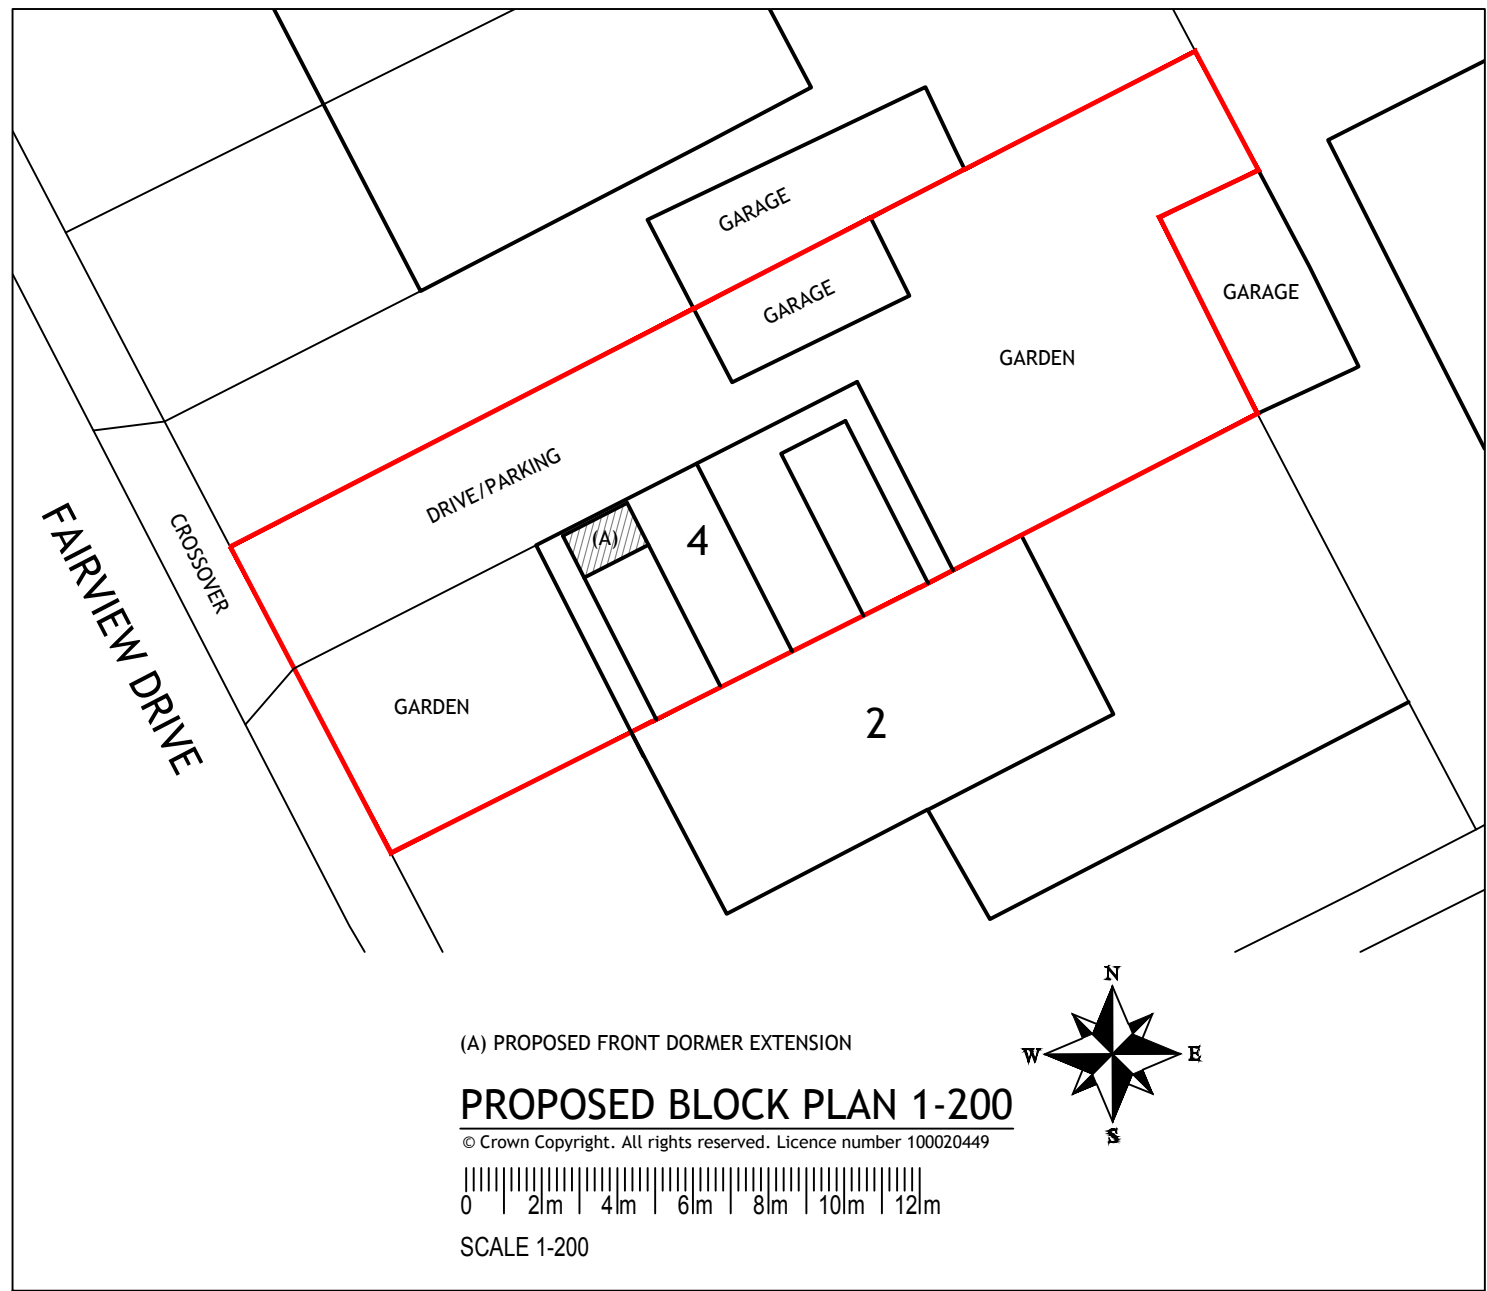

(A) PROPOSED FRONT DORMER EXTENSION
PROPOSED BLOCK PLAN 1-200
© Crown Copyright. All rights reserved. Licence number 100020449
0 2m 4m 6m 8m 10m 12m
SCALE 1-200

GENERAL NOTES:
Drawings are the copyright of Home Design Services.
Drawings licensed for use for the purposes of this project only.
Only use approved drawings issued for construction purposes.
Refer to engineers drawings and specifications if applicable.
Check that drawings have been correctly printed to scale.
Do not scale from the drawing except for planning purposes.
Any errors to be reported back to Home Design Services before works start.
All work to fully comply with the current Building Regulations.
Check any planning and building regulations conditions before works start.
Check any party wall and water authority obligations before works start.
Expose any locations of underground sewers / drains before works start.
No changes to the design without first consulting Home Design Services.
Note that design changes may require additional regulatory approval.

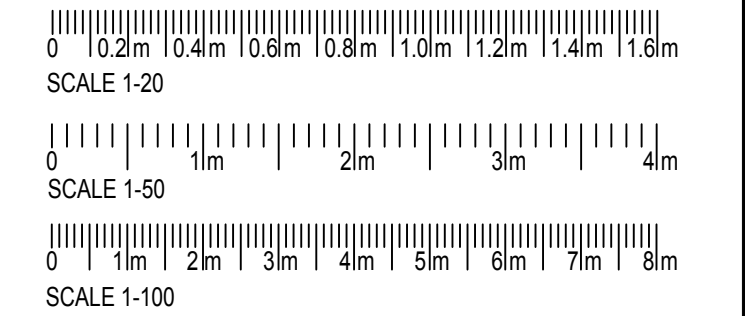

NOTES:
EXTERNAL MATERIALS:
EXISTING:
WALLS - FACING BRICKWORK, RENDER PANELS
DORMER WALLS - BROWN VERTICAL CLADDING
DORMER ROOF - MINERAL FELT FLAT ROOF
DORMER WINDOW - WHITE UPVC
FASCIA/SOFTITS - WHITE PAINTED
PROPOSED:
WALLS - PROPRIETARY RENDER, OFF WHITE (FRONT ELEVATION)
DORMER WALLS - PROPRIETARY RENDER, OFF WHITE
DORMER ROOF - GRP FLAT ROOF
DORMER WINDOW - BLACK UPVC TO MATCH EXISTING
FASCIA/SOFTITS - DARK GREY ALUMINIUM

Rev	Description	Date



Home Design Services
CIAT Chartered Practice
Ian Tullett MCIAT
Chartered Architectural Technologist
39 Parkfield Road • Rainham • Kent • ME8 7SZ
01634 553883
homedesignservices@icloud.com

PROPOSED FRONT DORMER EXTENSION

4 FAIRVIEW DRIVE - HIGHAM
GRAVESEND - KENT - ME3 7BG

NOT TO BE USED FOR CONSTRUCTION

Date: 13/03/26
Paper: A1
26001-PL01