

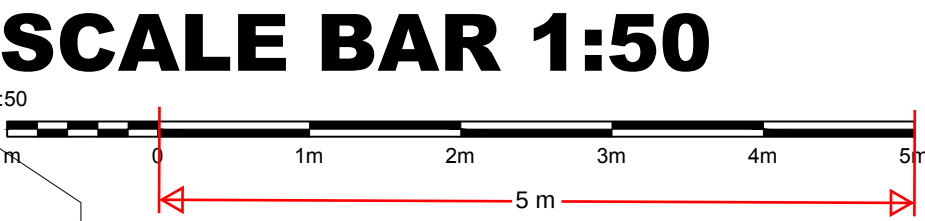


EXISTING AND PROPOSED SECTIONS

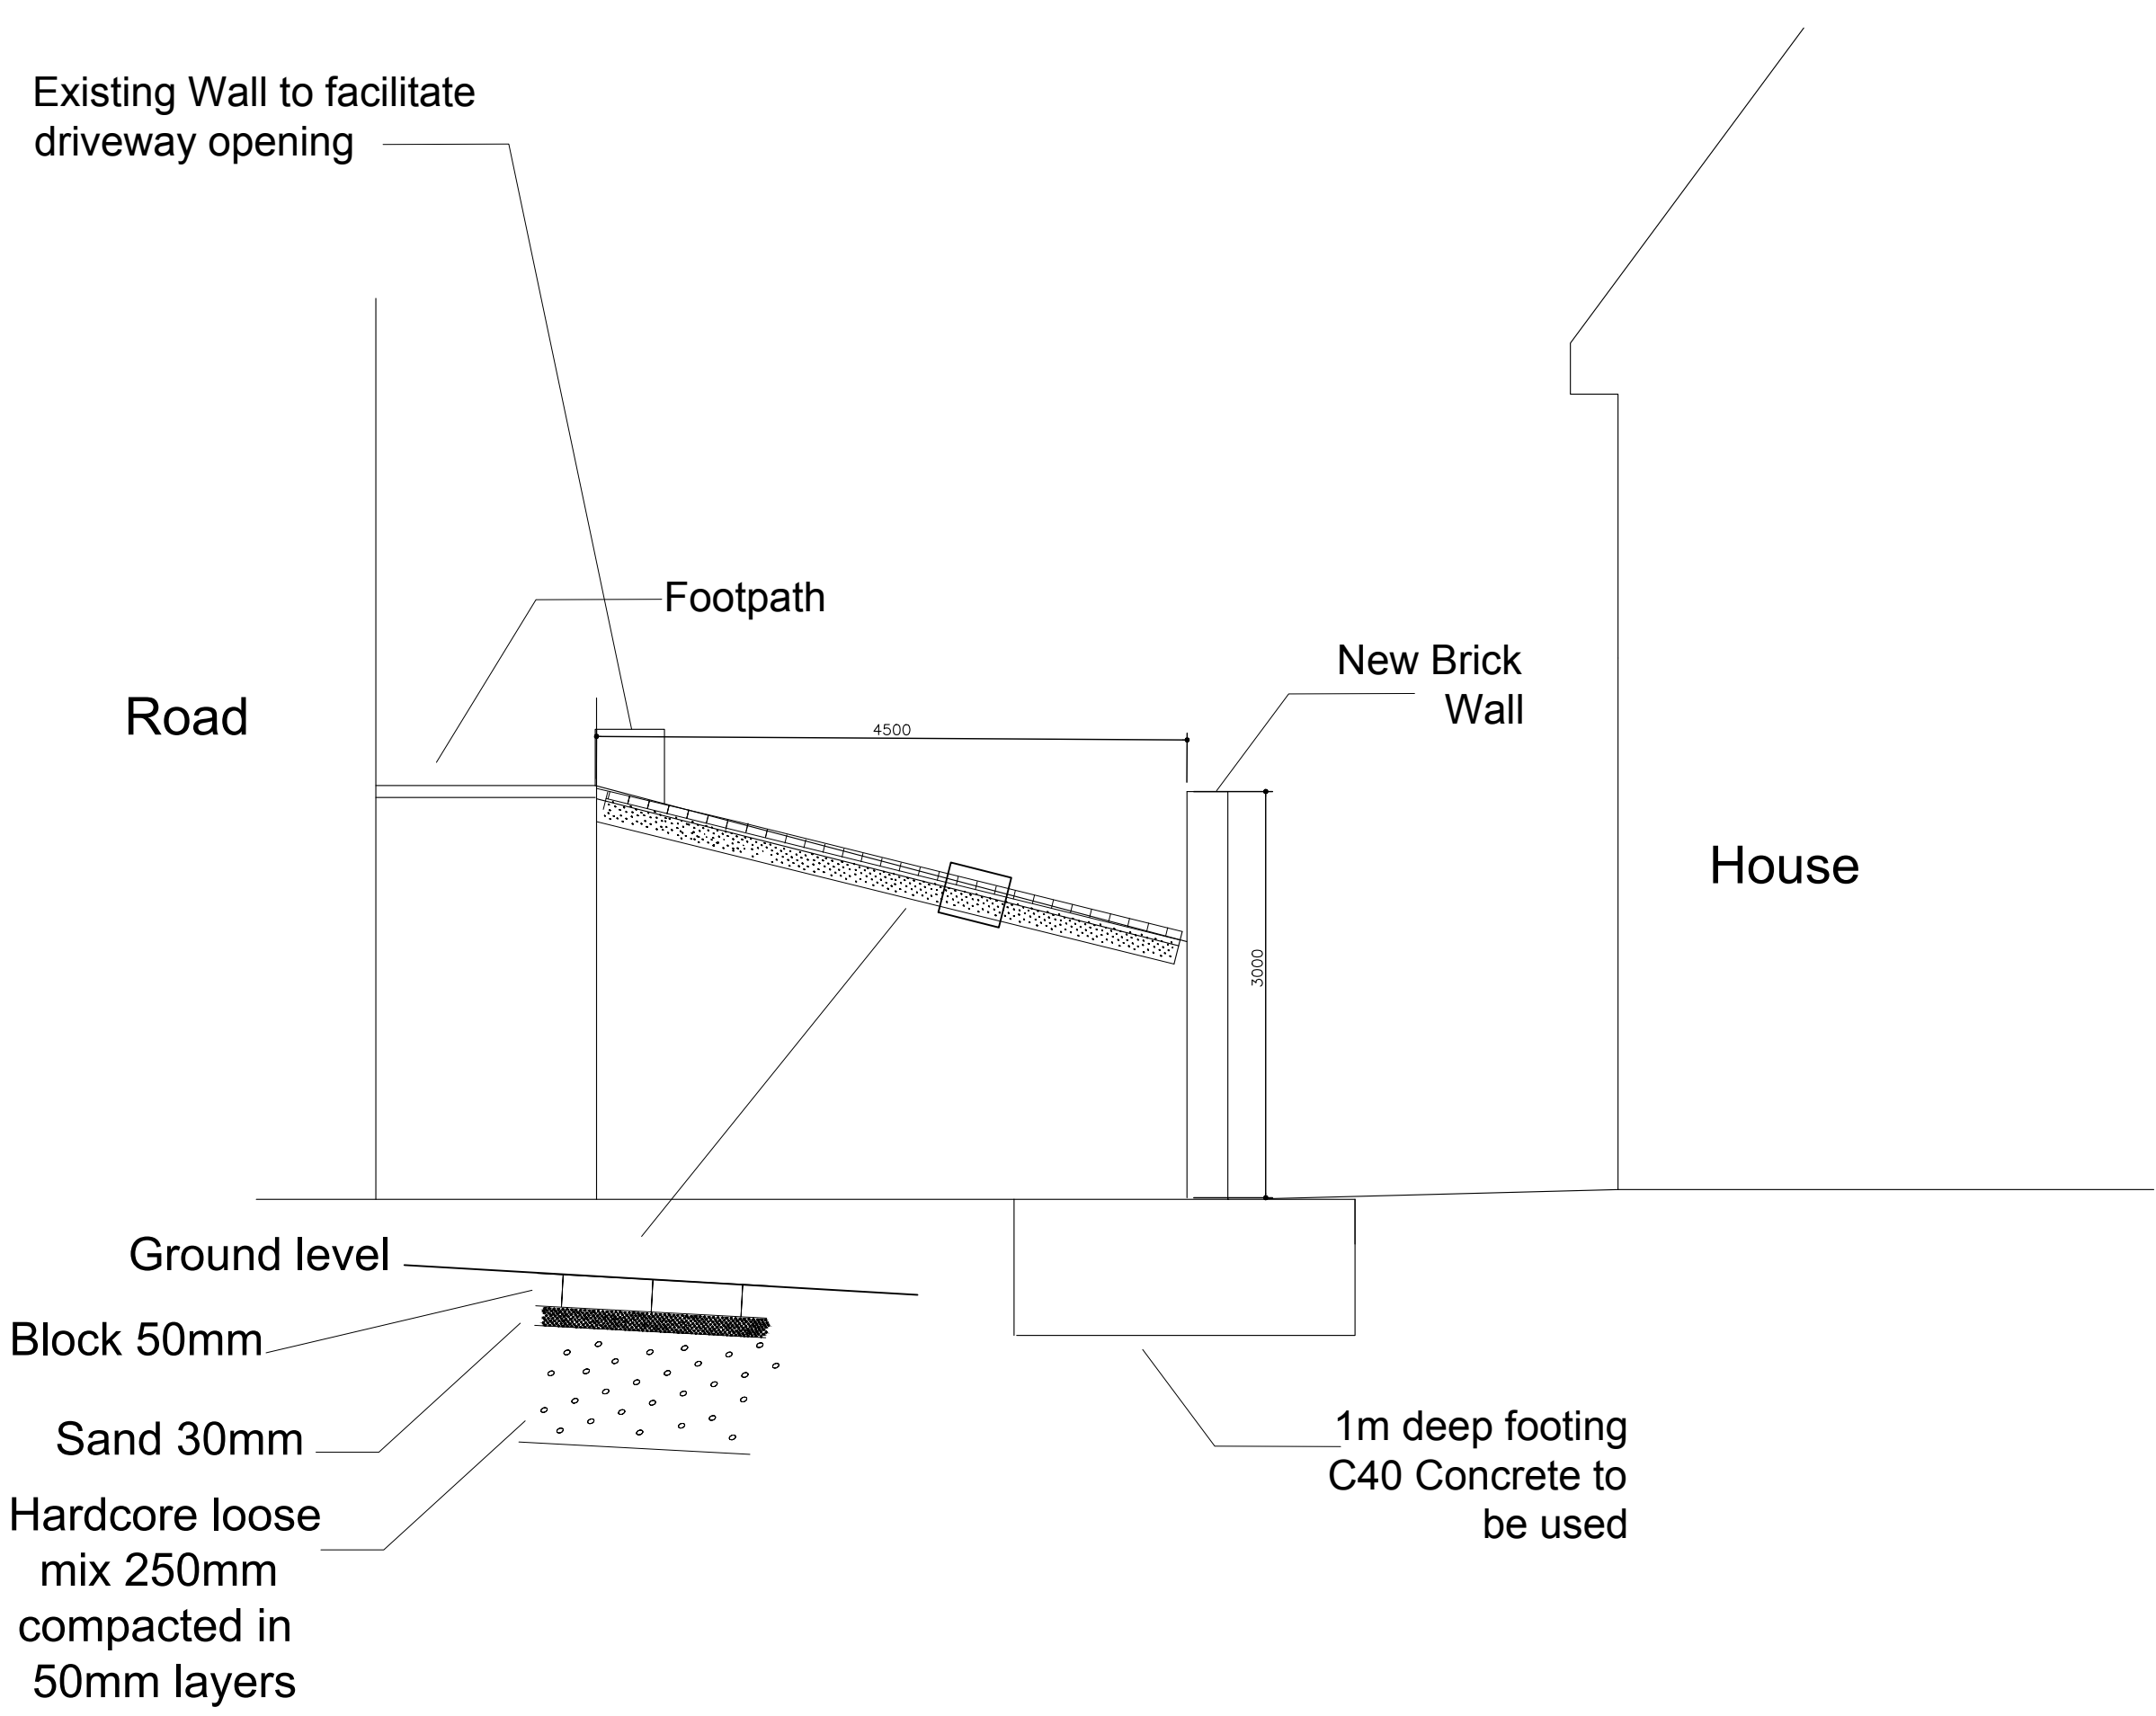

Revision Notes		

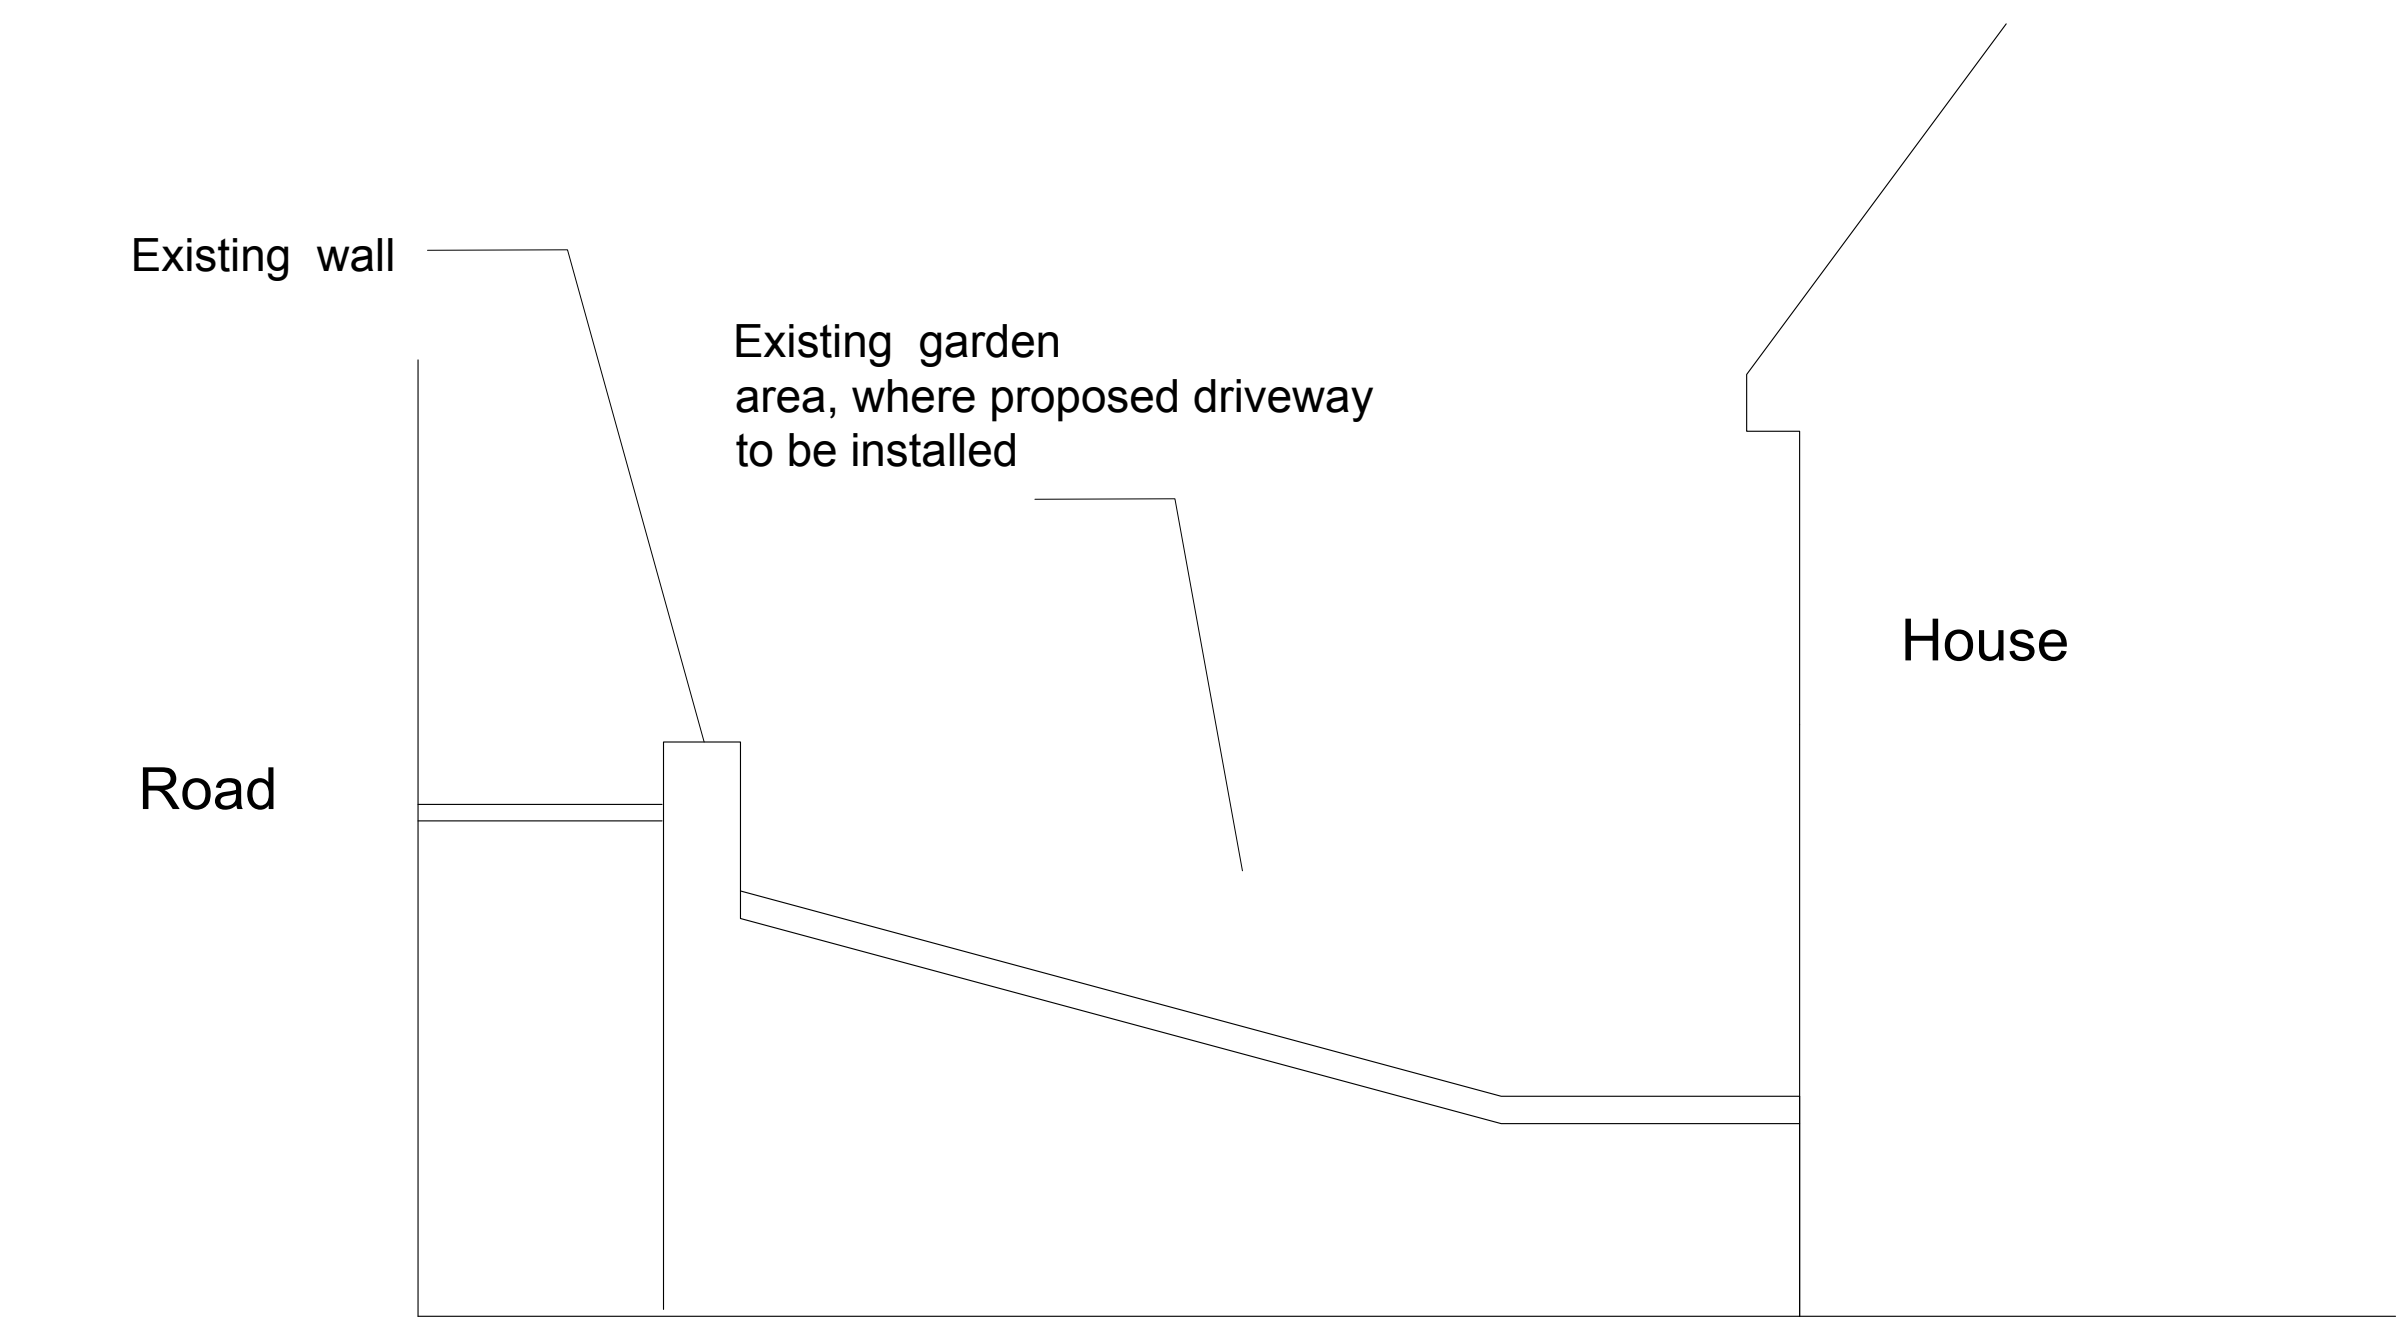

SE

SE
38 ASQUITH ROAD
GILLINGHAM, KENT
ME8 0JD

Mobile: 07587 226594
E-Mail: samueleversion7@gmail.com

CLIENT AND PROJECT TITLE	
Client LINDA CHAN	
Project 6 LEITH ROAD, KENT, DA12 1LN	
DRAWING CONTENT EXISTING & PROPOSED ELEVATIONS	
DRAWN BY: SE COMP REF: 0007	DATE: 10.09.24 SCALE: 1:50 @ A1
DRG NO: 0007-D03	REV: 0
FOR APPROVAL	