



KEY

— SITE BOUNDARY

— PROPOSED LOCATION OF ADVERT

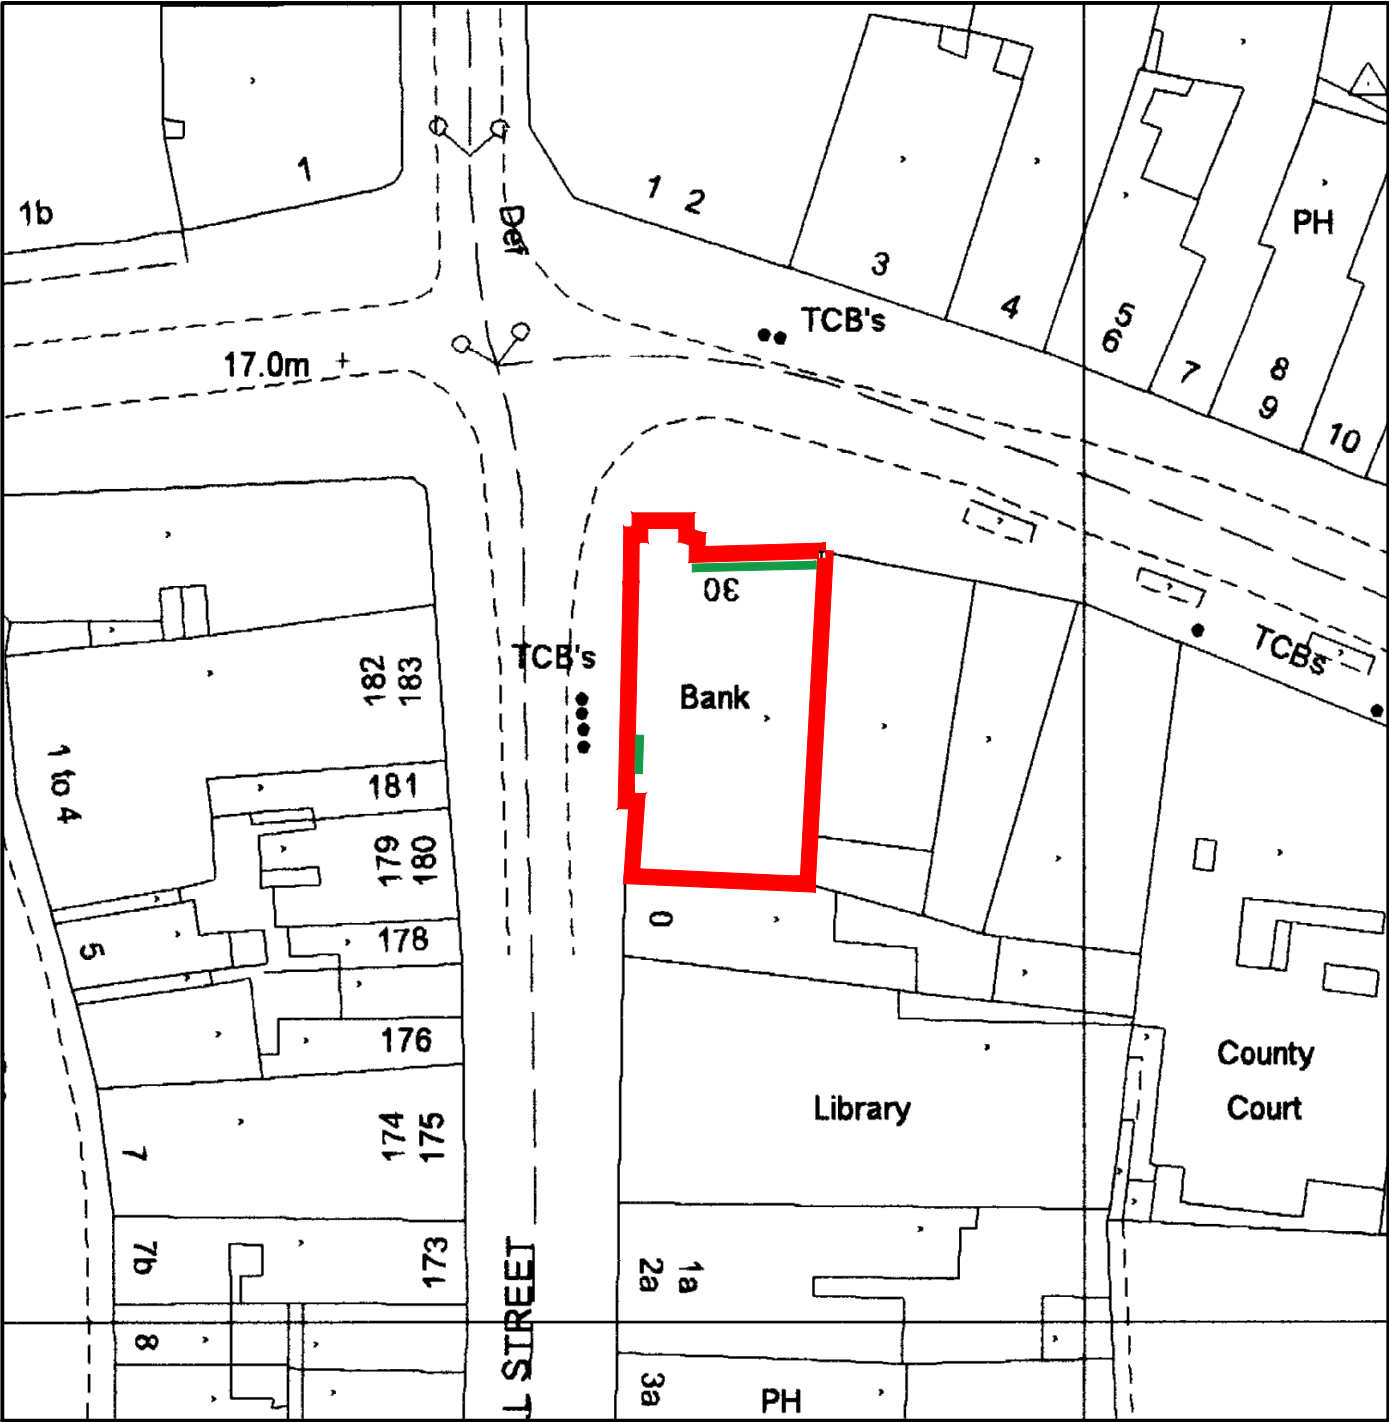


SITE BLOCK PLAN 1:500

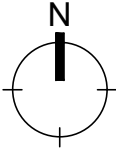

Centre coordinates : 564779mE 174139mN

National Grid sheet reference at centre of this Siteplan: TQ6474SE.

Supplied by : National Map Centre Tel 020 7222 2466
Serial Number : 669297

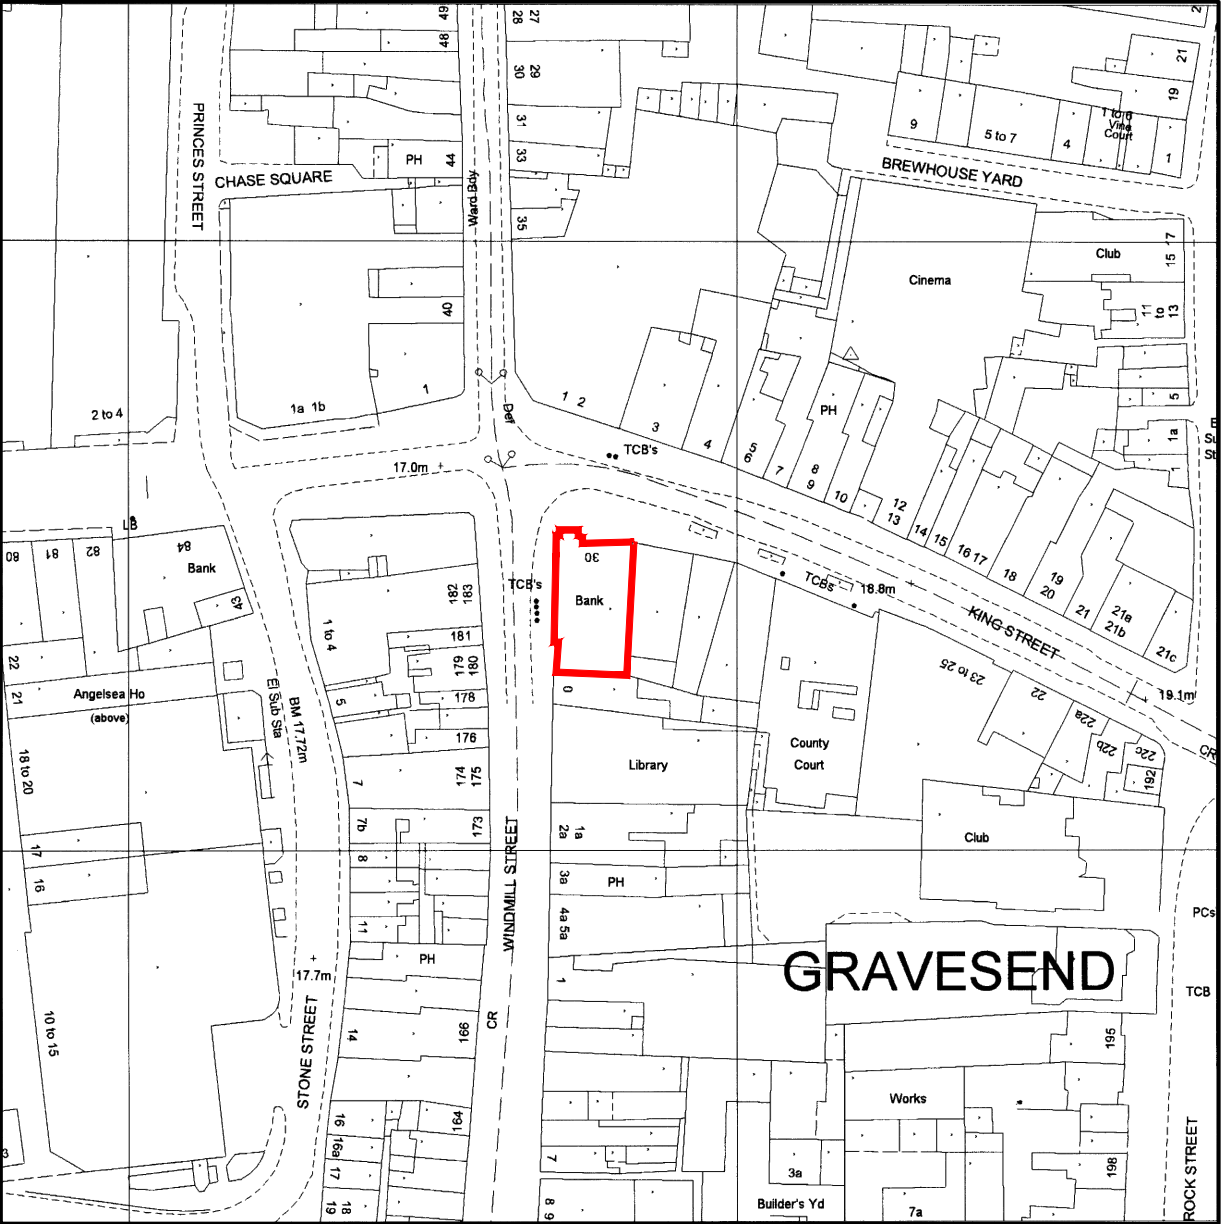

SITE LOCATION PLAN 1:1250



NatWest Group	
address NATWEST GRAVESEND 30 KING STREET GRAVESEND DA12 2XX	
ref no.	sortcode
description SITE LOCATION PLAN BLOCK PLAN	
status	
IPMS1	sqm
IPMS2	sqm
IPMS3	sqm
scale	paper size
AS SHOWN	A3
dm	date
AC	07/03/23
chk	date
--	--/--
nw drawing number	
E7441-GA-LP-BP	
rev.	
