


CODE	SUITABILITY DESCRIPTION
STATUS	PURPOSE OF ISSUE

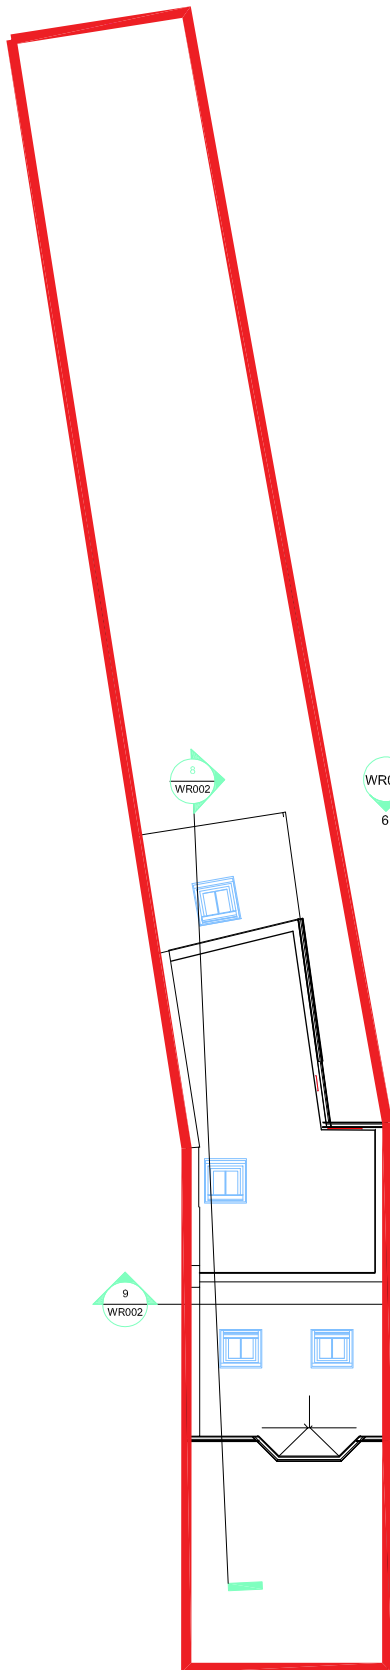

<https://www.ngbarchdesigners.co.uk/>

PROJECT

50 wrotham road gravesend , kent, da11 0qf

TITLE

Proposed Block Plan

CLIENT

Kenneth & Karren Doku

DRAWN BY Author	CHECKED BY Checker	DATE Feb 2023
--------------------	-----------------------	------------------

SCALE (@ A4) 1 : 200	PROJECT NUMBER Project Number
-------------------------	----------------------------------

DRAWING NUMBER WR004	REV B
--------------------------------	----------