

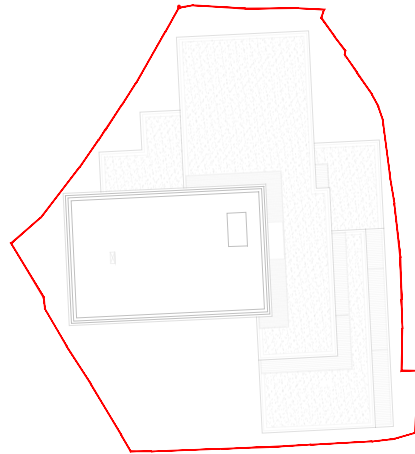


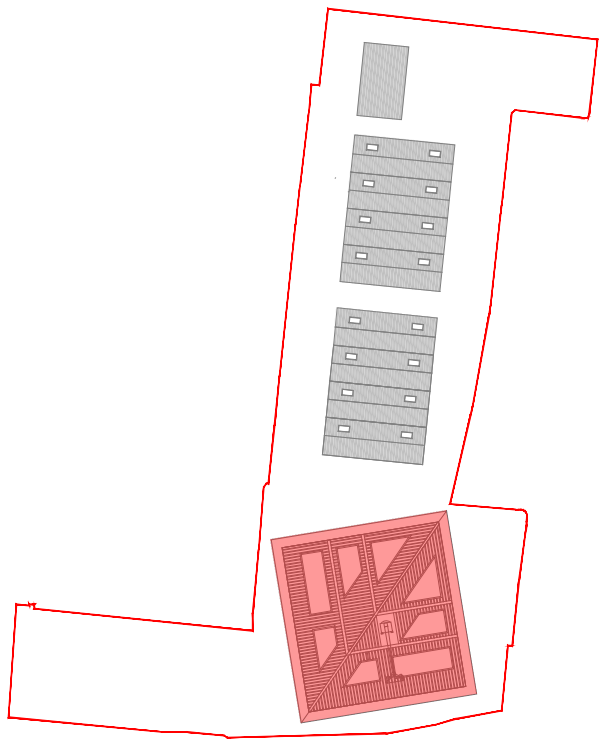


KEY PLAN
1:1000 SCALE

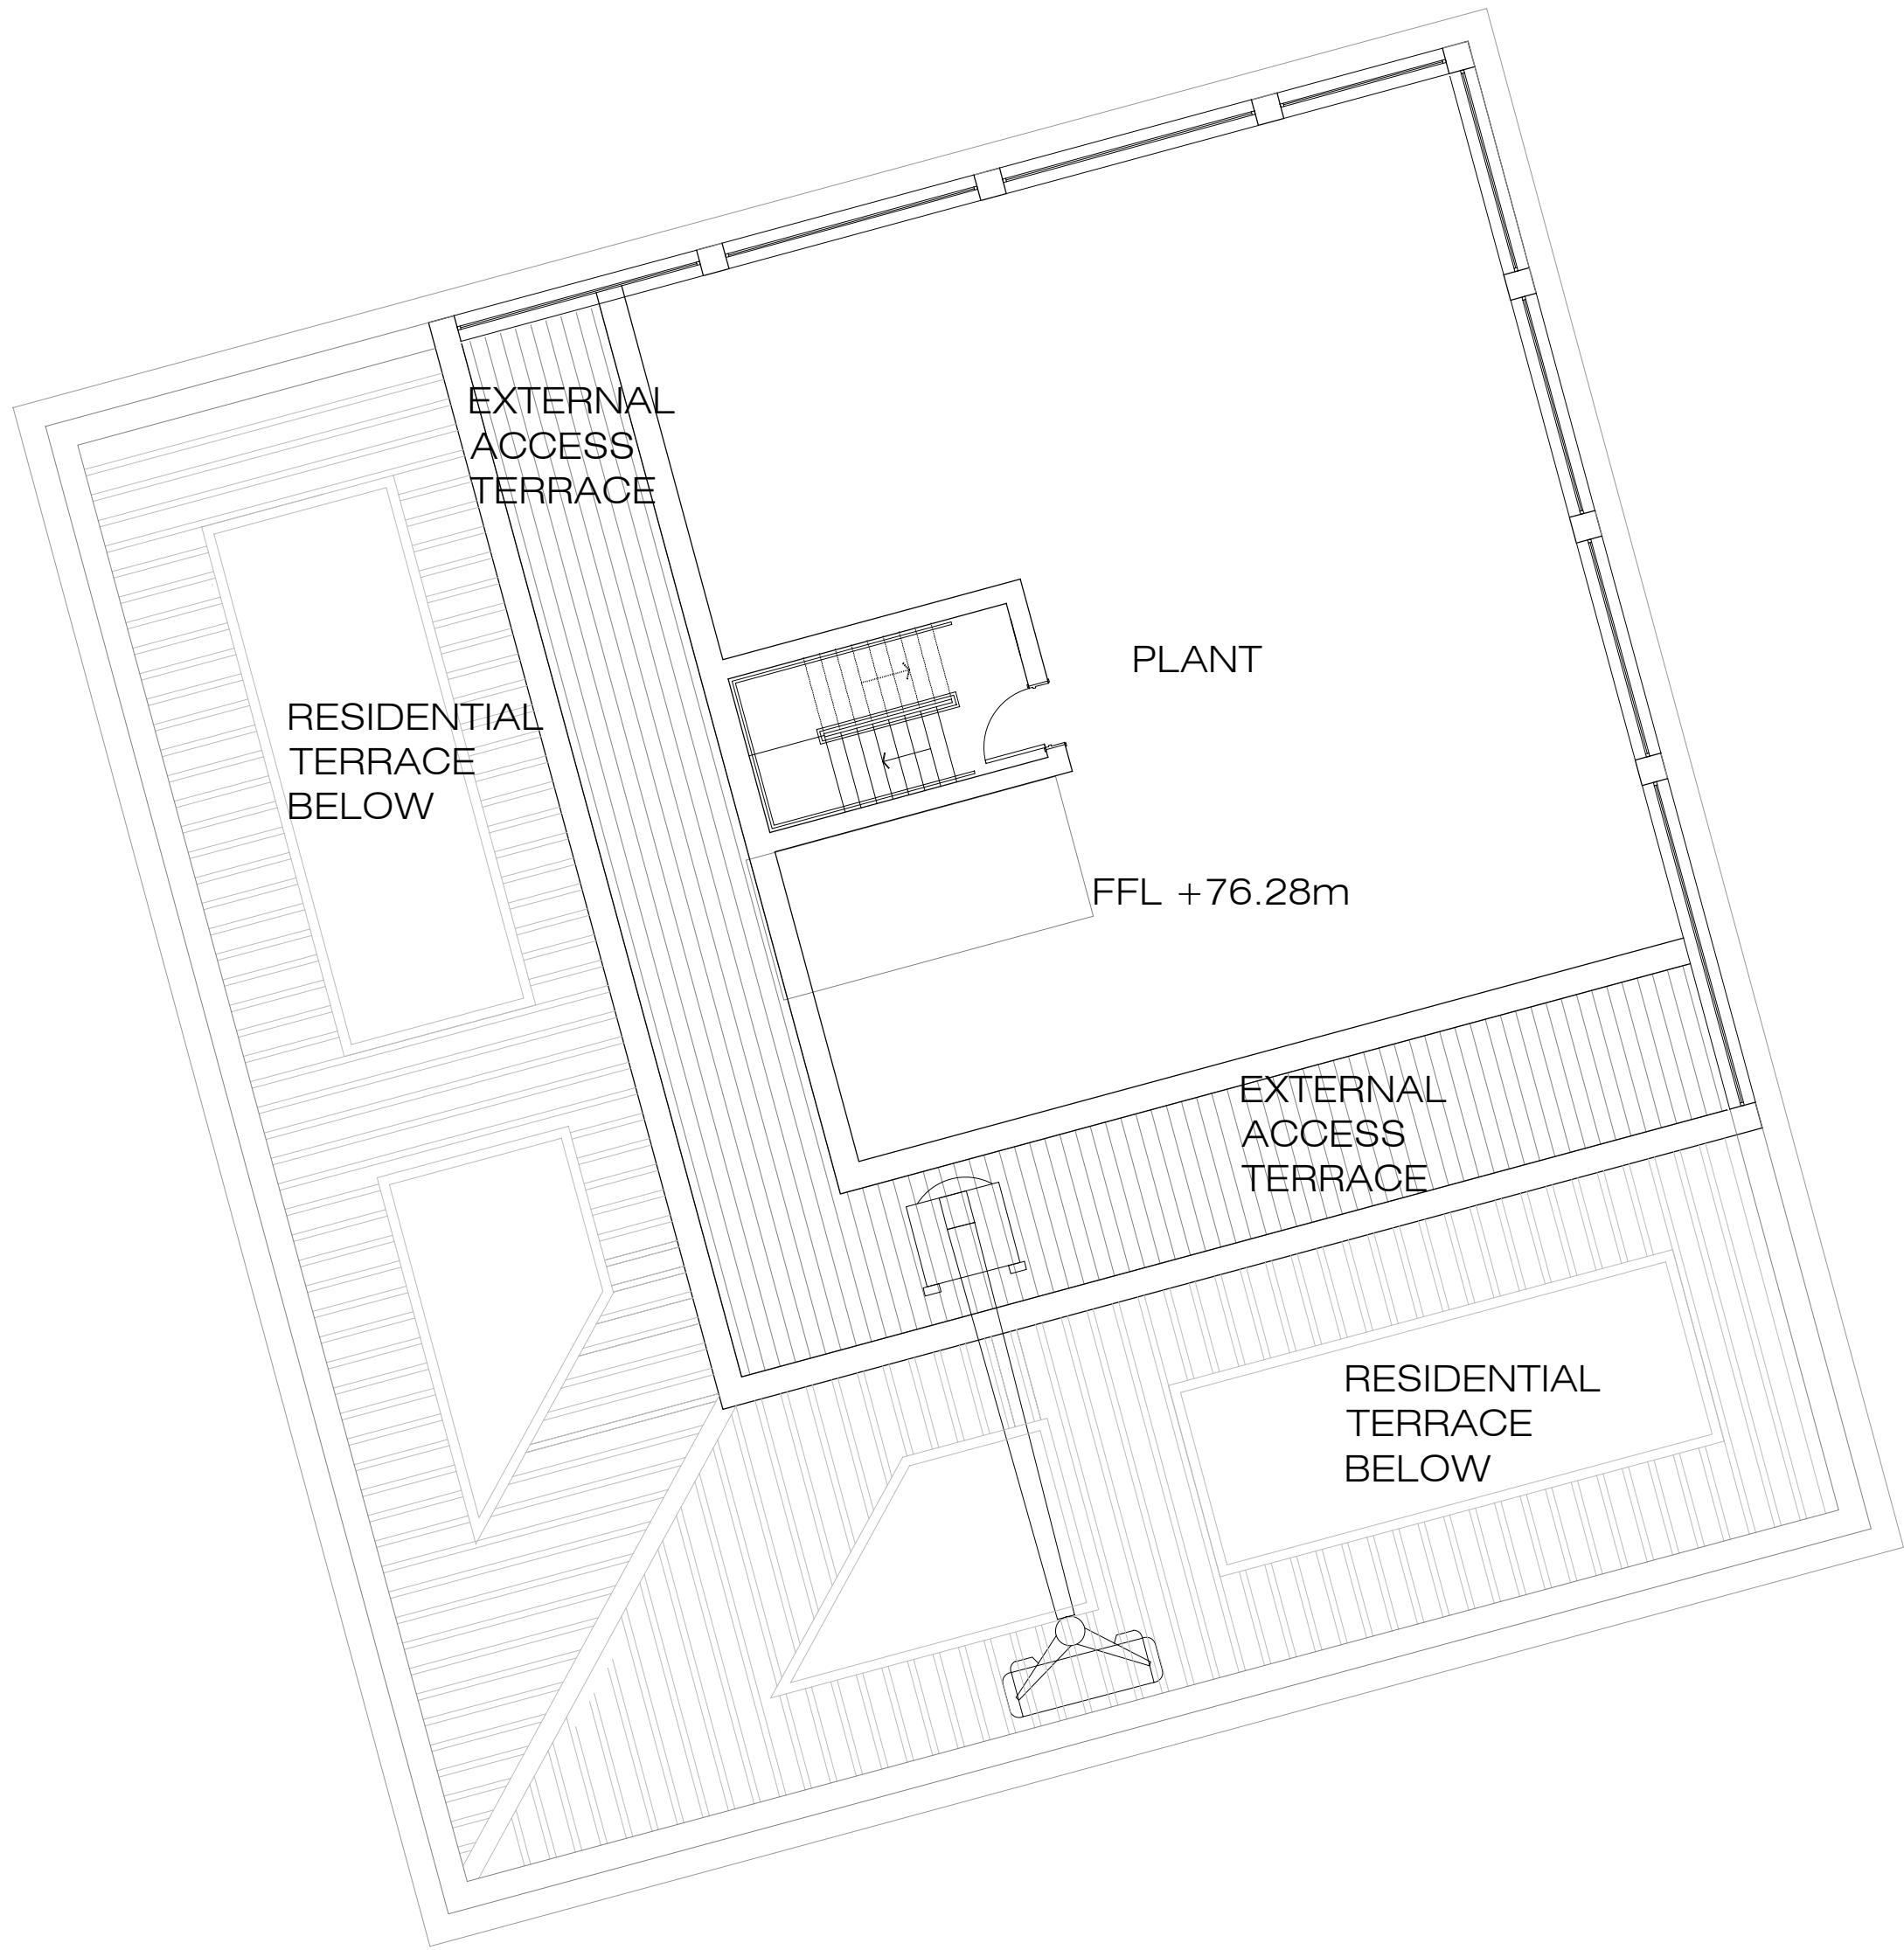

LEVEL 22

BLOCK: West Street Tower

LEVEL: Level 22

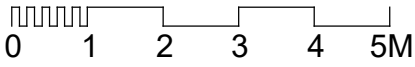

CLIFTON SLIPWAYS, GRAVESEND
GENERAL ARRANGEMENT PLANS

©This drawing is the copyright of **guy holloway** architects and should not be copied reproduced without written consent. All Rights Reserved.
All dimensions are to be checked on site prior to fabrication and the Architect should be notified of any discrepancy
Do not scale from this drawing



Revisions
P1 Staircase redesign

AA 30.03.23

Project | Clifton Slipways
Gravesend, Kent

Client | Quinn Estates

Title | General Arrangement Plans - Level 22

Status | PLANNING

Scale@A1 | 1:100 Date | June 2019 Drawn | LC

Checked | AR

guy holloway

London | Fourth Floor | 251 Pentonville Road | London | N1 9HG
T +44 (0) 20 7014 4900 | F +44 (0) 1303 260 214 | E london@guyholloway.co.uk | W www.guyholloway.co.uk

Kent | The Tramway Stables | Rampart Road | Hythe | Kent | CT21 5BG
T +44 (0) 1303 260 515 | F +44 (0) 1303 260 214 | E kent@guyholloway.co.uk | W www.guyholloway.co.uk

Project Number
18.137.200.09

Revision
P1