



To be Demolished & like for like replacement to rear

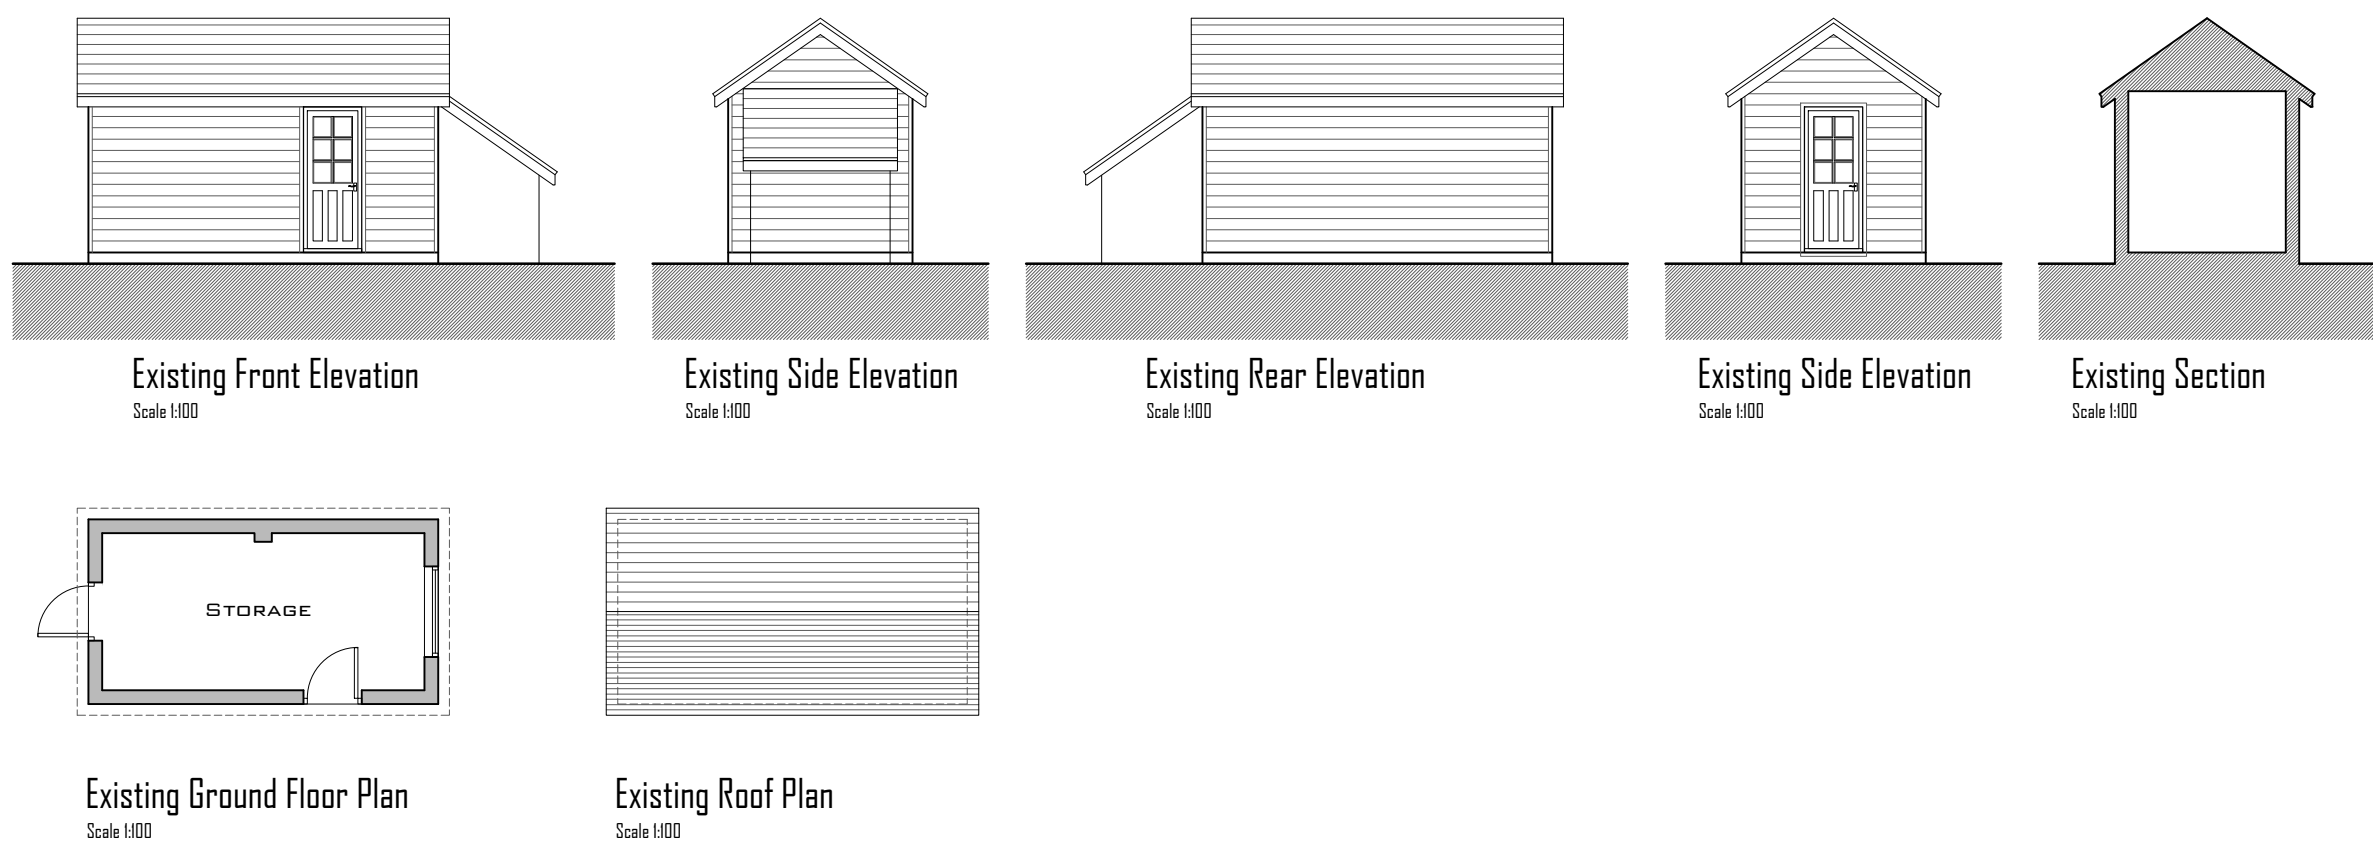

To be Demolished

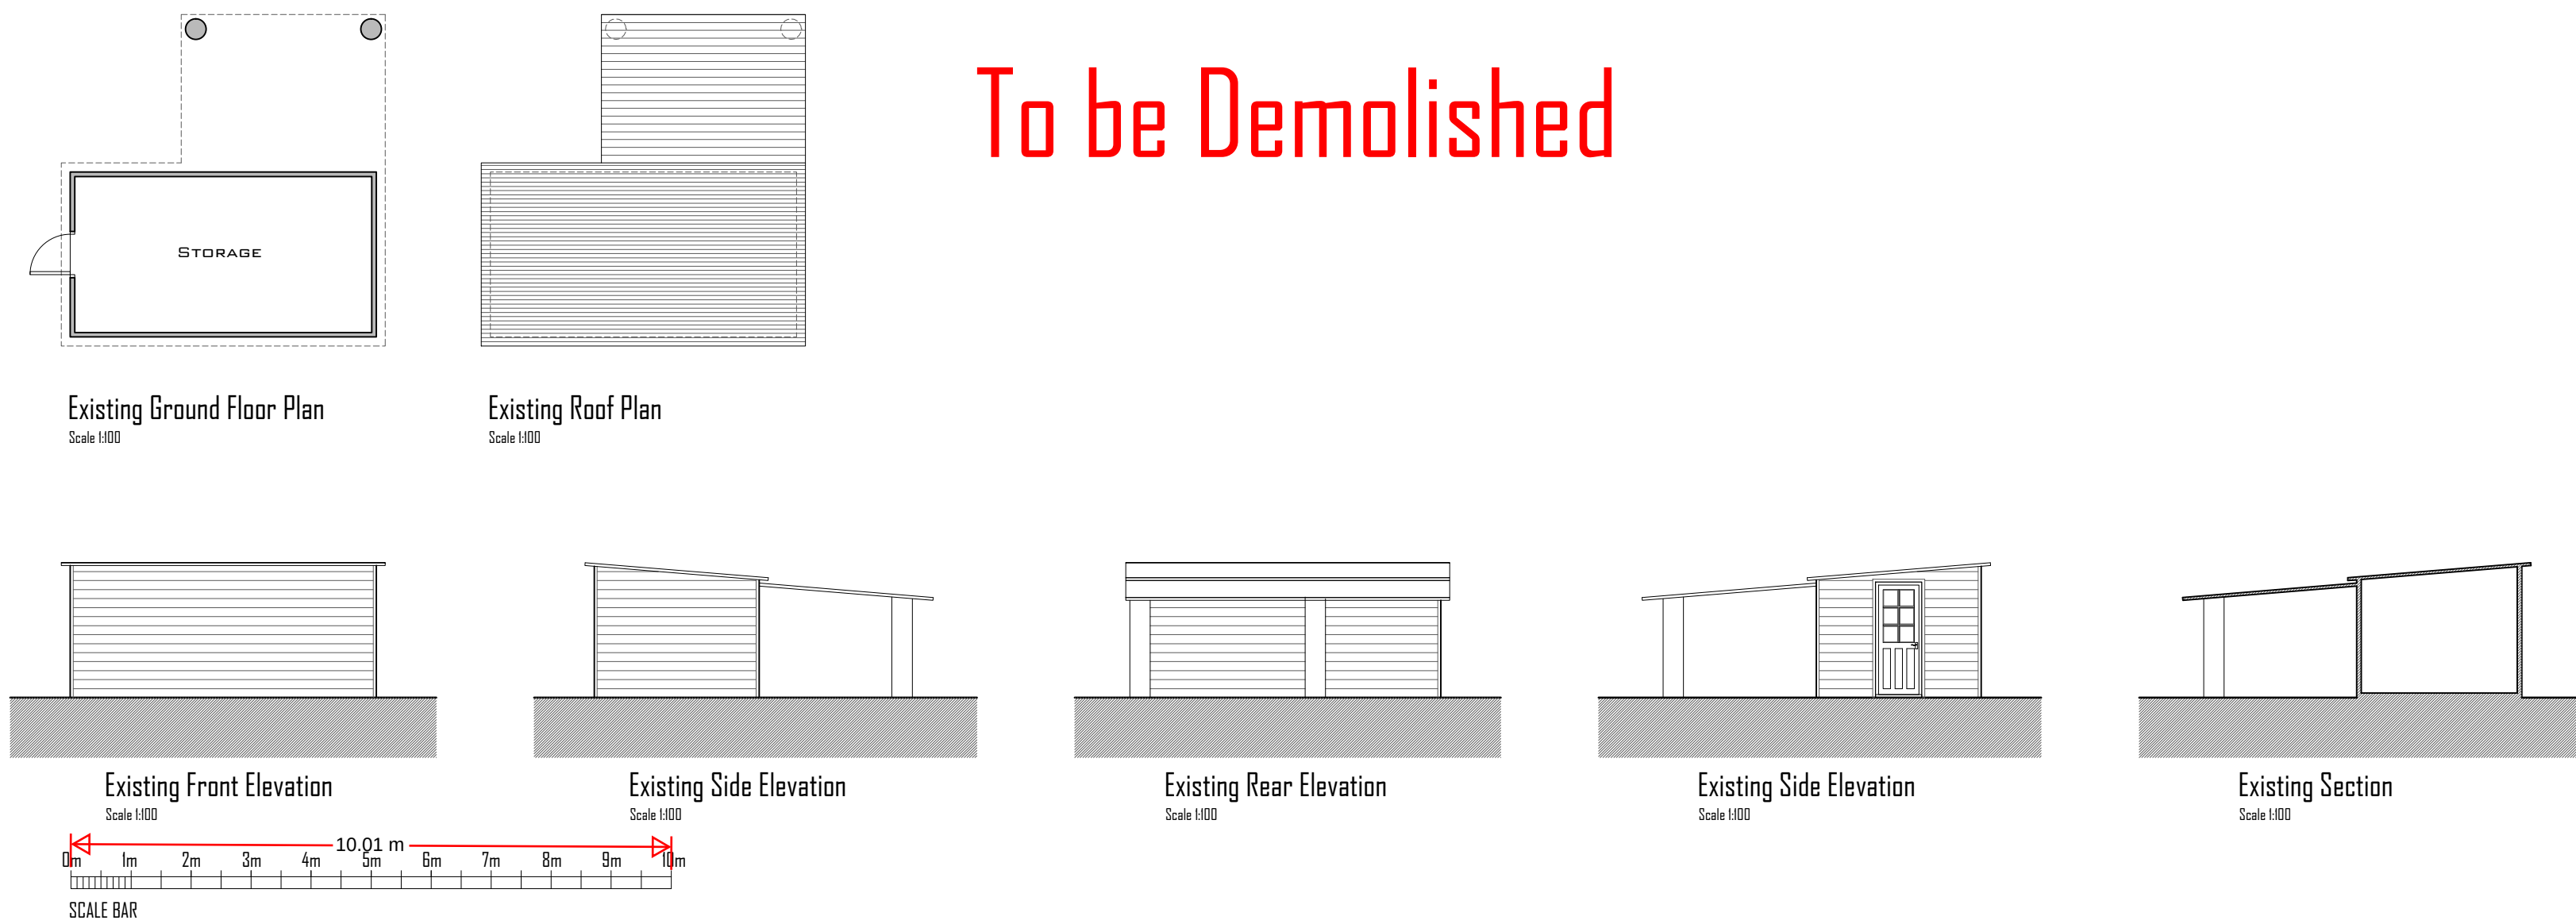

A			19.07.24	Notation added showing demolished outbuilding and new/ relocated outbuilding	
Revision		Date		Description	
PLANNING					
Project					
Two Trees - 93 Rhododendron Avenue Meopham DA13 0TU					
Title					
Existing - Outbuildings Plans, Elevations, Sections					
Project No.				Date	
PL - 133				January 2024	
Drawing No.				Revision	
PL-133-02				A	
Scale					
1:100 @ A1 / 1:200 @ A3					