



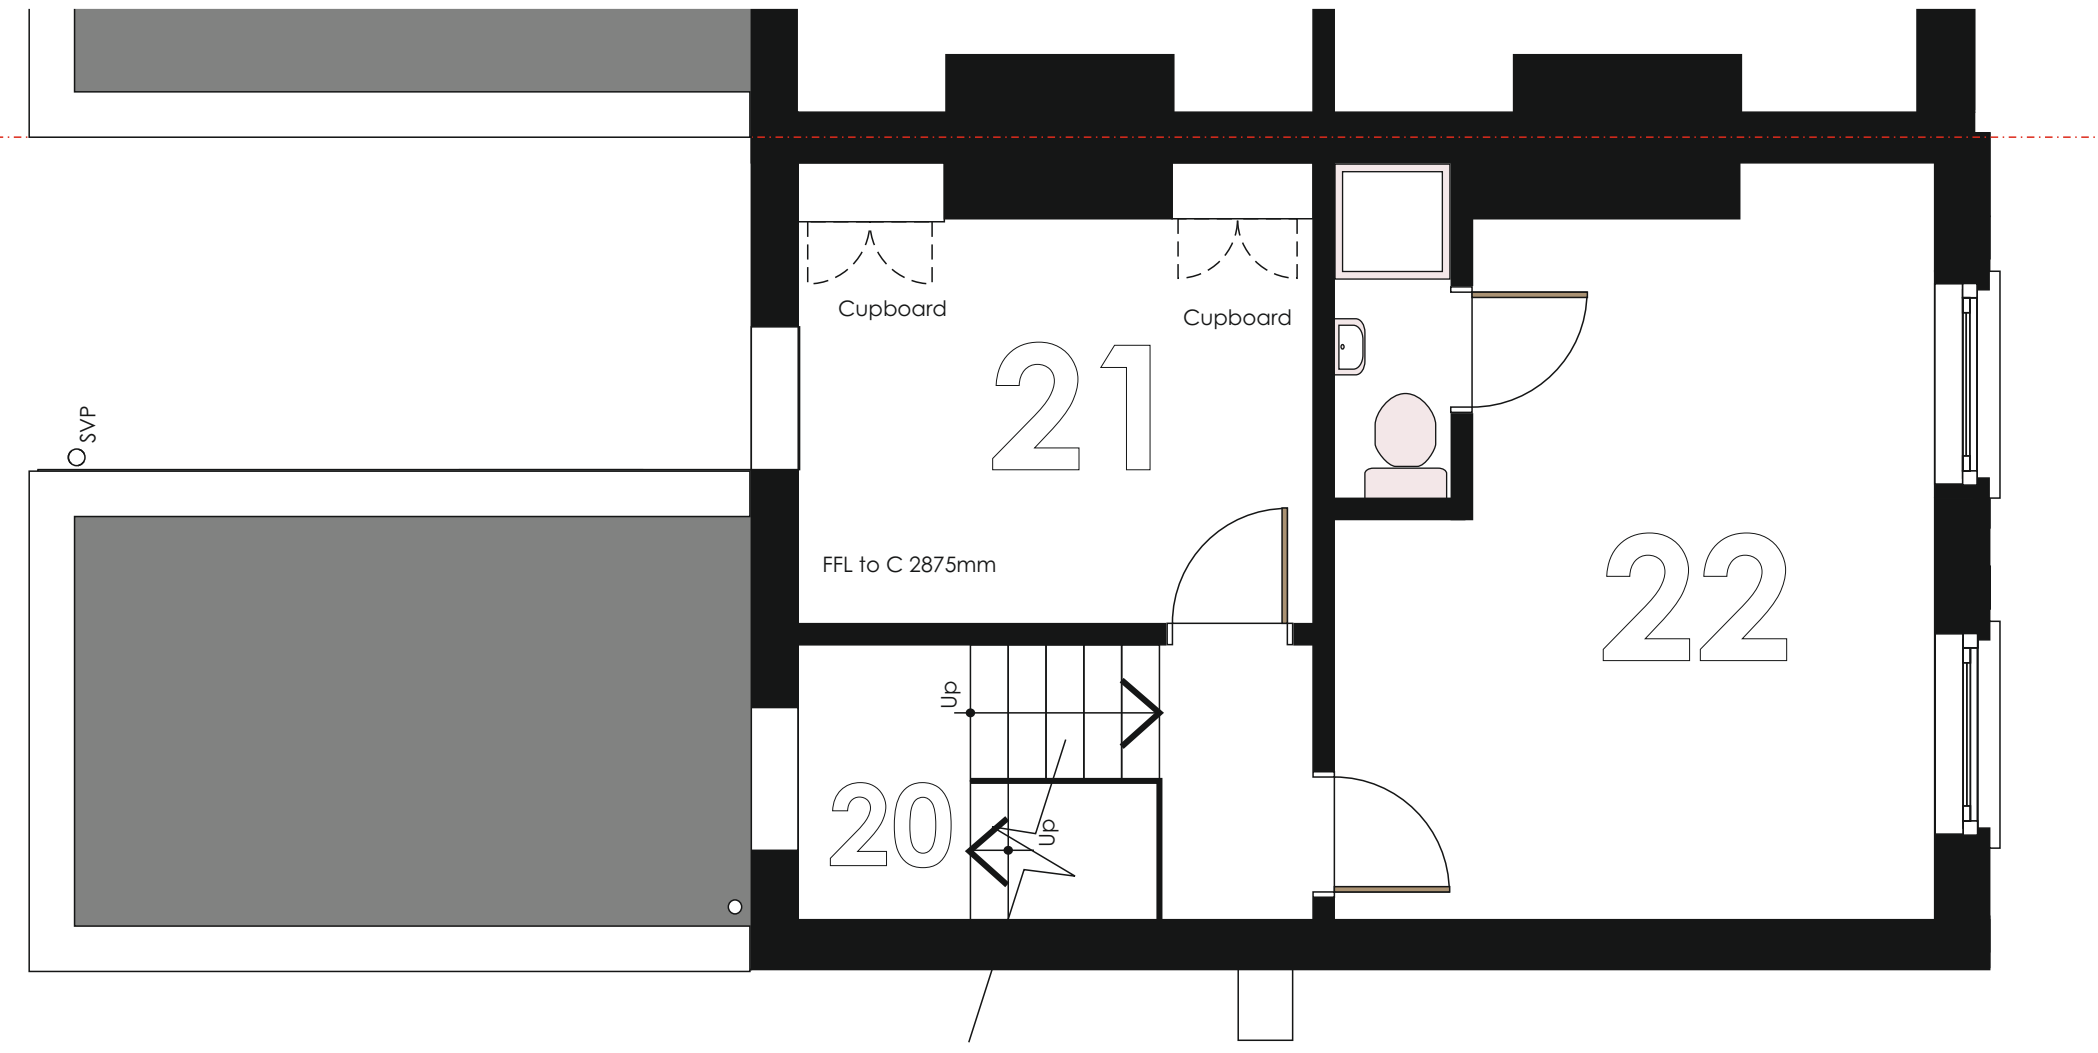



Second Floor Plan - 1:50

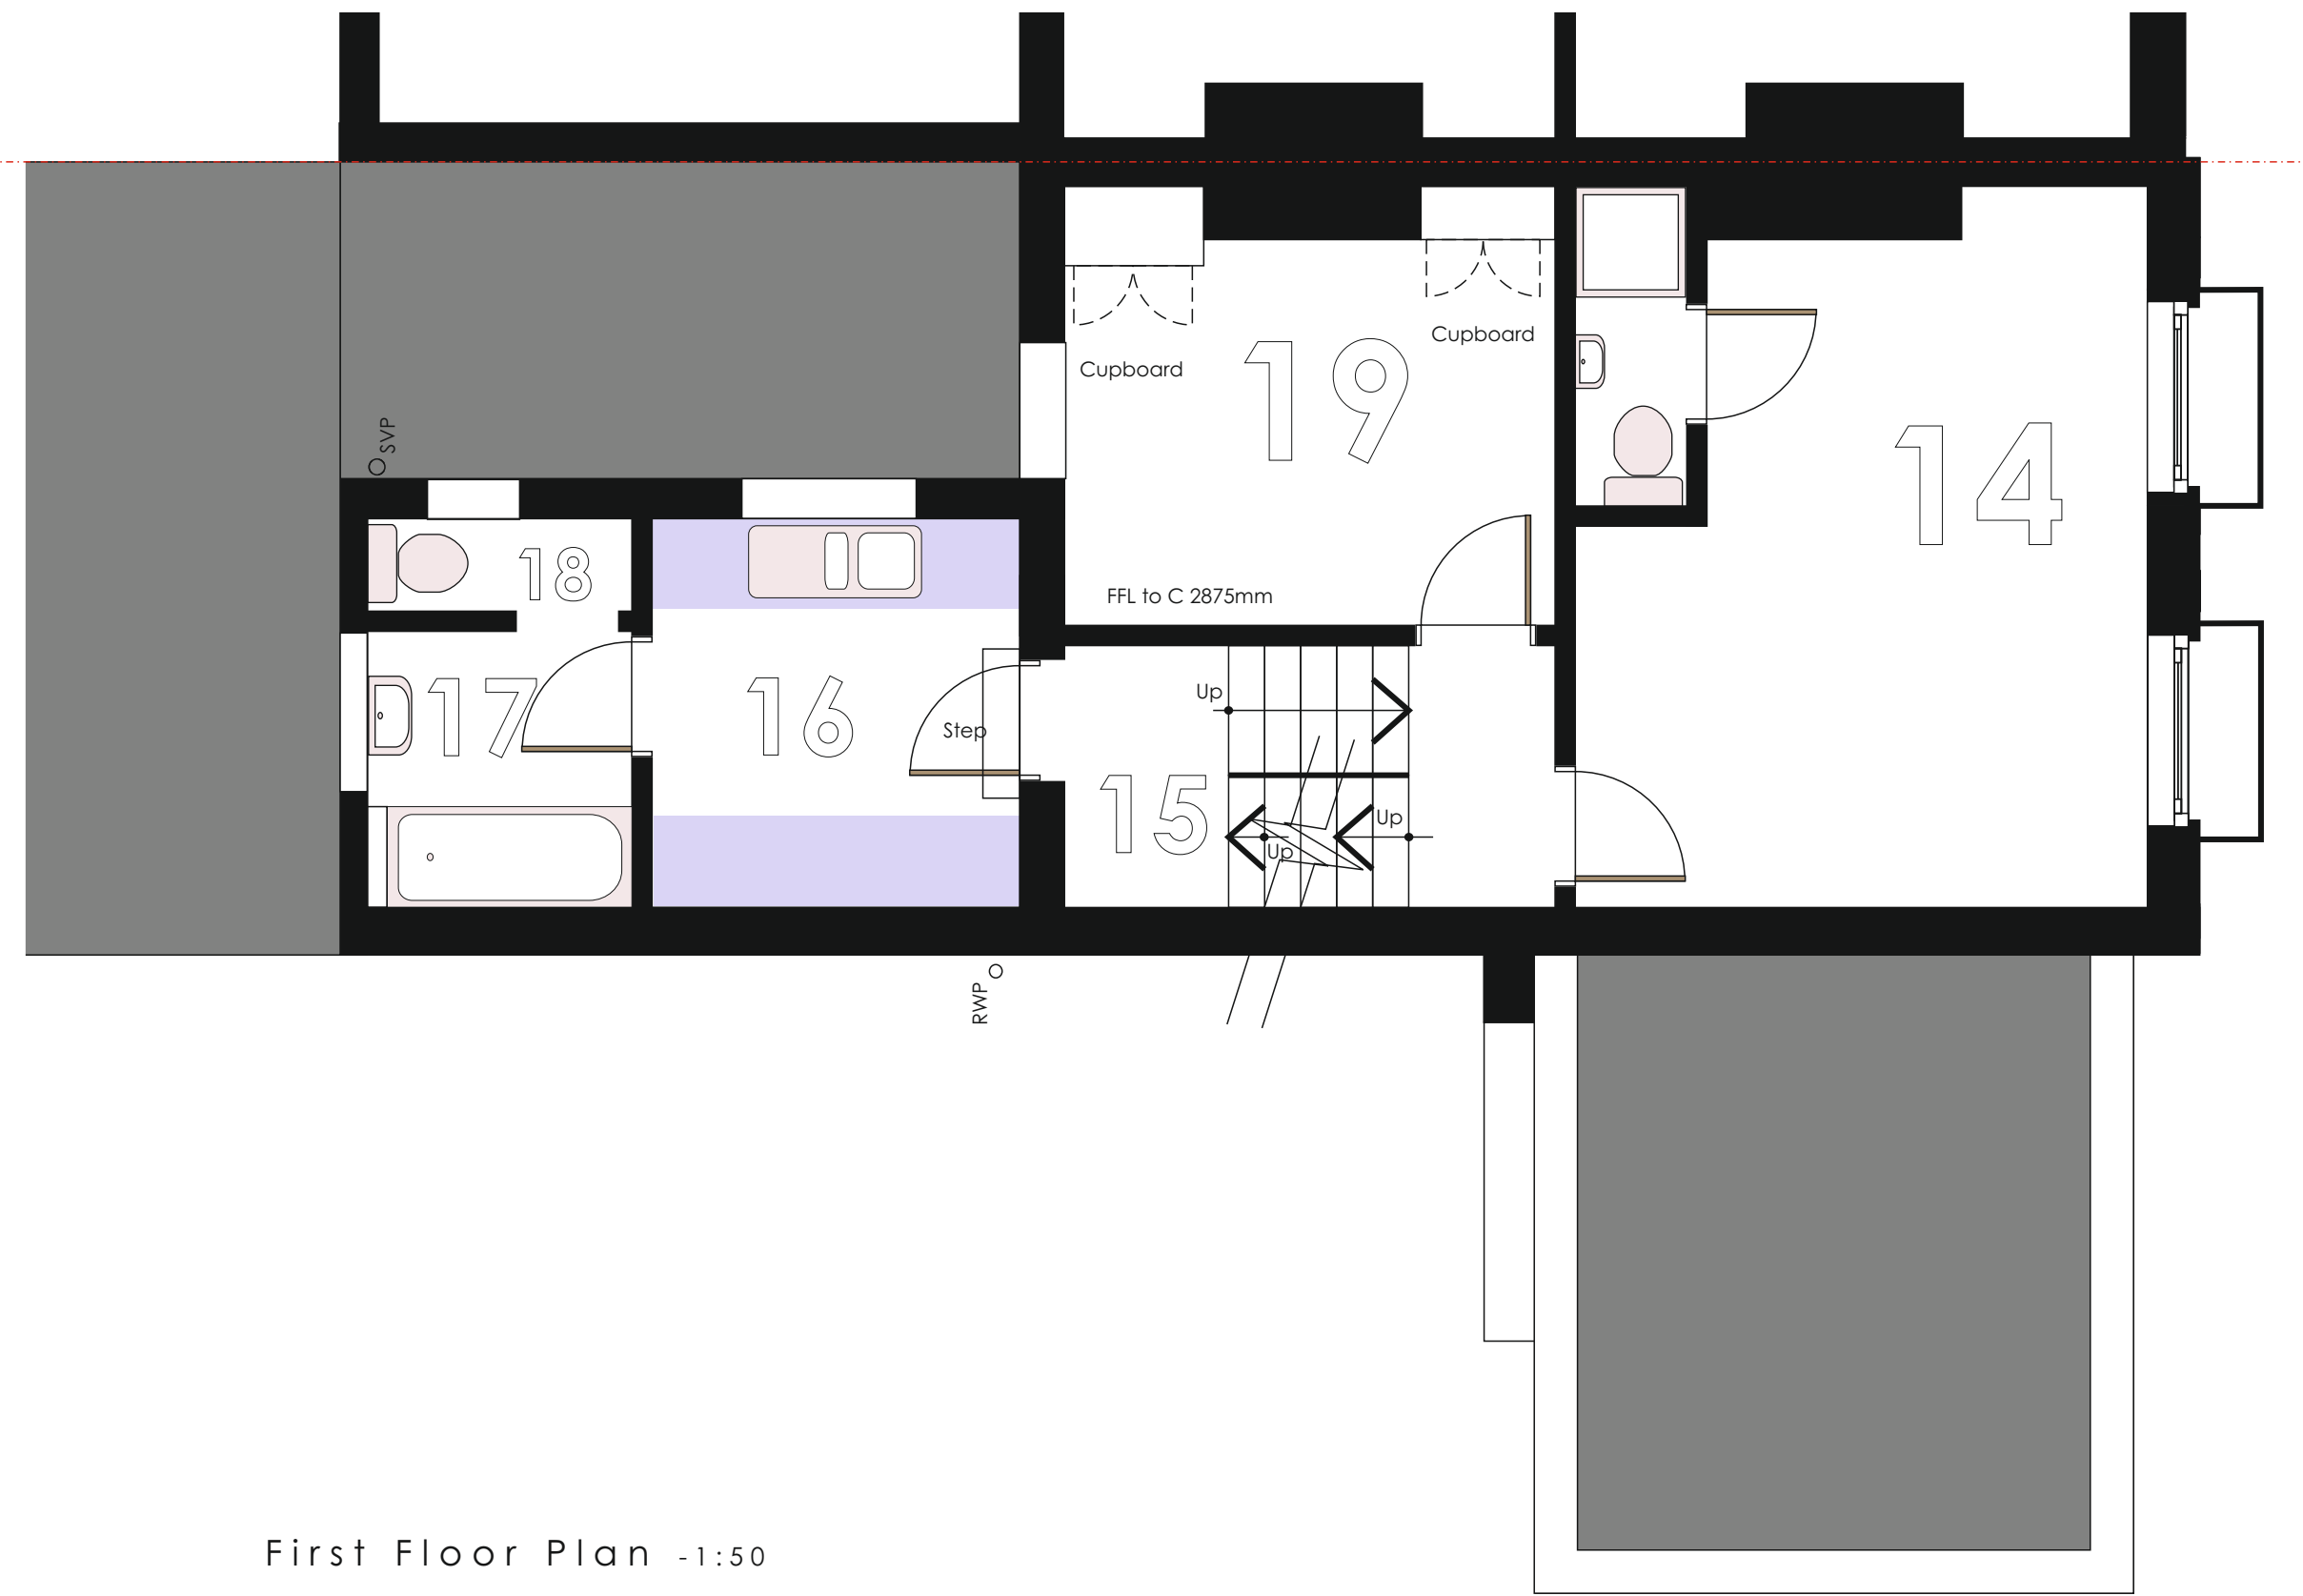

First Floor Plan - 1:50



Site Block Plan - 1:200

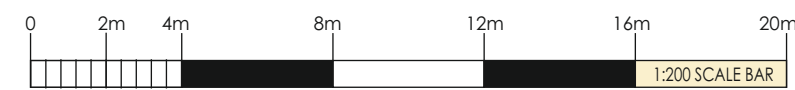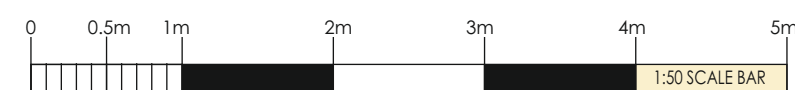

REVISIONS	
SCALES	DATE
WAT 1:50	SEVANI RFW
DATE	September 2024
DATE	Existing First, Second Floor and Block Plans
PROJECT	Conversion to HMO 38 Windmill Street Gravesend Kent DA12 1BA for: Mr M Ceik
WARD + ASSOCIATES	
THE HOO WROTHAM ROAD MEOPHAM GRAVESEND KENT DA13 0HP	
T: 01474 814196 M: 07771 863940 E: admin@wardassociates.co.uk W: www.wardassociates.co.uk Skype User Name: ragerwardassociates	
1124.WD.02A	
A	