



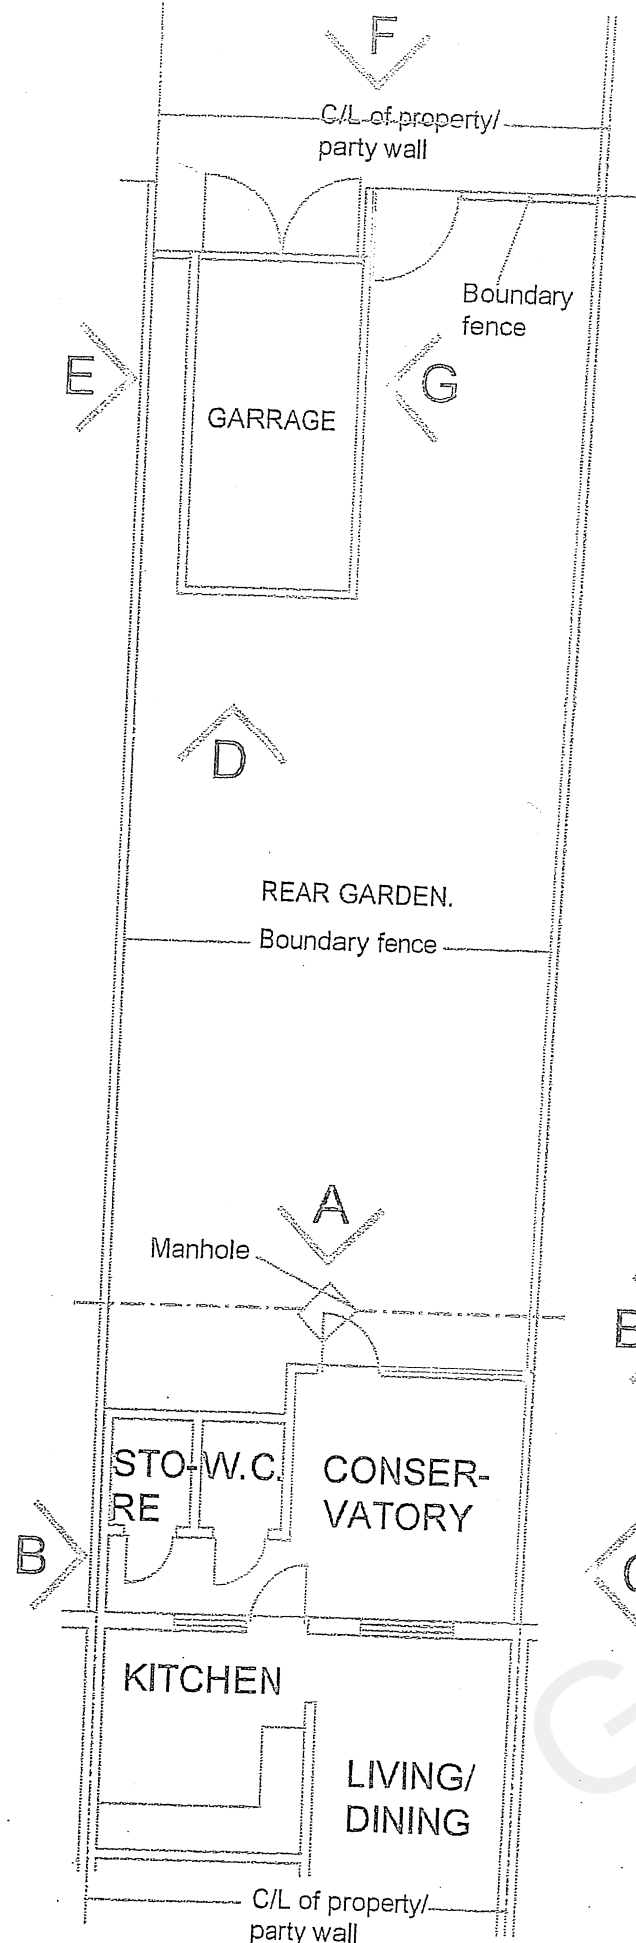


**GROUND FLOOR
PLAN**

EXISTING

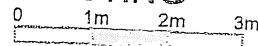


1:100

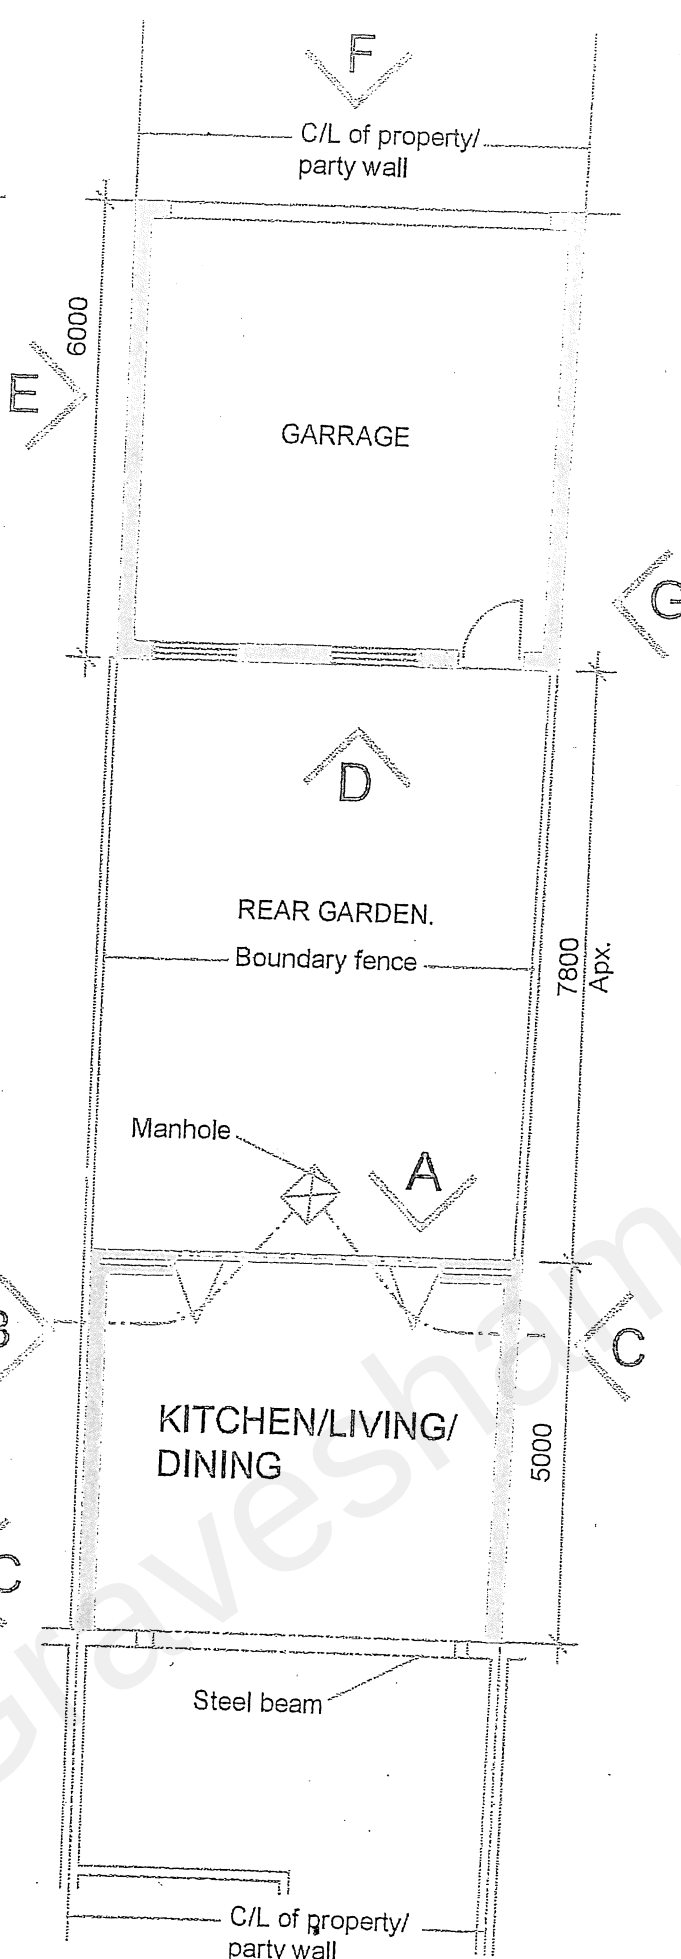


**GROUND FLOOR
PLAN**

PROPOSED

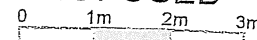


1:100

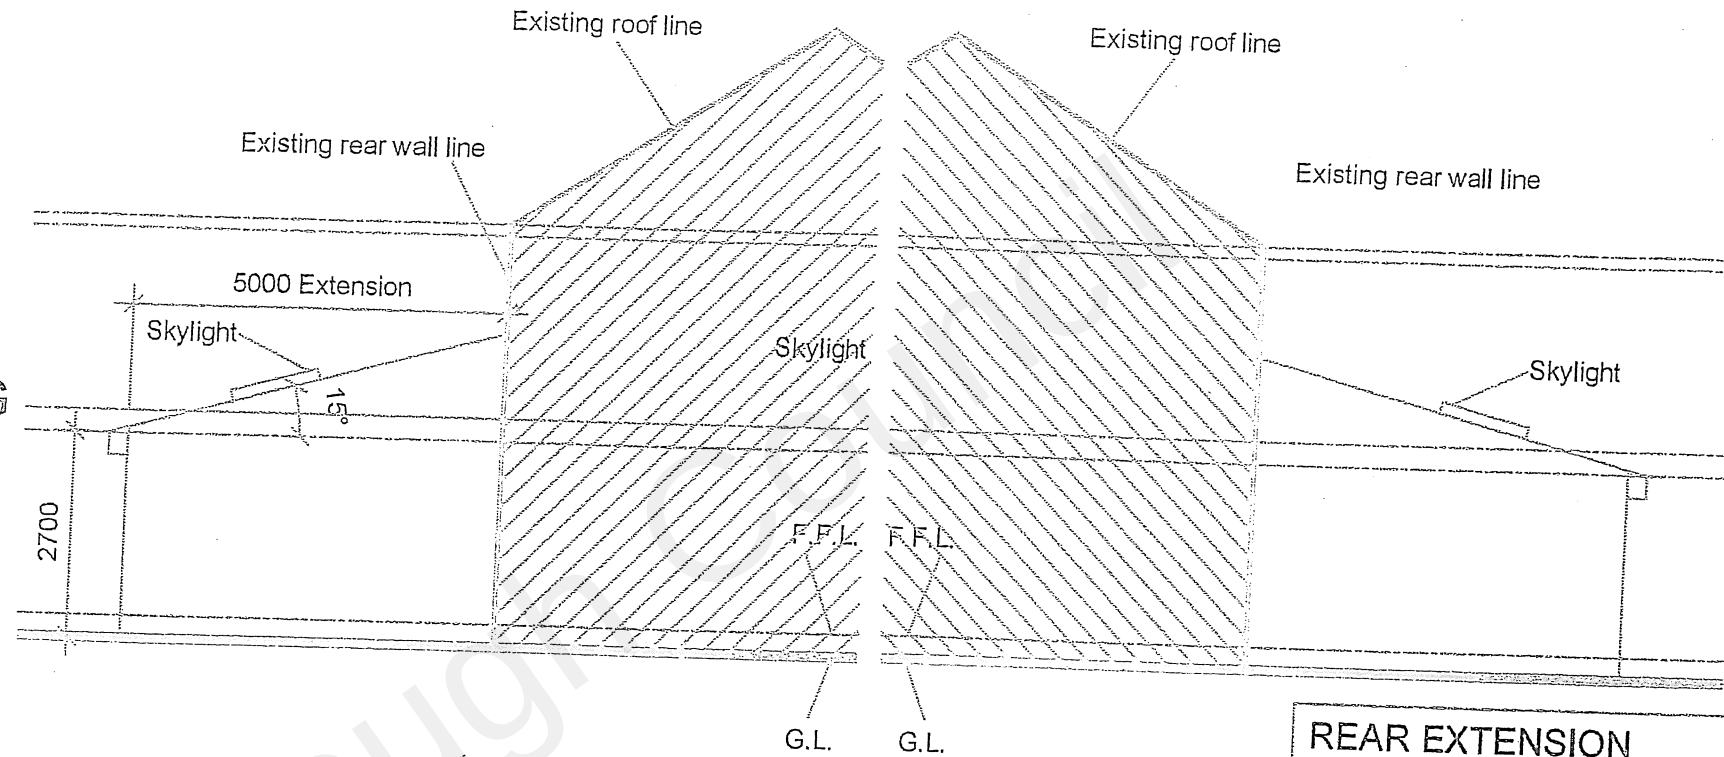


ELEVATION B
PROPOSED



1:100

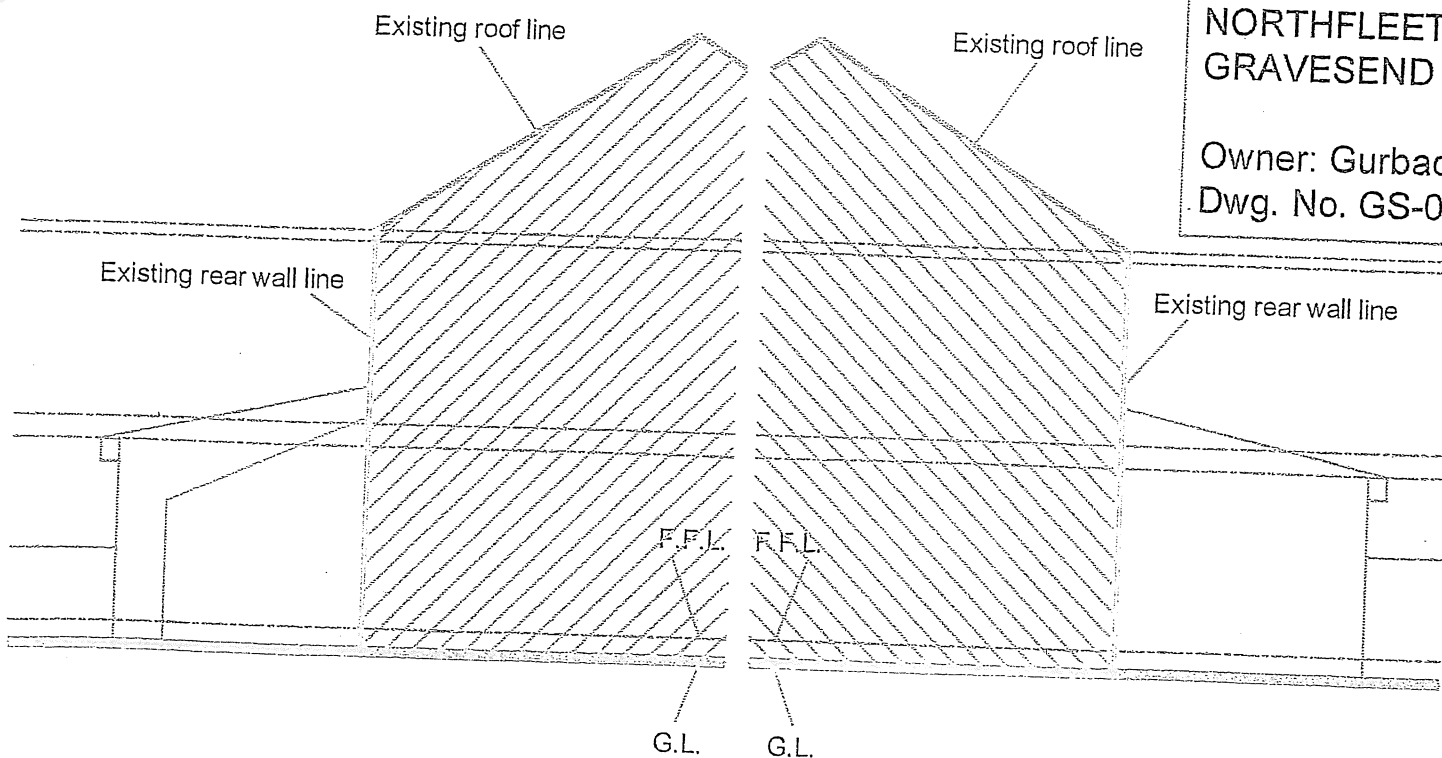

ELEVATION C
PROPOSED

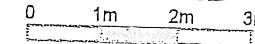


1:100

**REAR EXTENSION
CONSISTING
EXTENSION OF
KITCHEN/LIVING/
DINING AND NEW REAR
GARRAGE AT 36
ALL SAINT ROAD
NORTHFLEET
GRAVESEND DA11 8RQ**

Owner: Gurbachan Singh
Dwg. No. GS-01/A

ELEVATION B
EXISTING

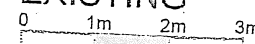

1:100

ELEVATION C
EXISTING



1:100