


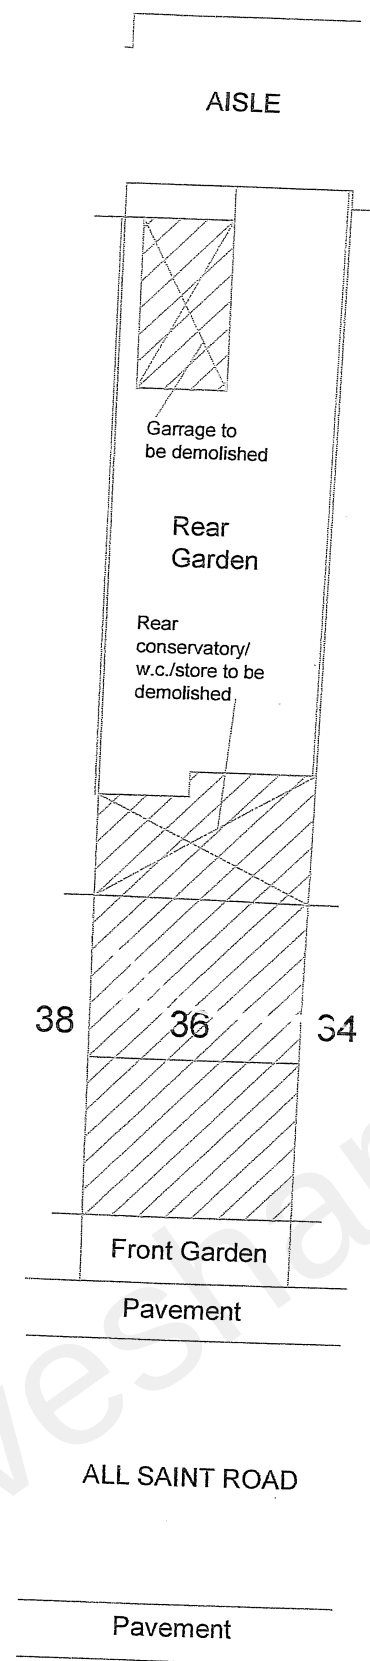
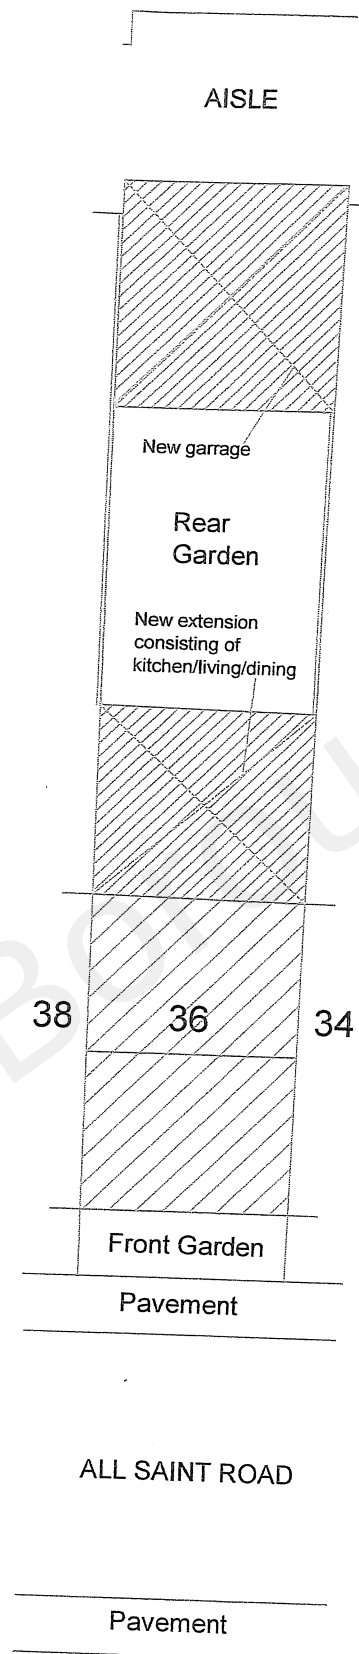


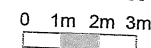

SITE / BLOCK PLAN
EXISTING
 1:200

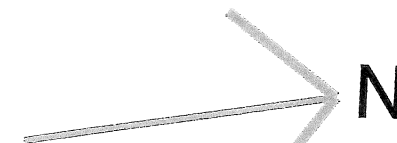

SITE / BLOCK PLAN
PROPOSED
 1:200

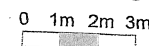

REAR EXTENSION
 CONSISTING
 EXTENSION OF
 KITCHEN/LIVING/
 DINING AND NEW
 REAR
 GARRAGE AT 36
 ALL SAINT ROAD
 NORTHFLEET
 GRAVESEND DA11
 8RQ

Owner: Gurbachan
 Singh
 Dwg. No. GS-03/A