
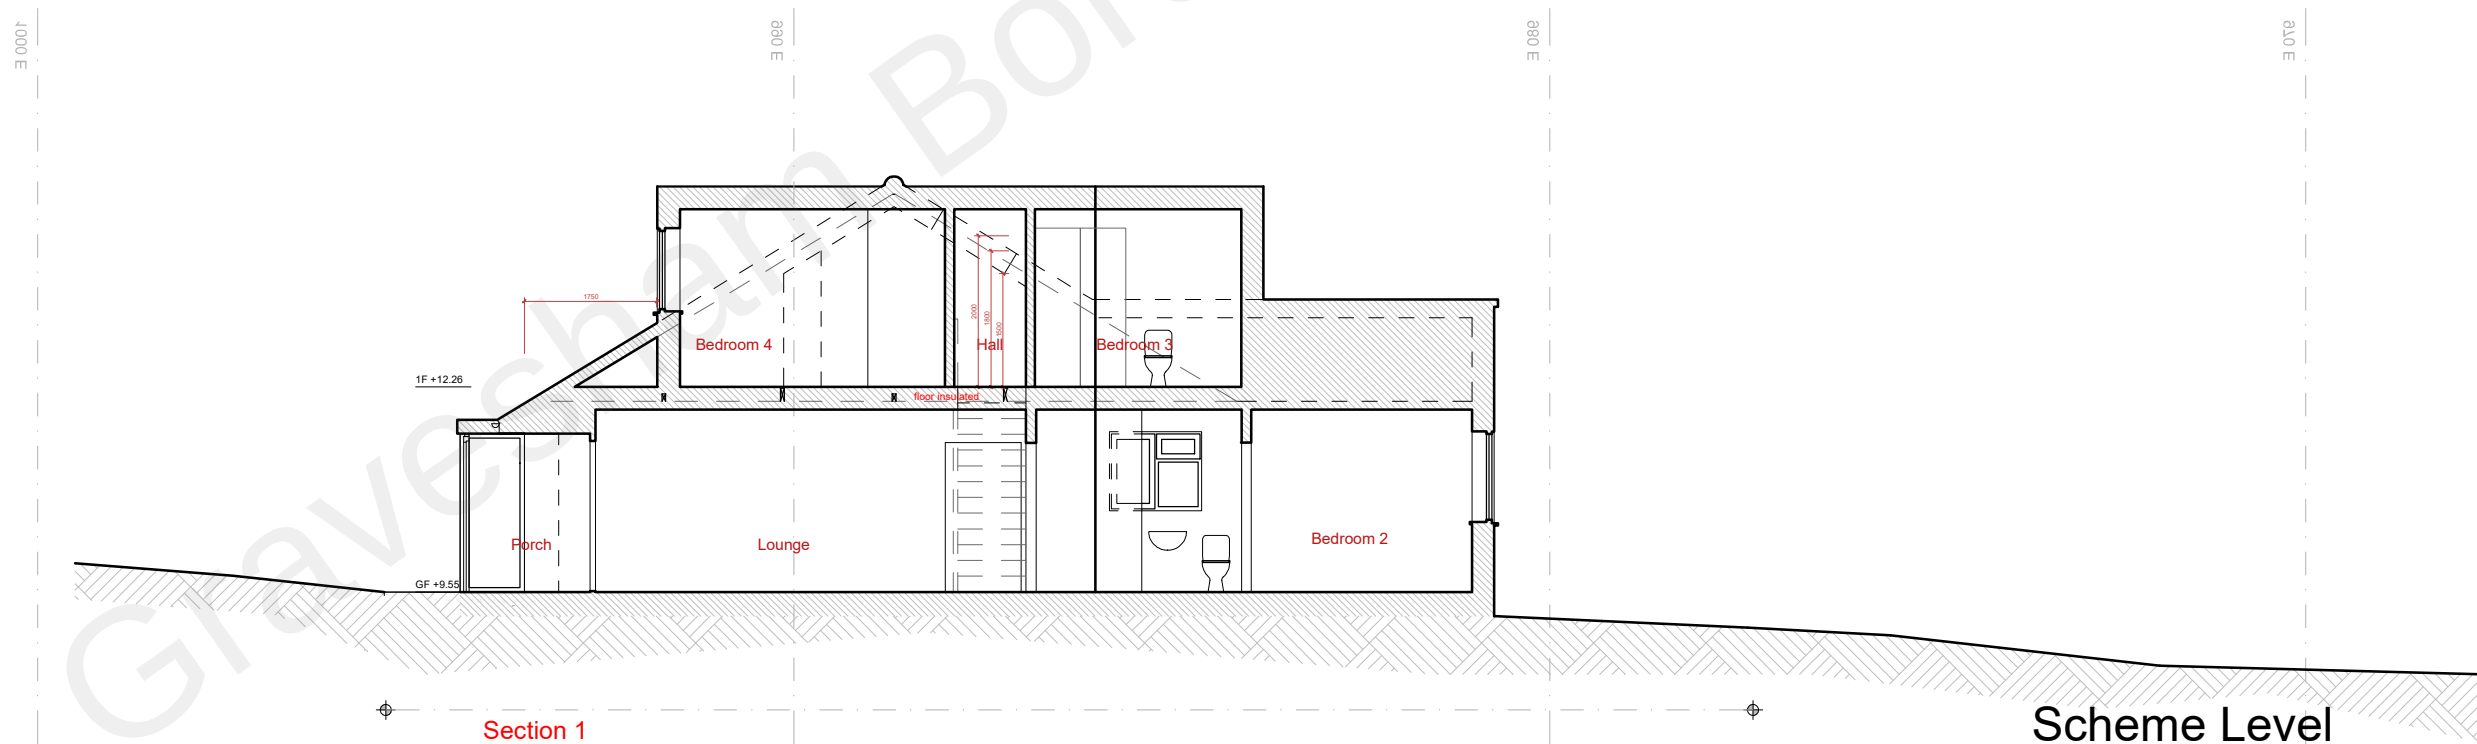


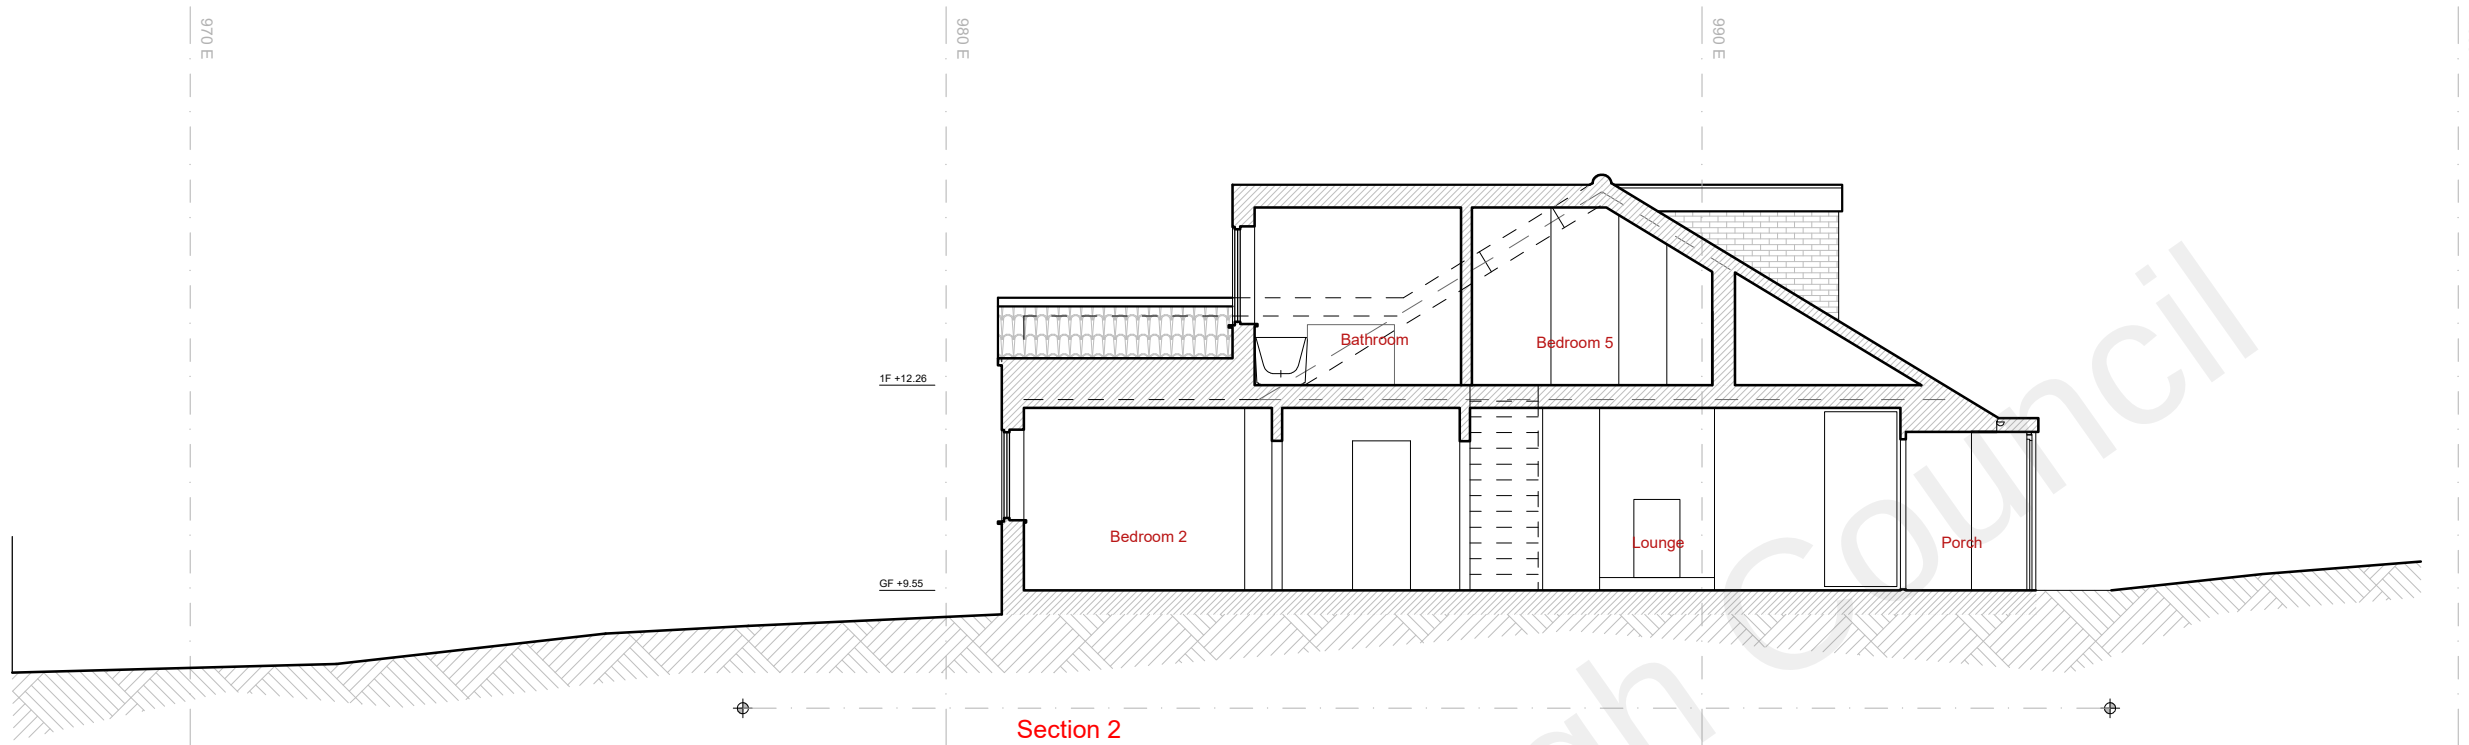

Scheme Level from a measured survey

0 500 1000 1500 2000
1:100 @ A3

THOR
ARCHITECTS

Outline Proposal

Tel. +44(0) 02070 432303
Email: mail@thorarchitects.com

1. This drawing has been based upon a measured survey drawn by others. As a result, the precision of the dimensions indicated is dependent upon the information supplied.
2. While this drawing can be used as a base for construction purposes, it is very important that all dimensions are checked carefully on site before any work commences or any materials are ordered.
3. Where applicable, a suitable Structural Engineer and/or a Party Wall Surveyor should be consulted. Although as far as possible these instances have been indicated, this is not necessarily exhaustive and the whole scope of proposed works should be reviewed.
4. Unless other arrangements have been specifically made, your building contractor should serve a Building Notice, as and where applicable, to your local authority to satisfy the requirements of the Building Regulations. Your building contractor should also liaise with the Building Control Officer regarding routine inspections of the work.
5. While this drawing can be used as a base drawing for construction purposes, your building contractor may require more information. It is therefore important to discuss, with your architect & builder together, where more detail would be appropriate.

Revision:

Rev.	Date	Note
01.	08/03/2021	Scale amended

All dimensions are in millimetres
All dimensions to be checked on site
© Thor Architecture AUDB

Stage:

Planning

Scale:

1:100

Issued for:

Information

Postcode:

DA13 0EL

Drw by:

GTE

Date:

31/12/21

Project name:

11 Tradescant Drive

Drawing name:

Section AA & BB

Job no:

58CHL-203

Drawing no:

A20-230

Revision:

02