




EXISTING PLANS

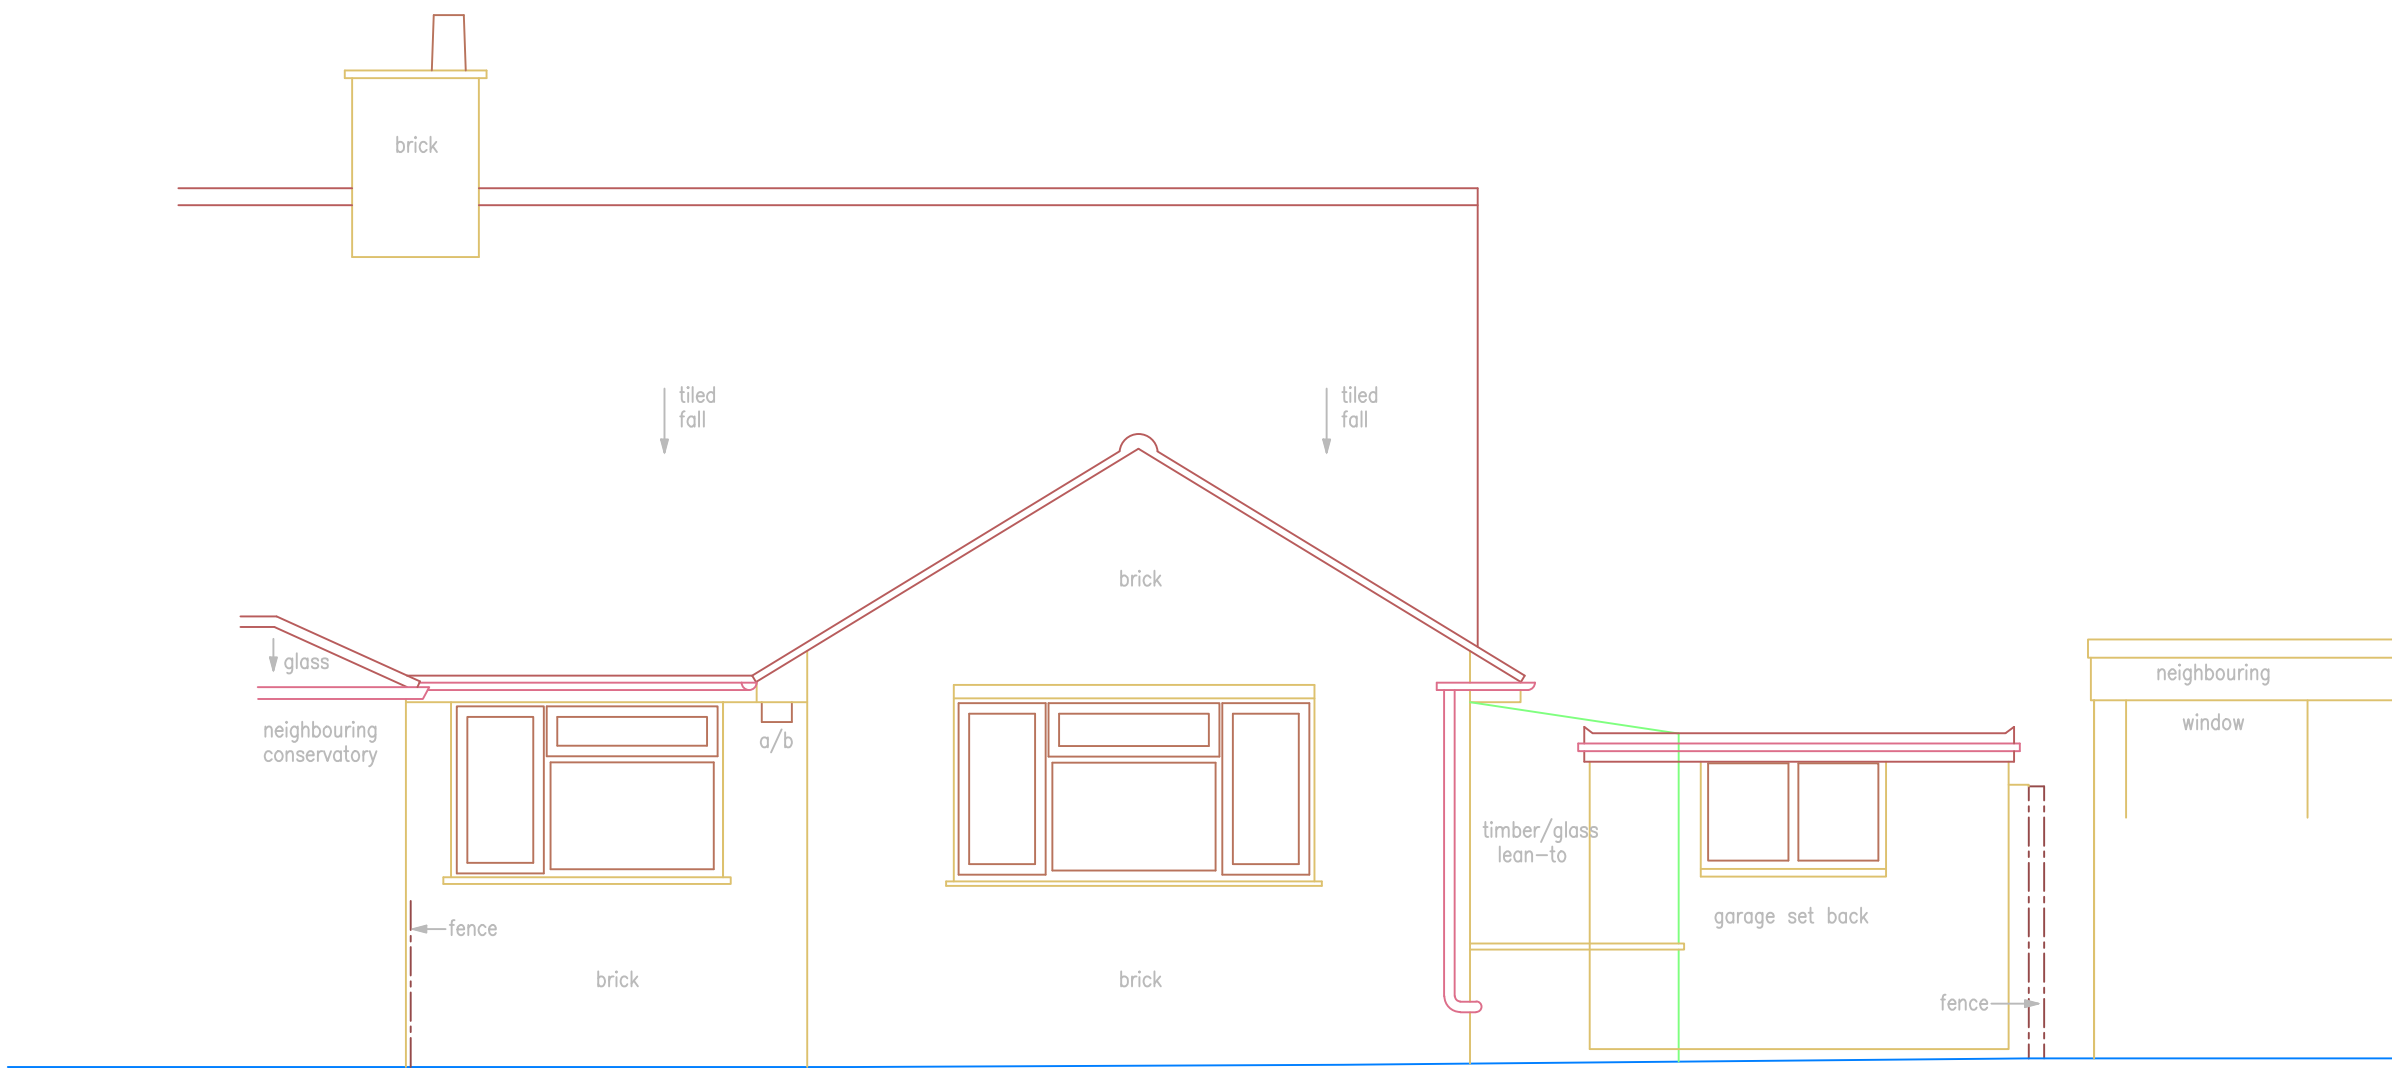

Rear
Elevation E3

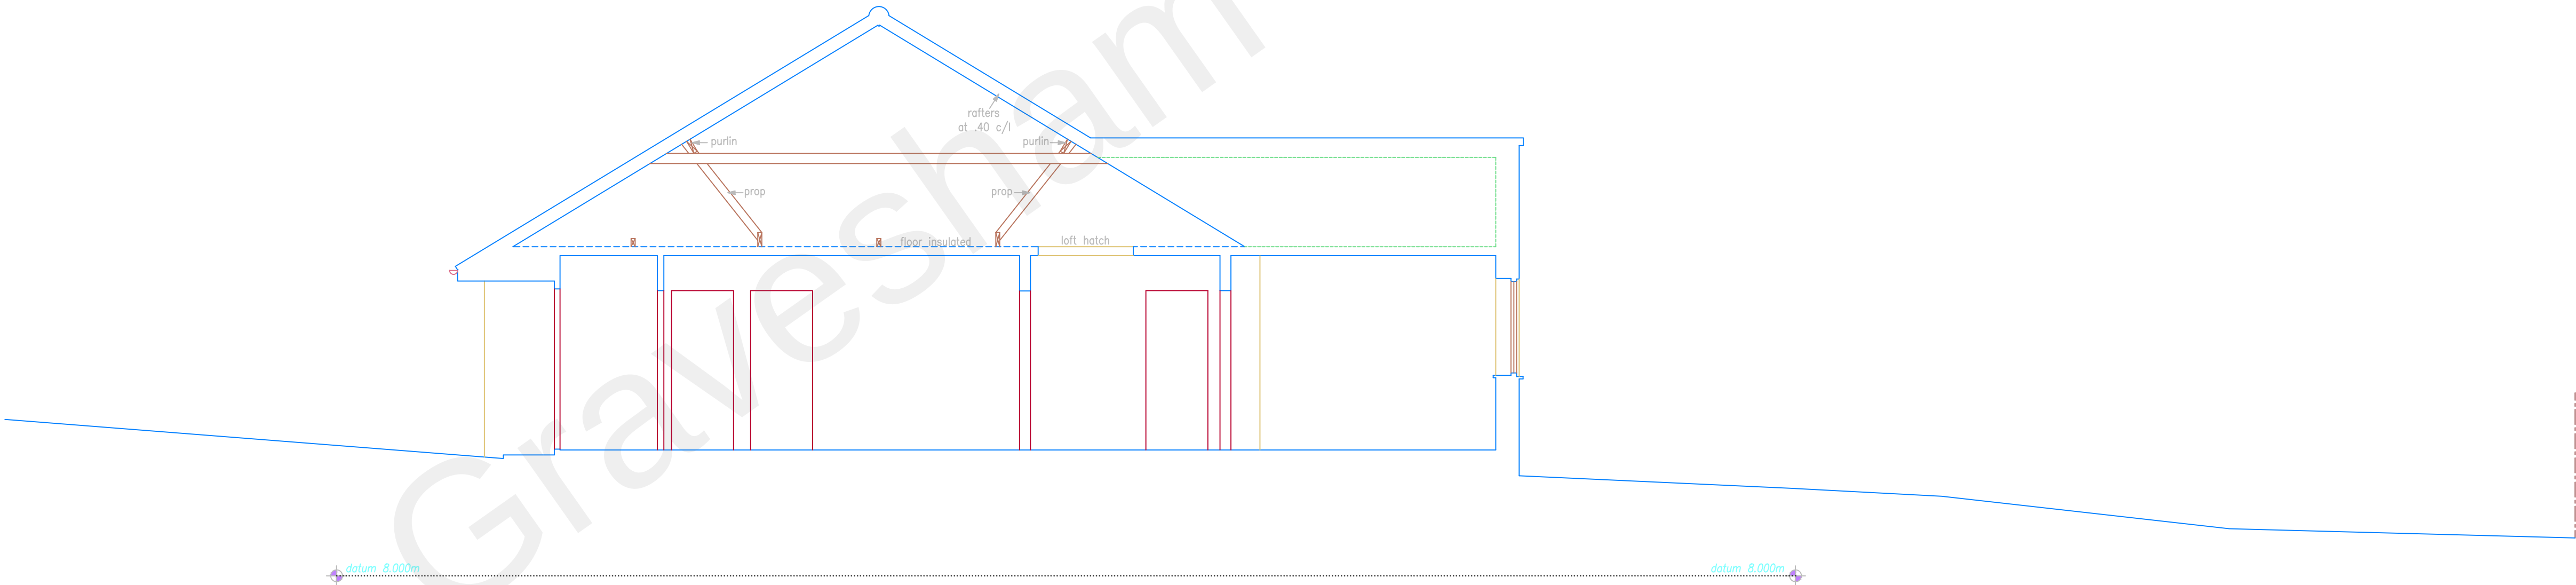

Section 1

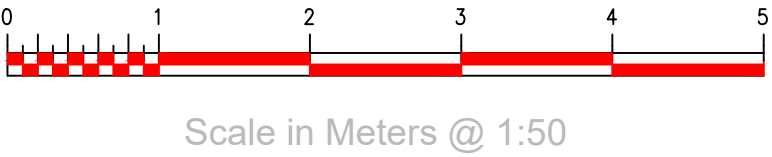

AB Air Brick
AV Air Valve
BB Bellisha Beacon
BGP Break Glass Point
BK Brick
BO Bollard
BS Bus Stop
BT British Telecom cover
C Floor to Cill height
C/B Close Board
CL Cover Level
CL Chain Link
CO Column
CONC Concrete
CP Catch Pit
CPL Coping Level
CPS Concrete Paving Slabs
CTV Cable Television Cover
DK Drop Kerb
DH Door Height
EP Electricity Pole
ER Earthing Rod
FB Flower Bed
FC False Ceiling
FE Fire Escape
FH Fire Hydrant
FHR Fire Hose Reel
FL Floor Level
FP Flag Pole
GP Gate Post
GU Gully
GV Gas Valve
H Cill to head height
HT Height
IC Inspection Cover
IL Invert Level

IR Iron Railings
JB Junction Box
KO Kerb Outlet
LB Litter Bin
LP Lamp Post
LW Light Well
MH Manhole
MK Marker
MT Meter
MY Mercury
OH Overhead
PM Parking Meter
PB Post Box
P/R Post & Rail
PT Post
PW Post & Wire
RE Rodding Eye
RET Retaining
RS Road Sign
RSS Rolled Steel Stansion
RSJ Rolled Steel Joist
RWP Rain Water Pipe
SC Slop Cock
SVP Soil Vent Pipe
TCB Telephone Call Box
TBM Temp. Bench Mark
TP Telegraph Pole
TL Traffic Light
TK Tank
UTL Unable To Lift
V Vent
VP Vent Pipe
WM Water Meter
WP Waste Pipe
WSC Water Stop Cock
WV Water Valve

Ceiling Height
Level
Floor Level
Ceiling Level
Soffit Level
False Ceiling Level
Floor to cill height
Cill to head height
Door height

3050
+20.00
+20.00
+20.00 CL
+20.00 SL
+20.00 FCL
c-1234
h-1234
DH 2000

Arch
Radiator
Station
Hedge
Steep slope
Fence
Foul pipe
Storm pipe

Please note that the grid shown on this drawing is as follows;

☐ Arbitrary

☐ Arbitrary but related to building line

☐ Arbitrary but approx. related to North

☐ Best fit to an Ordnance Survey Digital Sheet

☐ Related to the Ordnance Survey National Grid

Please note that the levels shown on this drawing are as follows;

☐ Arbitrary and related to a temporary bench mark

☐ Related to an Ordnance Survey Bench Mark

☐ Related to the Ordnance Survey National GPS Network

Level positions are indicated by a cross or the decimal point

Type	Temporary Bench Mark
Position	Hilli Nail Kerb to front of site
Value	10.000m

All trees sizes are approximate and should be checked on site before using information. Where guaranteed tree species become important the services of a tree expert should be employed

Notation : diameter of trunk / Height / Spread

Where drainage covers have been tiled data has been recorded for each individual manhole from the surface and connections to other manholes, pipes or gullies are assumed. Where information is required by accessing the manhole or tracing to other manholes then a services trace will be needed.

Drawings for planning and design
Dimensions for construction to be checked onsite by contractors
loft floor heavily insulated, floor thickness may change over loft space

Revision	Date	By

Measured

Tunbridge Wells

Kent

TN3 0PR

07899 955 418

info@measured-surveys.co.ukwww.measured-surveys.co.uk

Client

Greg Atkinson

Project

11 Tradescant Drive

Gravesend

Kent DA13 0EL

Drawing Title

Elevation 3 Section 1

Scale	Date	Drawn	Checked
A1 1:50	Dec 20	G.C.C	N.L.C
Project No.	Drawing No.	Preliminary	Revision
604	04		