



The Contractor is to check all dimensions on site and report any discrepancies to the Contract Administrator. This drawing is to be read in conjunction with all other standard documentation.

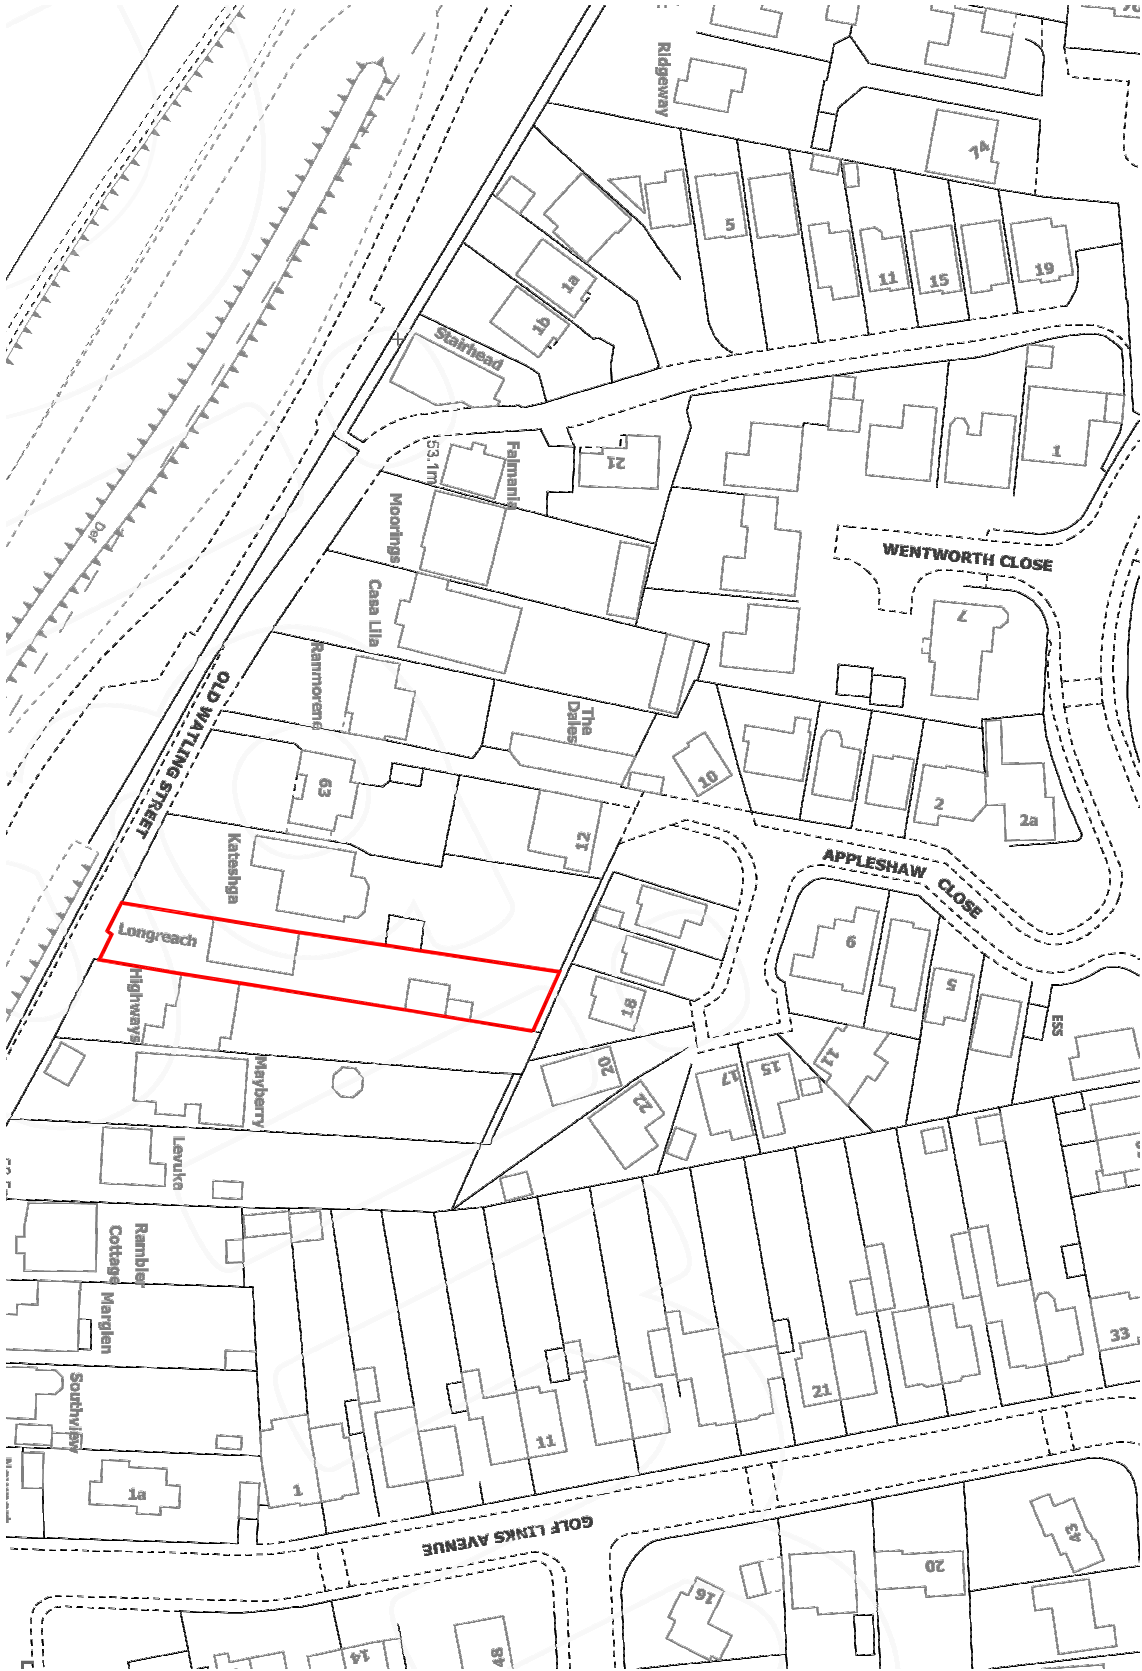

LOCATION PLAN - SCALE 1:1250

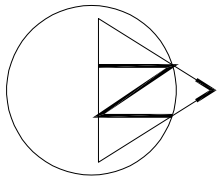

project : Longreach, Old Waiting Street
Gravesend

Location Plan

drawing title :

Design And Plan
CONSULTANTS
93 Colmandene Crescent,
Orpington, Kent BR5 2RA
020 3004 9238
07931 931 035
s.nappal@dapconsultants.co.uk
www.dapconsultants.co.uk

drawn: MV	chkd : SS	date: 15.04.2025
status: Planning		
scale: 1:1250@A3		
proj no : 2771	drg no: 01	rev no: