





The Contractor is to check all dimensions on site and report any discrepancies to the Contract Administrator. This drawing is to be read in conjunction with all other standard documentation.

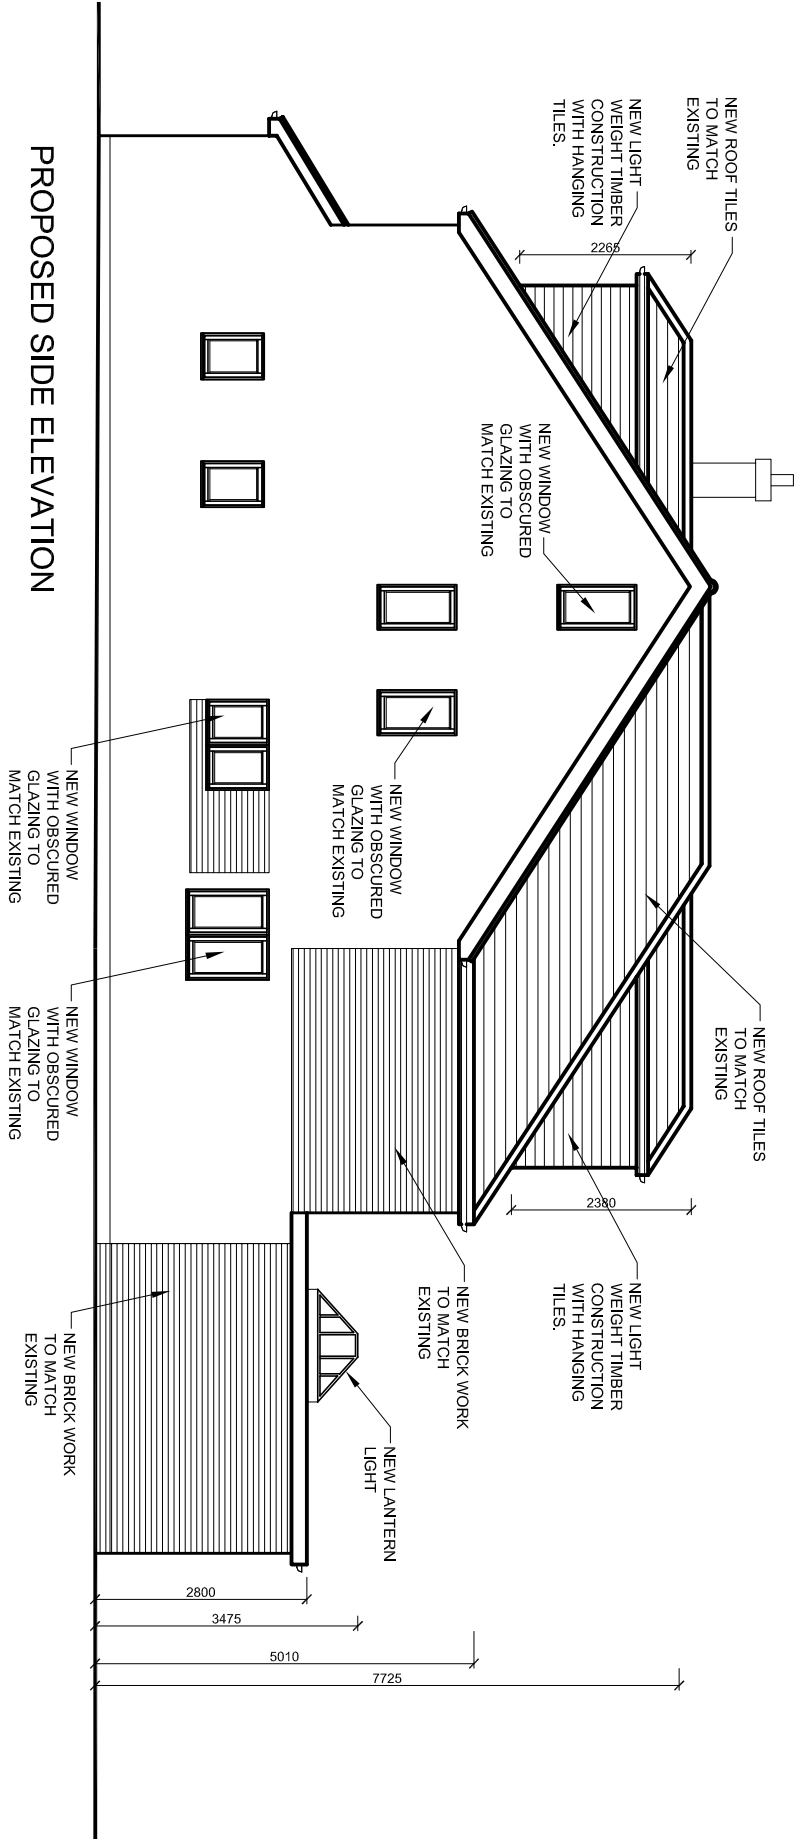

PROPOSED SIDE ELEVATION

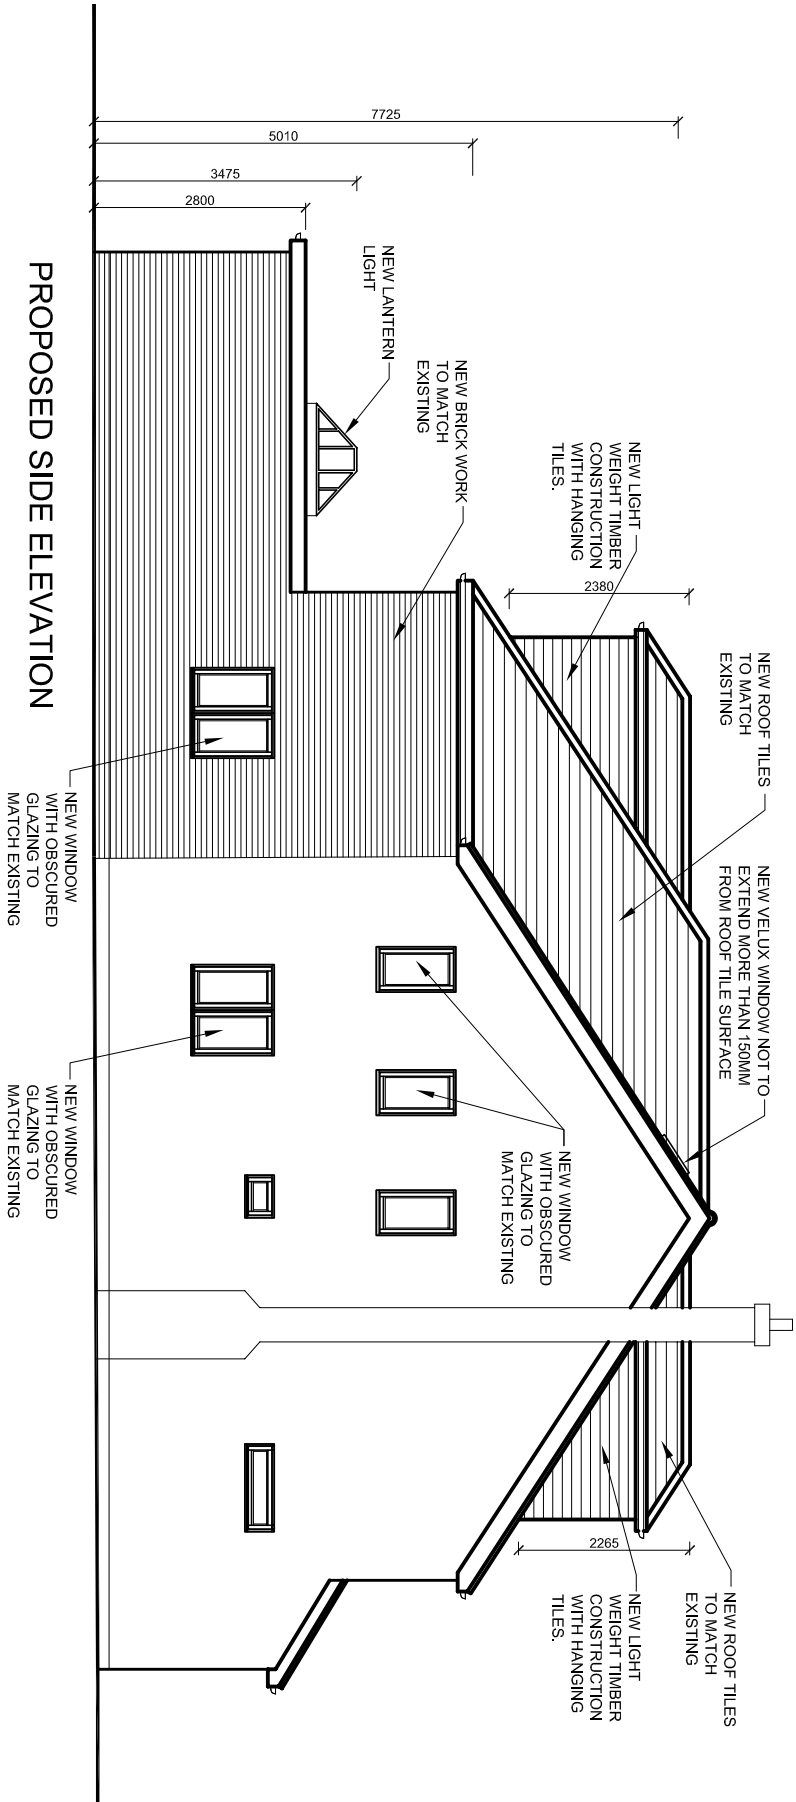

PROPOSED SIDE ELEVATION

rev.	description	date	chkd.
------	-------------	------	-------

93 Colmandene Crescent,
Orpington, Kent BR5 2RA
020 3004 9238
07931 931 035

s.nappal@dapconsultants.co.uk
www.dapconsultants.co.uk

project : Longreach, Old Watling Street
Gravesend

drawing title :

Proposed Elevations

drawn: MV	chkd : SS	date: 15.04.2025
status: Planning		scale: 1:100@A3
proj no : 2771	drg no: 07	rev no: