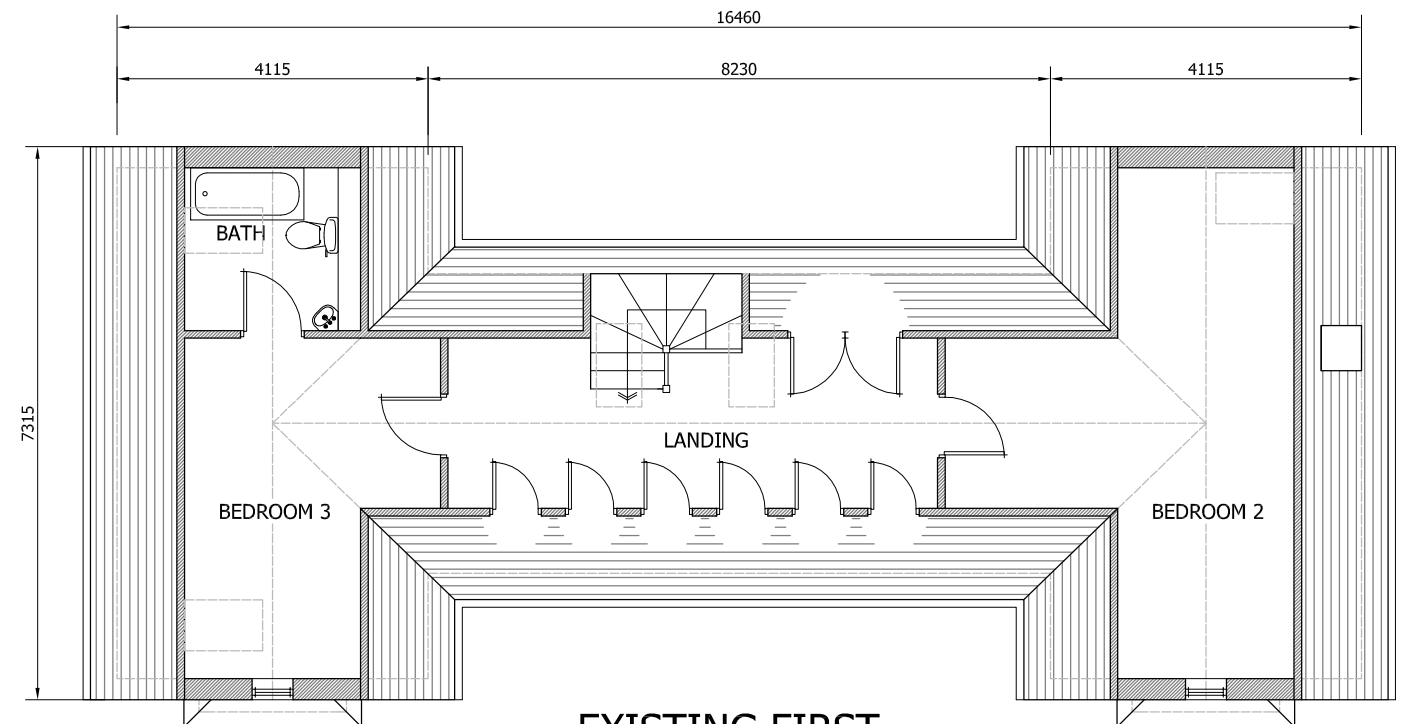
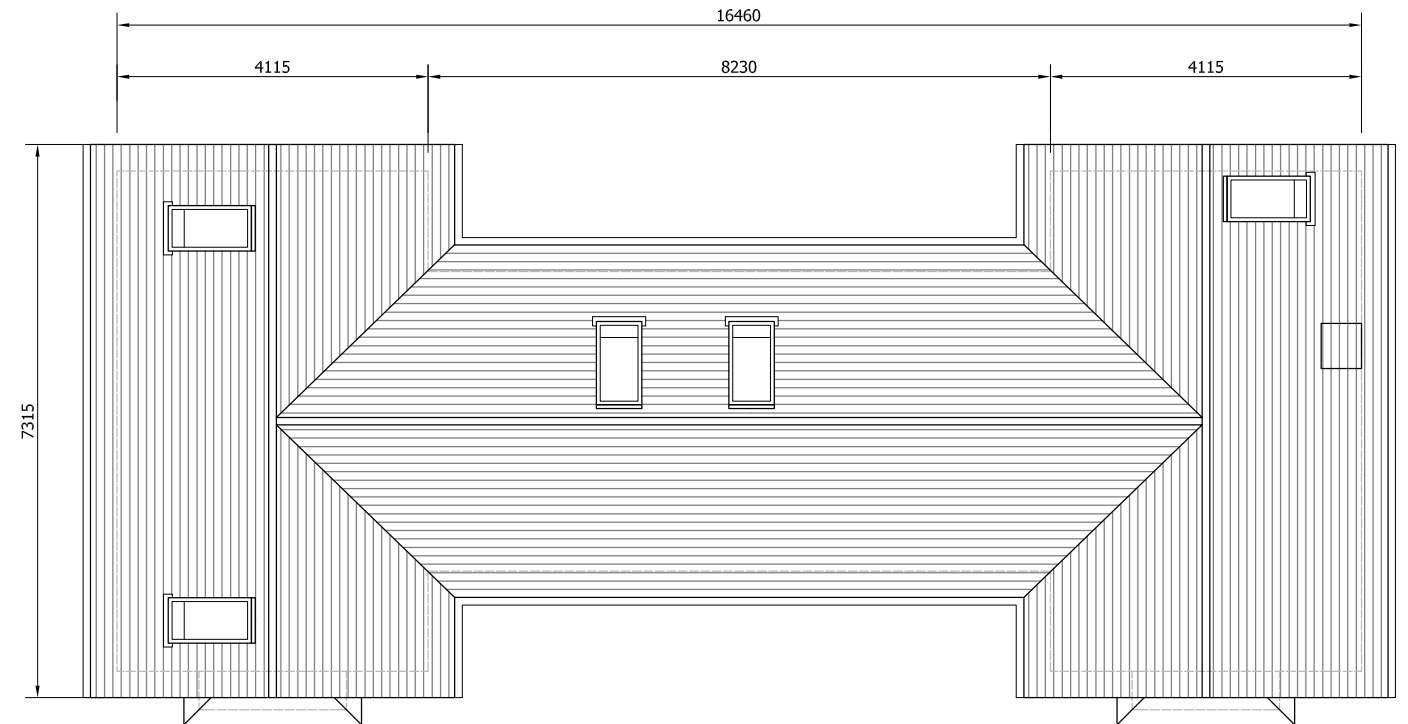
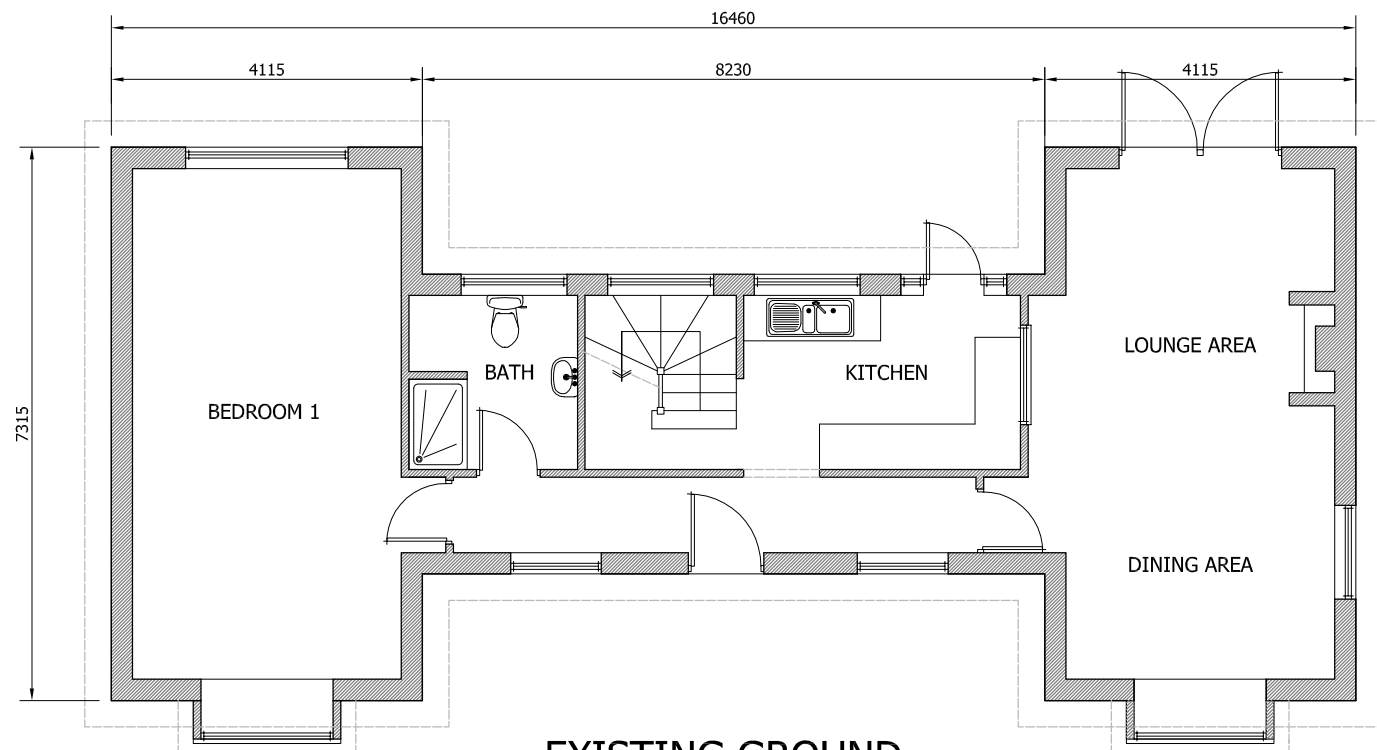


CADGUYS ARCHITECTURAL SERVICES

Project
ASTRALITY, 39 RHODODENDRON AVENUE, MEOPHAM, GRAVESEND, DA13 0TU

Drawing Title
Existing Plans

Date
MAY-2025

Scale
1:100/A3

Project No.
CG-330

Drawing No.
PL/02

Drawn by/Checked by
SM

Rev Date Details
A 041224 Initial drawings sent out for review

Dimensions to be verified on site by contractor prior to commencement of work

This is the copyright of the practice and may not be reproduced in part or in whole without the prior written consent of the practice.



15-17 Middle Street,
Brighton, BN1 1AL
T: 0751 20 90 919
E: Sonny@cadguys.co.uk
W: www.cadguys.co.uk