
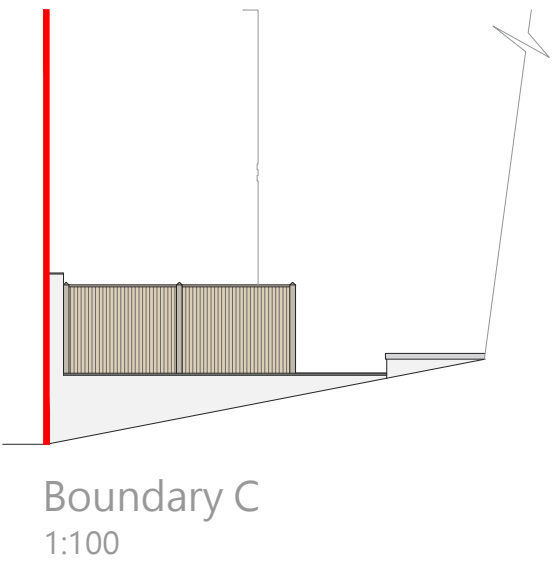
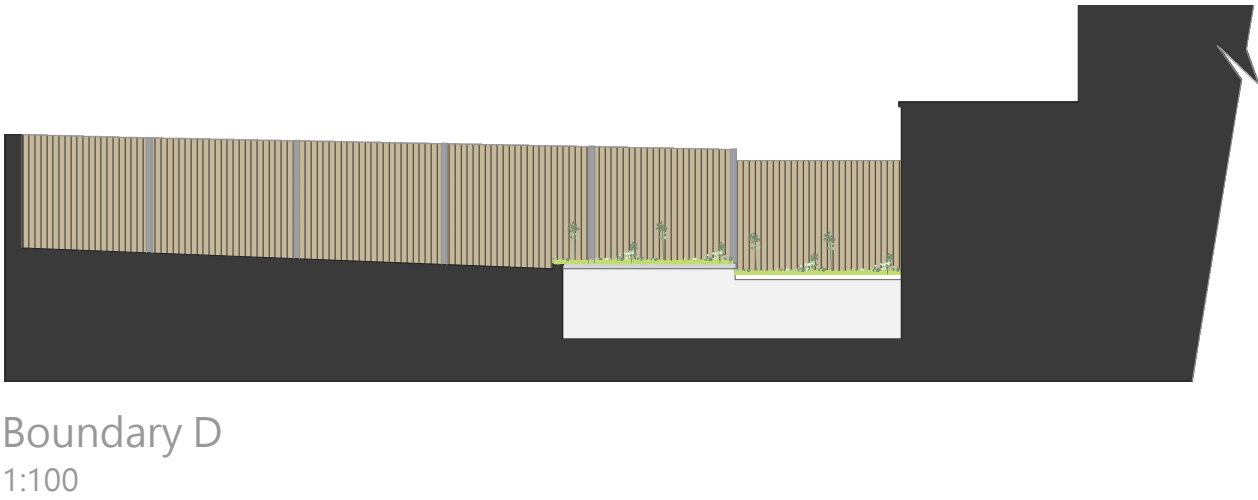
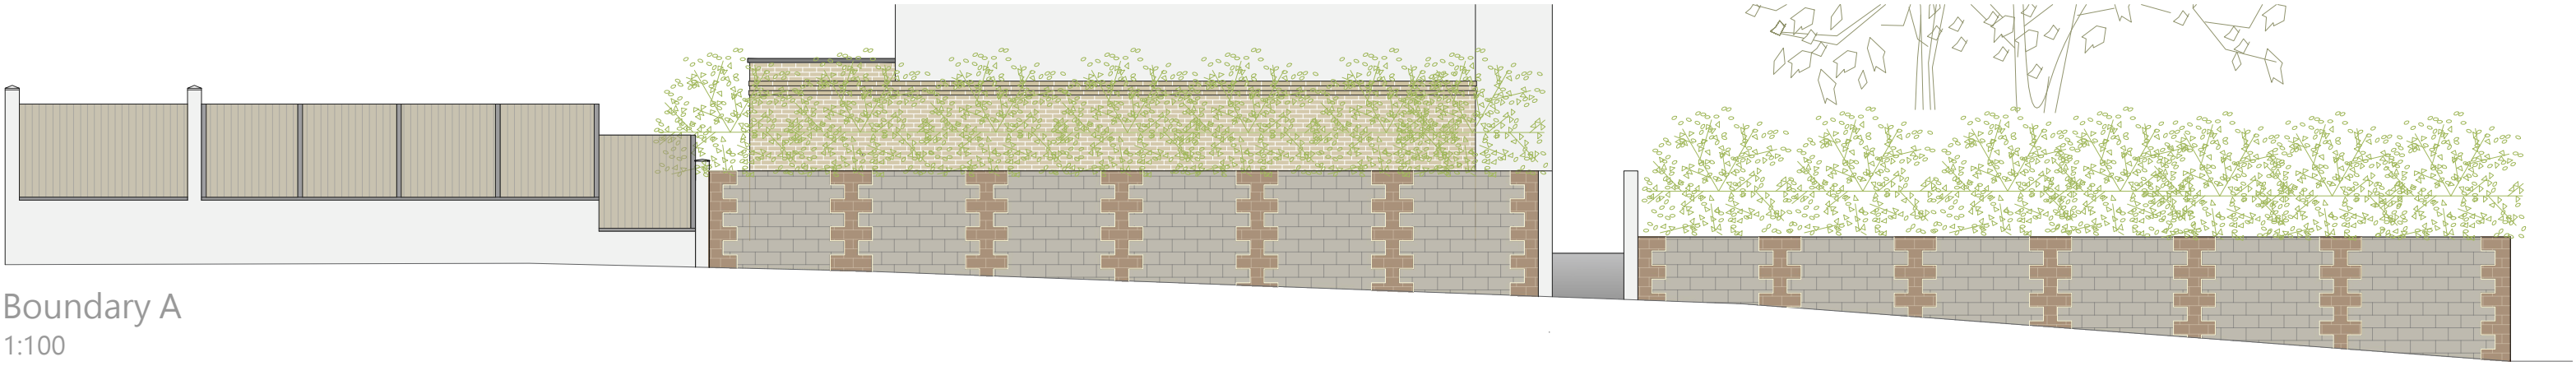


Boundary Plan (1:50)

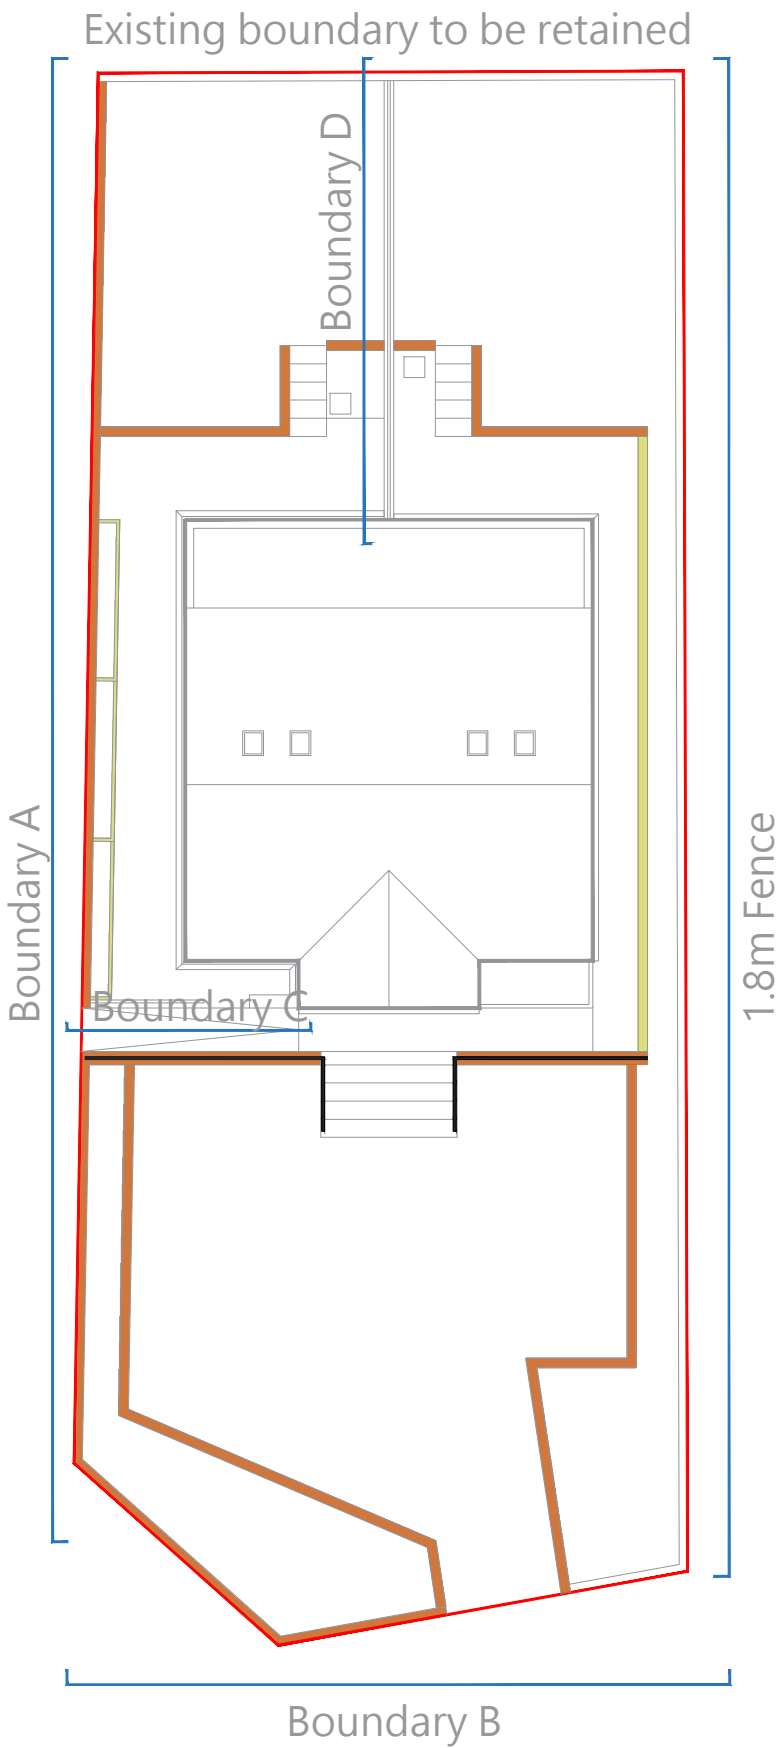

Retaining Wall : The retaining walls were built front 4 inch hollow concrete blocks and back filled with cement.

Coping stone for retaining wall: Supreme Once Weathered Coping Straight 400mm x 915mm

Capstone for the piers: Eurodec 300mm x 300mm - Grey

Castle Concrete Twice Weathered Coping Stone - 125mm x 600mm

(see 'Materials' document for more information)

- Notes:
1. THE COPYRIGHT OF THIS DRAWING IS VESTED IN YourSpreadsheets AND IT MAY NOT BE REPRODUCED IN WHOLE OR PART OR USED FOR THE MANUFACTURE OF ANY ARTICLE WITHOUT THE EXPRESS PERMISSION OF THE COPYRIGHT HOLDERS.
 2. WORK TO FIGURED DIMENSIONS ONLY.
 3. THIS DRAWING IS TO BE READ IN CONJUNCTION WITH ALL RELEVANT ARCHITECTS, SERVICE ENGINEER'S AND YourSpreadsheets DRAWINGS AND SPECIFICATIONS.

A	-	-	-/-/-
REV:	DESCRIPTION:	BY:	DATE:

STATUS: PL

**GILL
STERLING**

Whitehall Place
47 The Terrace,
Gravesend, Kent
DA12 2DL
01474 247 787
info@gillsterling.co.uk
www.gillsterling.co.uk

SITE:	36 Whitehill Lane Gravesend Kent DA12 5LY
TITLE:	Condition no. 7 Boundary Treatment and Retaining Wall

SCALE: AT A2: 1:100/1:20	DATE: 15.10.24	DRAWN: SR
PROJECT NO: 20241015	DRAWING NO: 009	REVISION: B

