


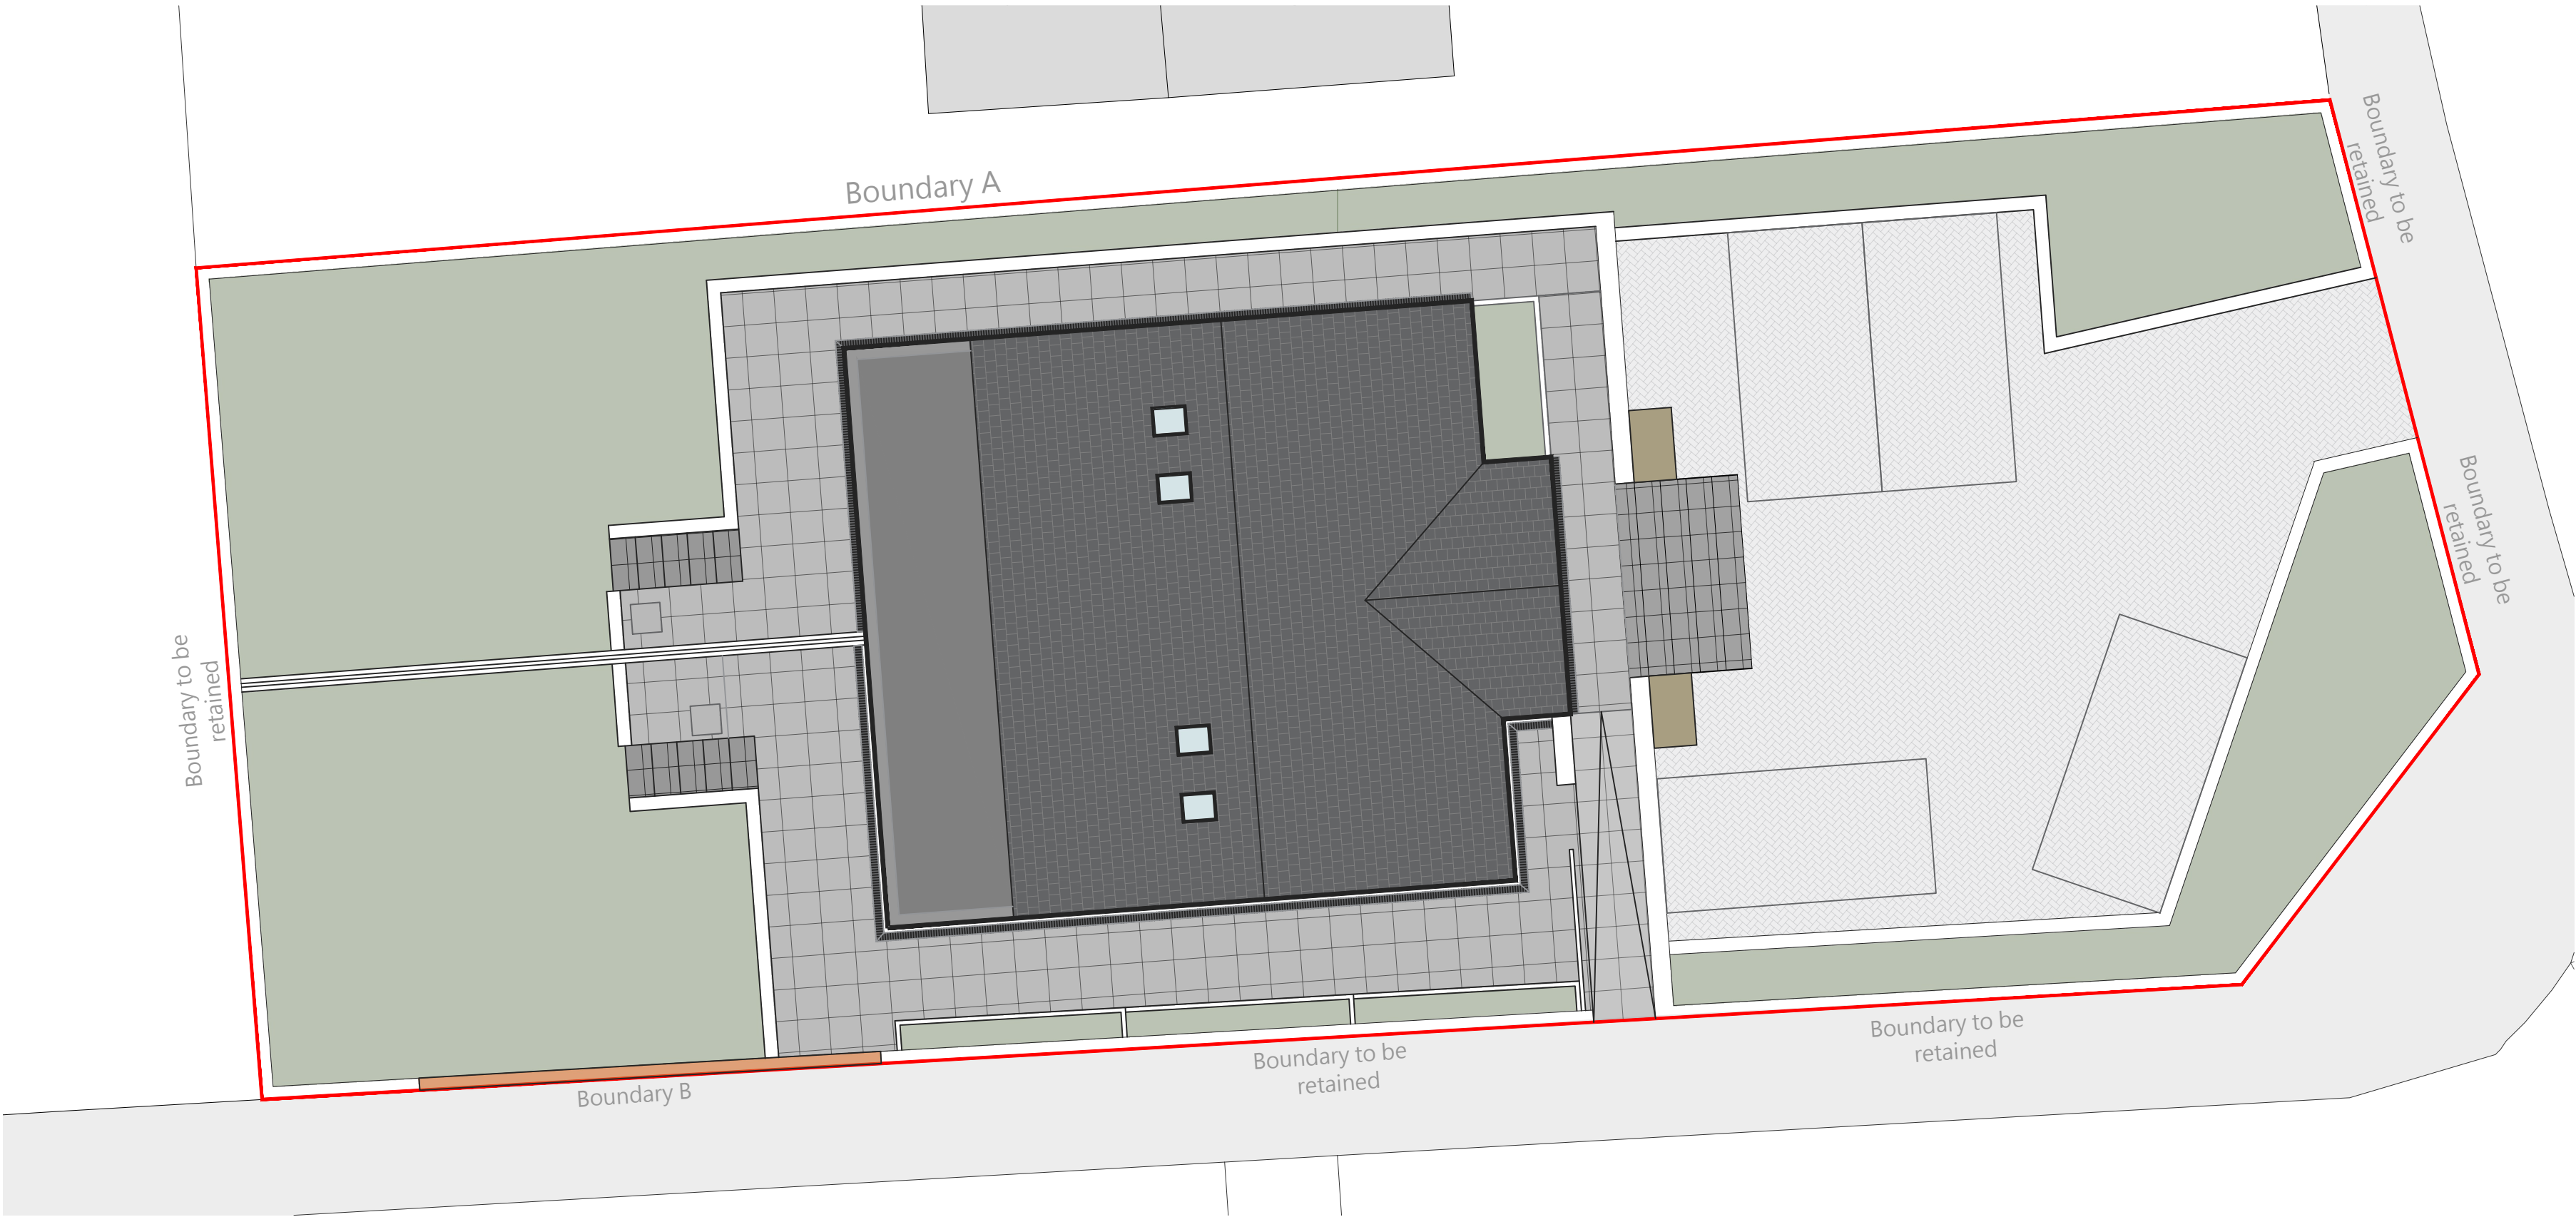

Notes:


1. THE COPYRIGHT OF THIS DRAWING IS VESTED IN YourSpreadsheets AND IT MAY NOT BE REPRODUCED IN WHOLE OR PART OR USED FOR THE MANUFACTURE OF ANY ARTICLE WITHOUT THE EXPRESS PERMISSION OF THE COPYRIGHT HOLDERS.

2. WORK TO FIGURED DIMENSIONS ONLY.

3. THIS DRAWING IS TO BE READ IN CONJUNCTION WITH ALL RELEVANT ARCHITECTS, SERVICE ENGINEERS AND YourSpreadsheets DRAWINGS AND SPECIFICATIONS.

- Marshalls Keyblock block paving
colour : charcoal
Area : 160sqm
- Riven Slab
colour : charcoal
Area : 90sqm
- Urbex® Riven Paving
colour : charcoal
Area : 15sqm

Proposed Boundary A
1:200

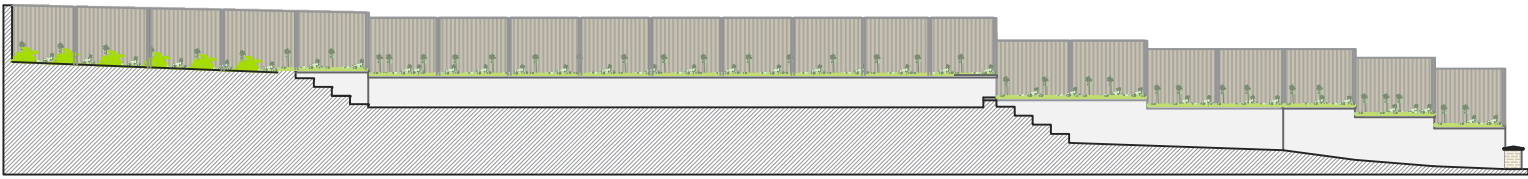

Proposed Boundary B
1:200



A	-	-	-/-/-
REV:	DESCRIPTION:	BY:	DATE:

STATUS: PL

**GILL
STERLING**

Whitehall Place
47 The Terrace,
Gravesend, Kent
DA12 2DL
01474 247 787
info@gillsterling.co.uk
www.gillsterling.co.uk

SITE: 36 Whitehill Lane
Gravesend
Kent
DA12 5LY

TITLE: Condition no. 7
Hard Landscaping
Boundary Treatment

SCALE: AT A2: 1:100/1:200	DATE: 15.10.24	DRAWN: SR
PROJECT NO: 20241015	DRAWING NO: 007	REVISION: C

