
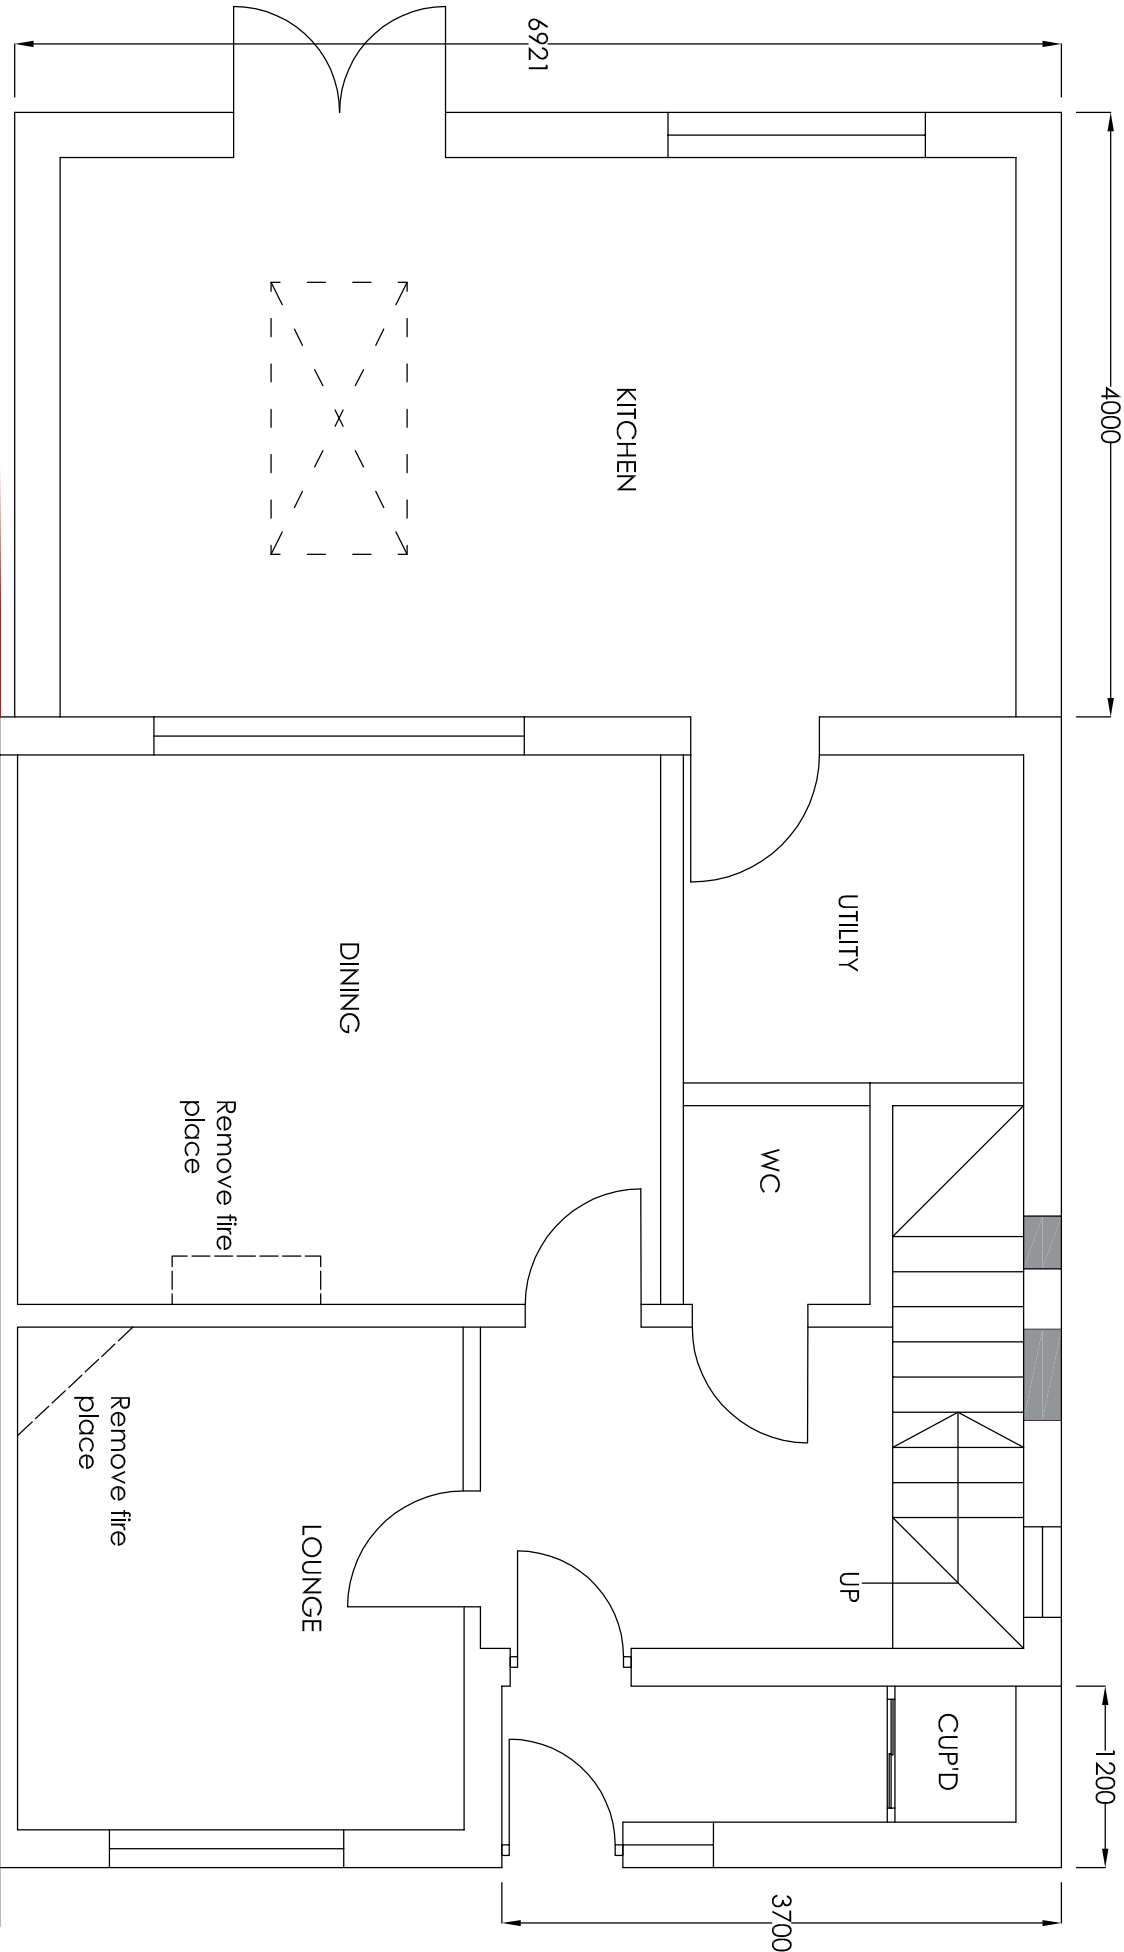


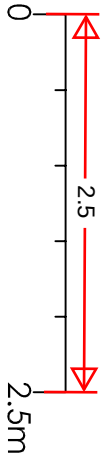

Project			Mr A Singh 92 Snelling Av Gravesend Kent DA11 7ER Rear GF & Part FF Extensions, Loft Conversion, Front Porch and Remove Chimney Stacks		
Drawing Title			Proposed GF Plan		
Rev		Description		Date	
Drawn		Date		Scale	
HC		Sept 2023		1:50	
Drawing No.		92SA/A3/03			
H Channa Picarroons Maidstone Road Platt Kent TN15 8LB Tel: 07828277909 E-mail: hbchanna@tiscali.co.uk					