


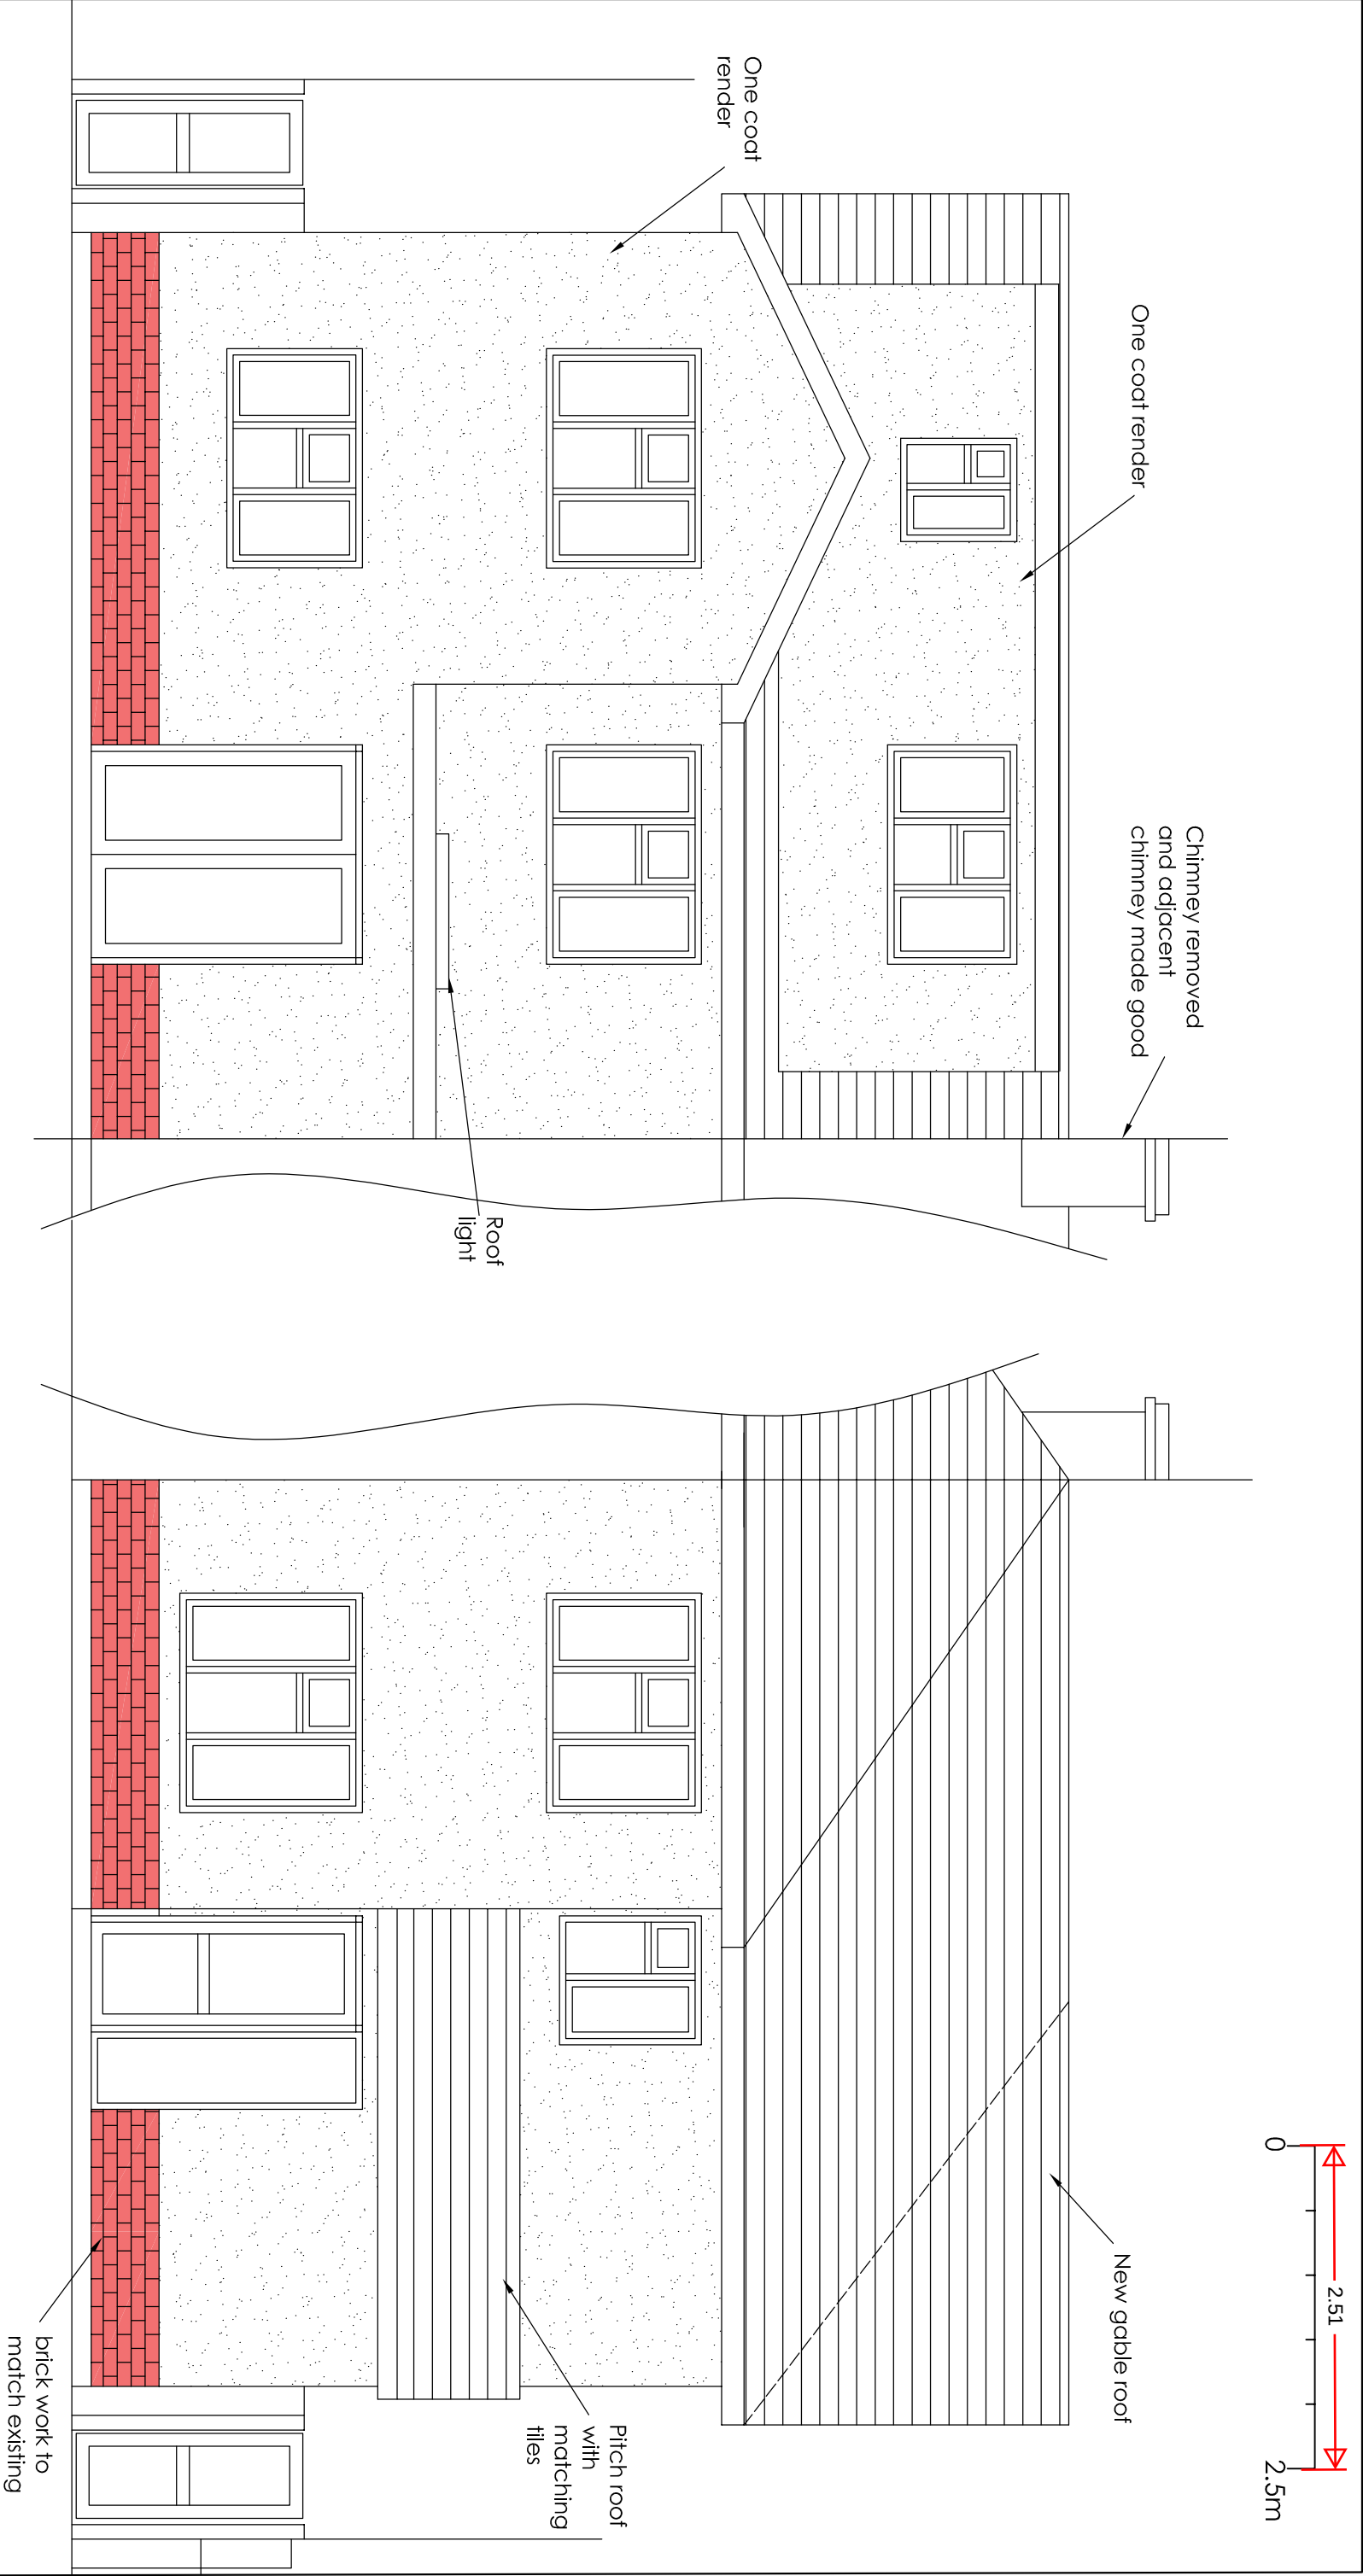

Project		Drawing Title		H Channa Picarroons Maidstone Road Platt Kent TN15 8LB Tel: 07828277909 E-mail: hbchanna@tiscali.co.uk					
Mr A Singh 92 Snelling Av Gravesend Kent DA11 7ER		Rear GF & Part FF Extensions, Loft Conversion, Front Porch and Remove Chimney Stacks							
						Drawn	Date	Scale	Drawing No.
Rev		Description		Date		HC	Sept 2023	1:50	92SA/A3/06