
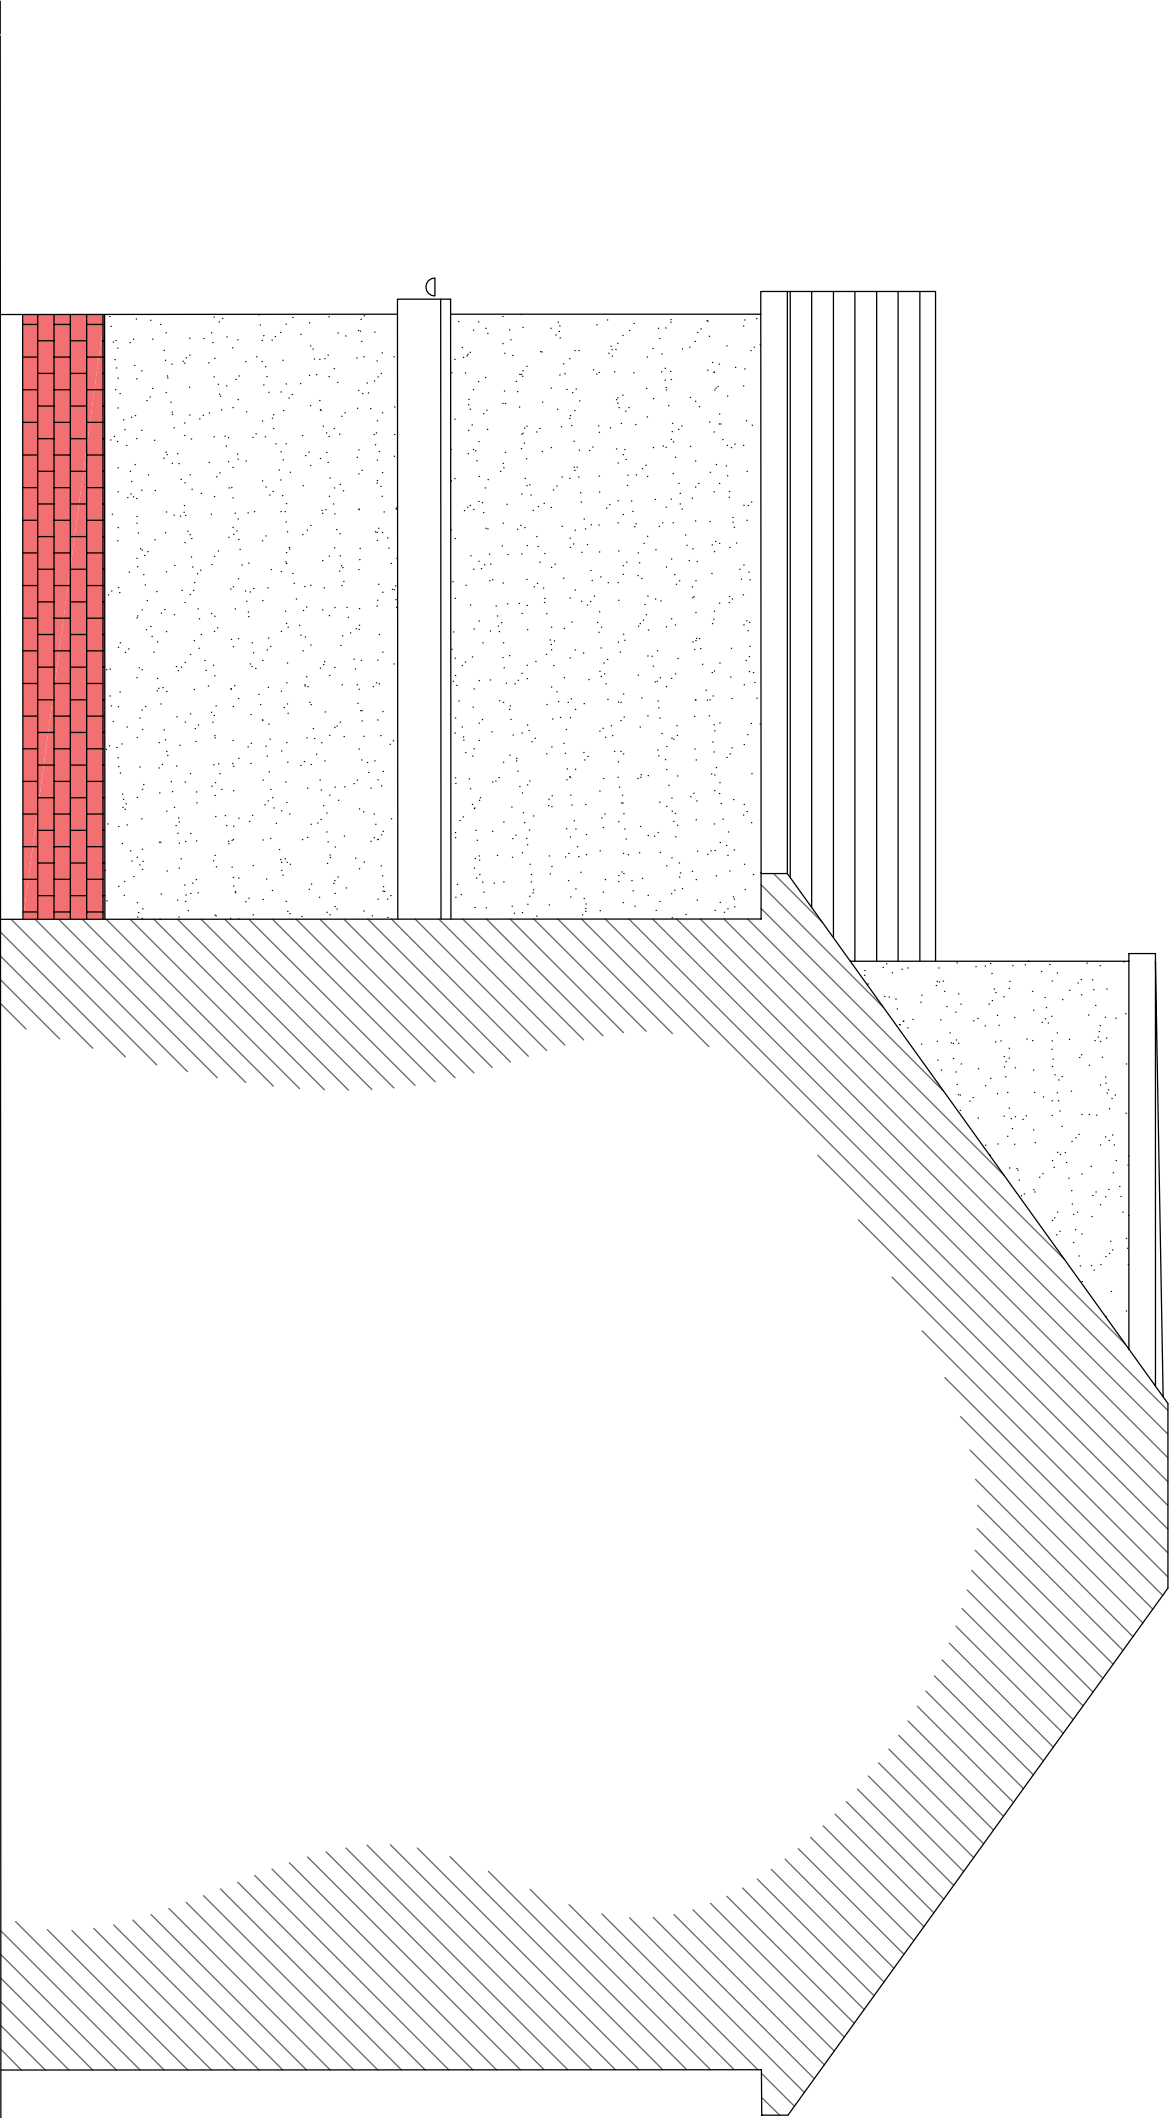


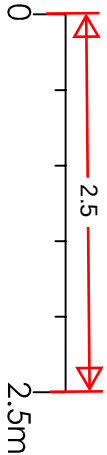

|   |  |  |               |             |      |         |           |       |               |  |  |
|---|--|--|---------------|-------------|------|---------|-----------|-------|---------------|--|--|
| Project   |  |  | Drawing Title |             |      | Project |           |       | Drawing Title |  |  |
| Mr A Singh 92 Snelling Av Gravesend Kent DA11 7ER<br>Rear GF & Part FF Extensions, Loft Conversion, Front Porch and Remove Chimney Stacks |  |  |               |             |      |         |           |       |               |  |  |
| Proposed Side Elevation   |  |  | Rev           | Description | Date | Drawn   | Date      | Scale | Drawing No.   |  |  |
|   |  |  |               |             |      | HC      | Sept 2023 | 1:50  | 92SAA3/07     |  |  |