
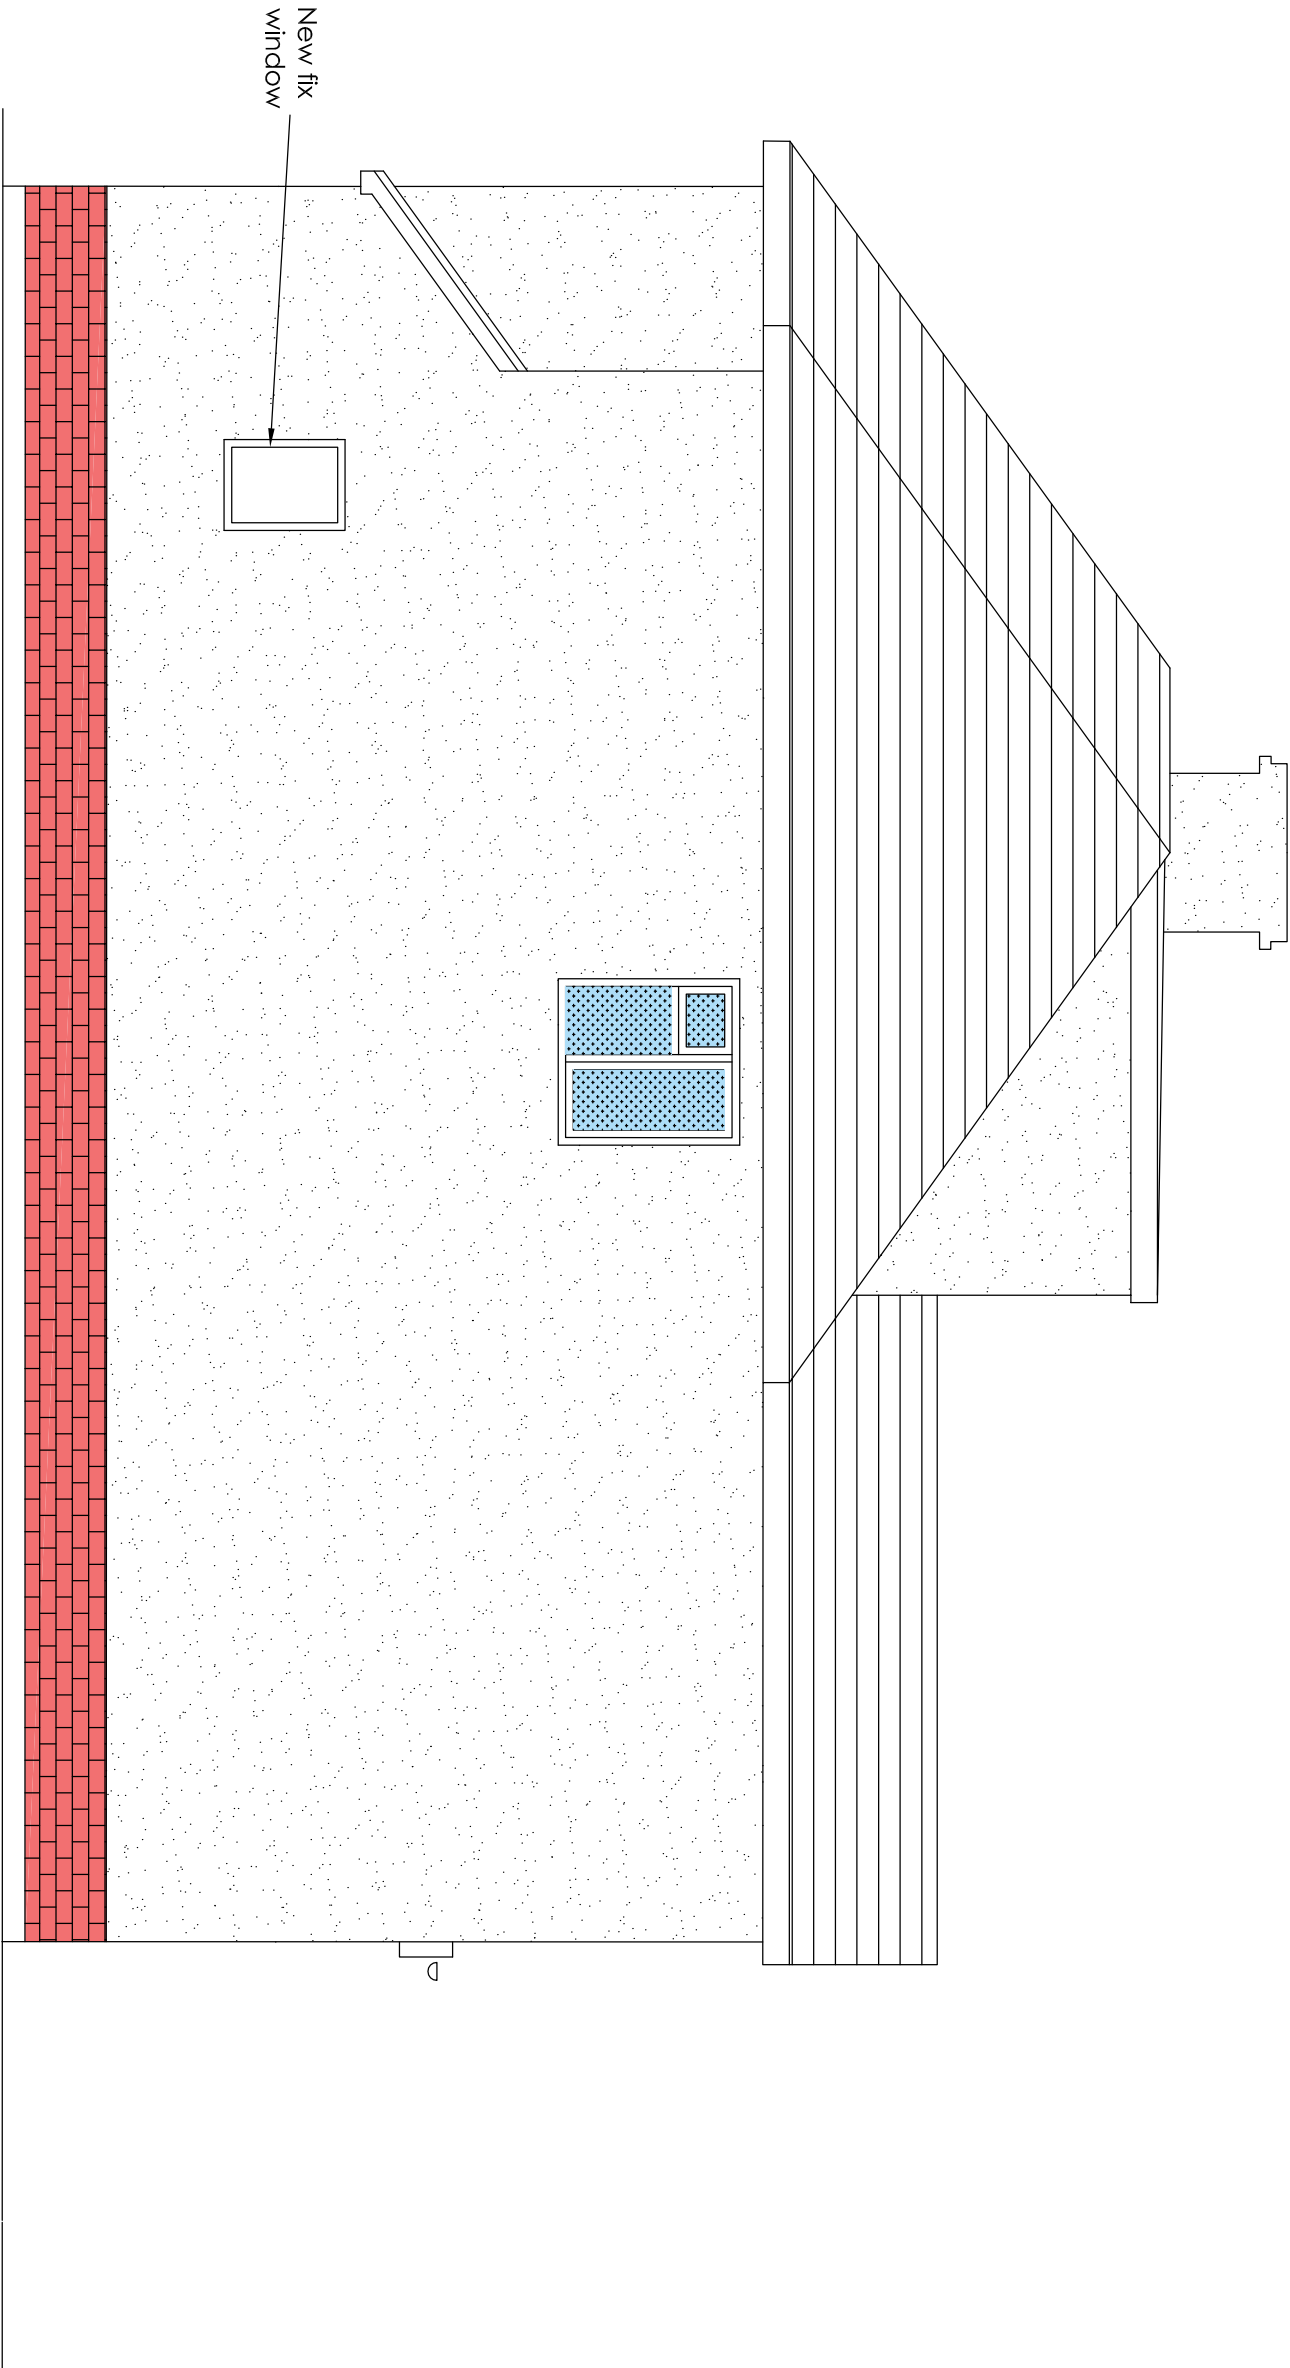


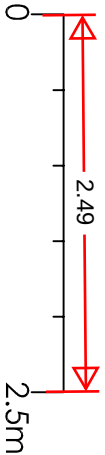

Project		Mr A Singh 92 Snelling Av Gravesend Kent DA11 7ER		Rear GF & Part FF Extensions, Loft Conversion, Front Porch and Remove Chimney Stacks	
Drawing Title		Proposed Side Elevation		Rev	
Description		Date		Drawn	
Date		Date		Scale	
HC		Sept 2023		1:50	
Drawing No.		92S/A/A3/08		H Channa	
Picarroons Maidstone Road Platt Kent TN15 8LB		Tel: 07828277909 E-mail: hbechanna@tiscali.co.uk			