




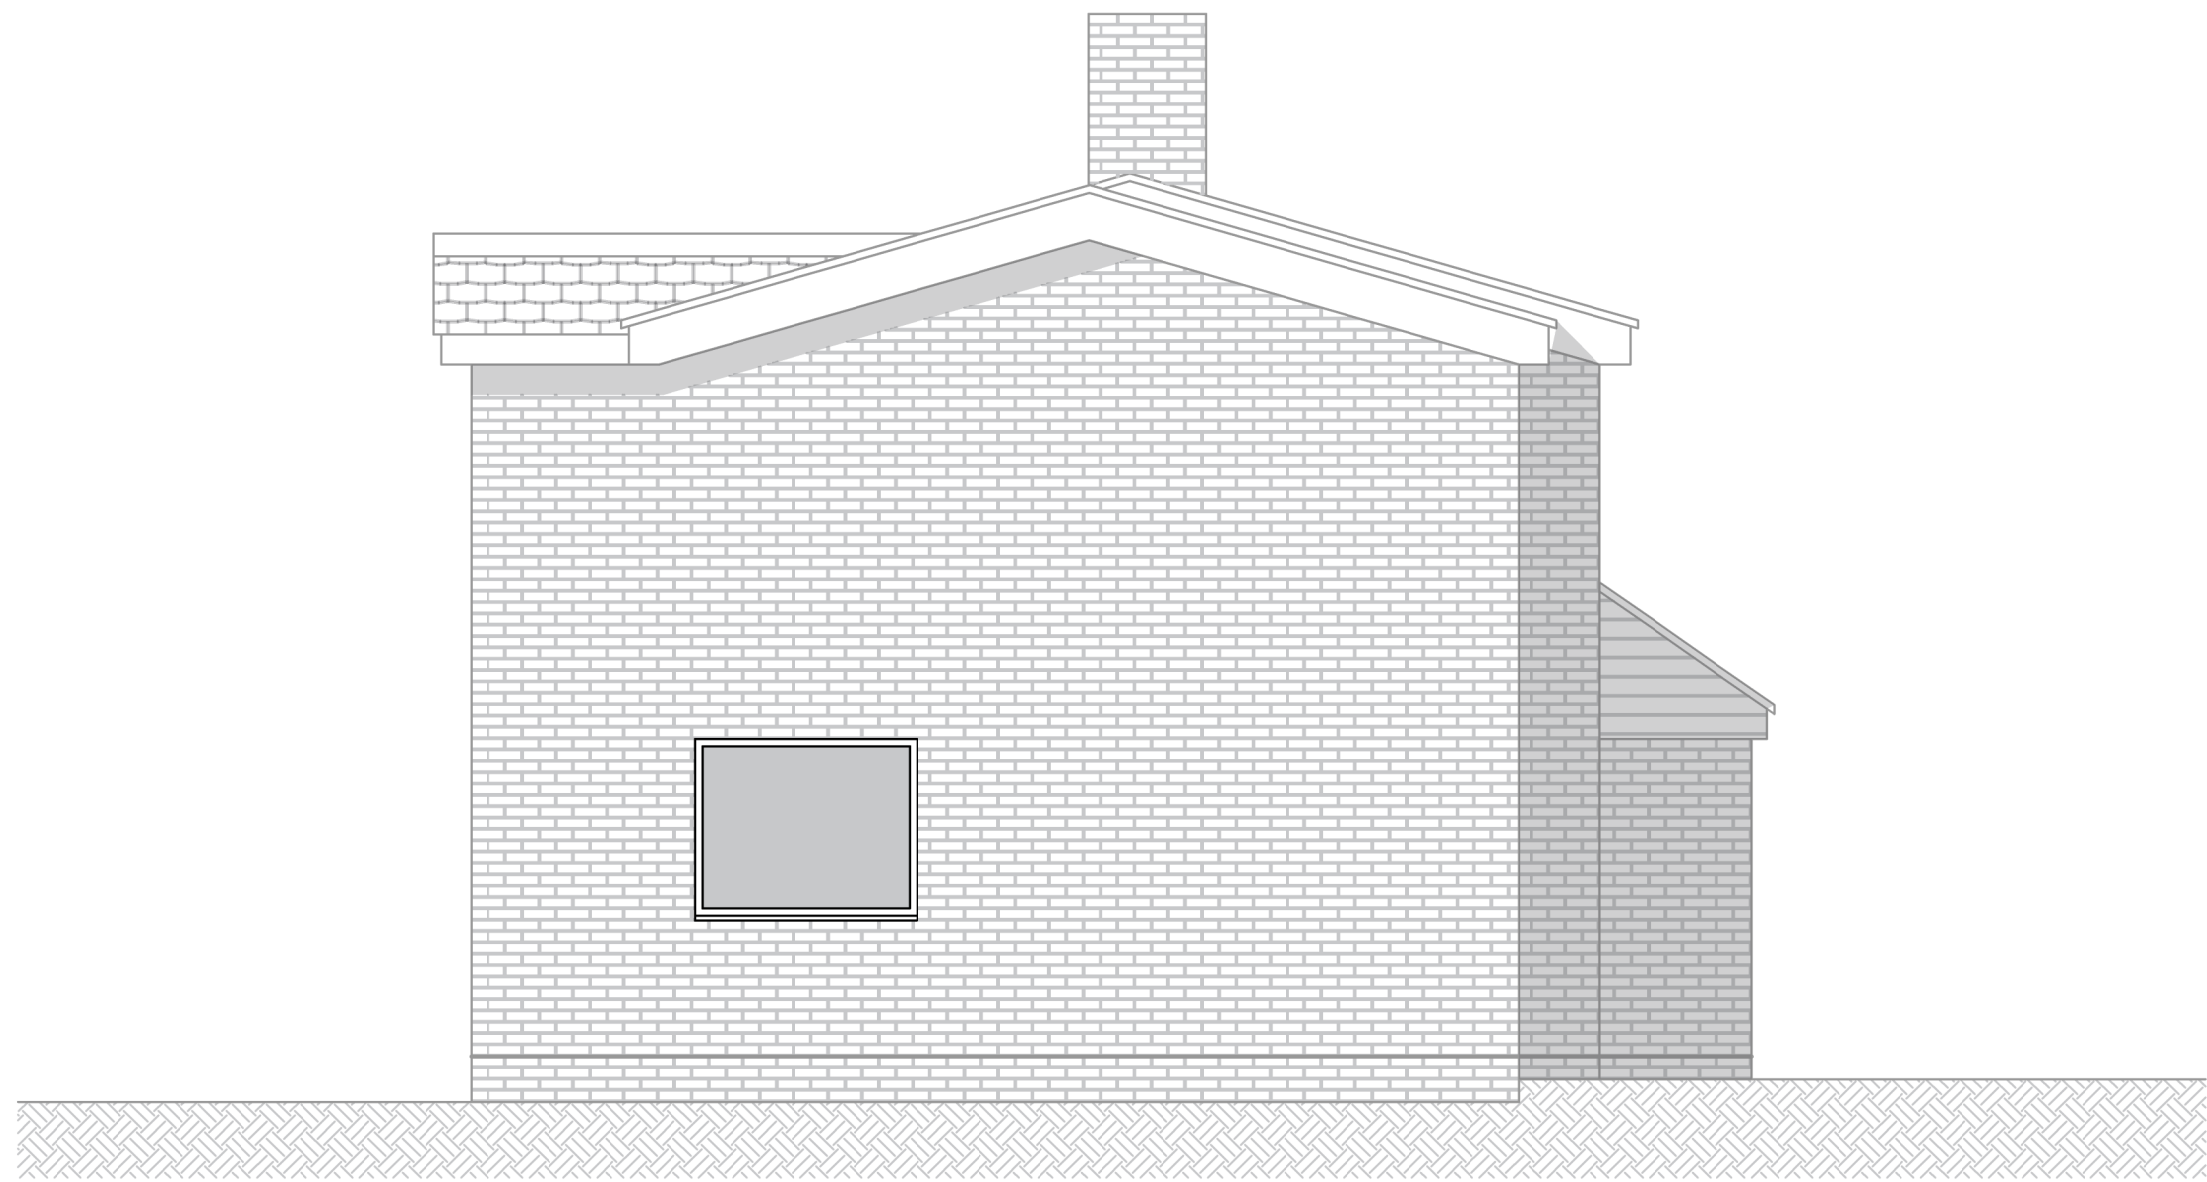

Existing North Elevation @ 1:50

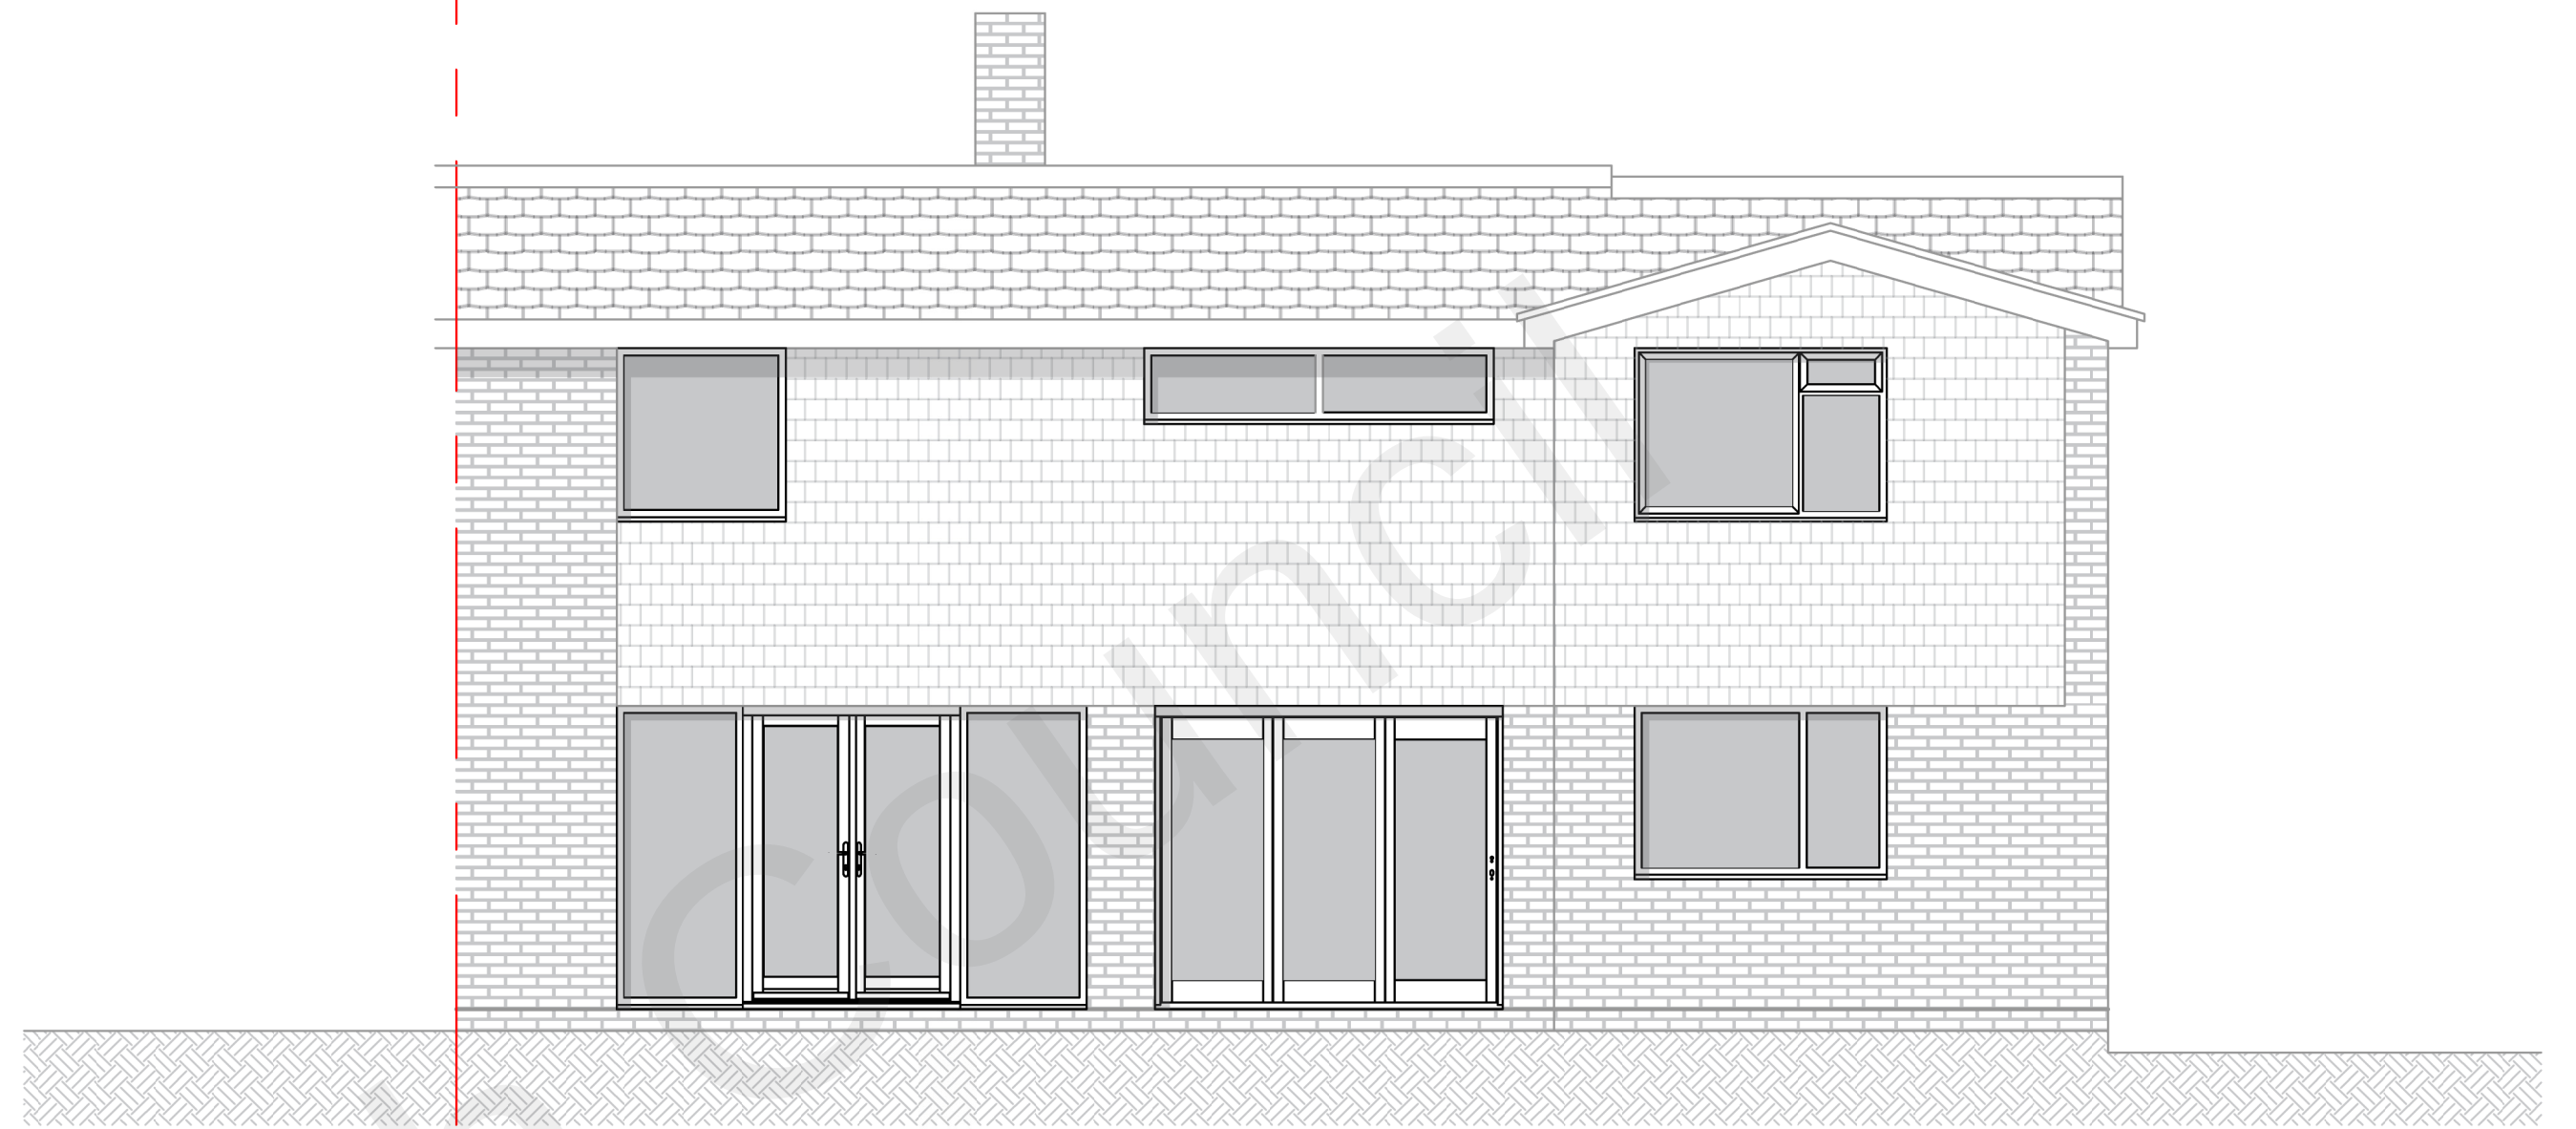


Existing East Elevation @ 1:50

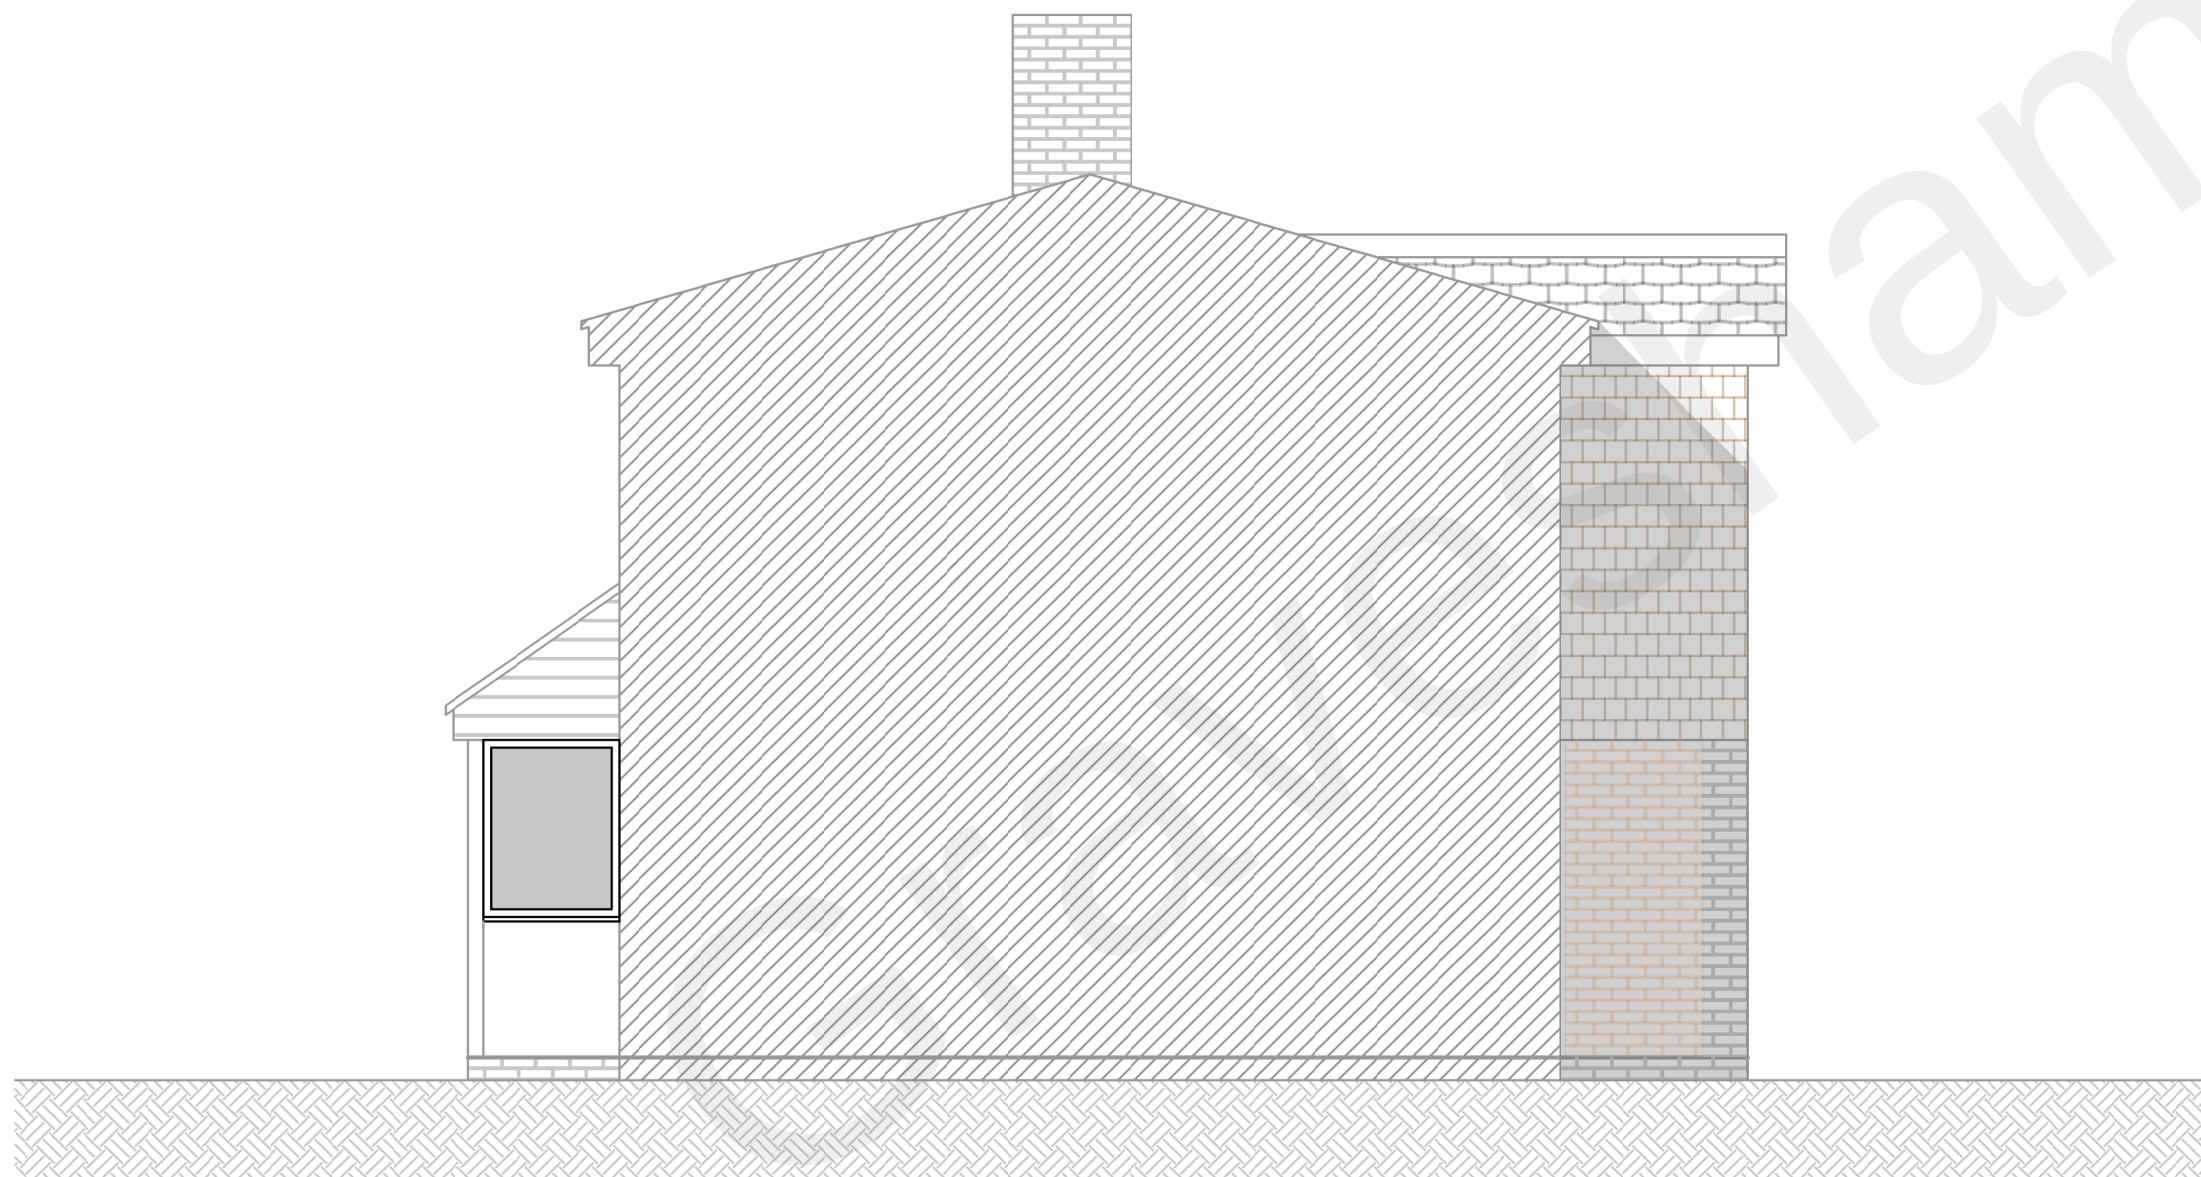

Existing South Elevation @ 1:50



Existing West Elevation @ 1:50

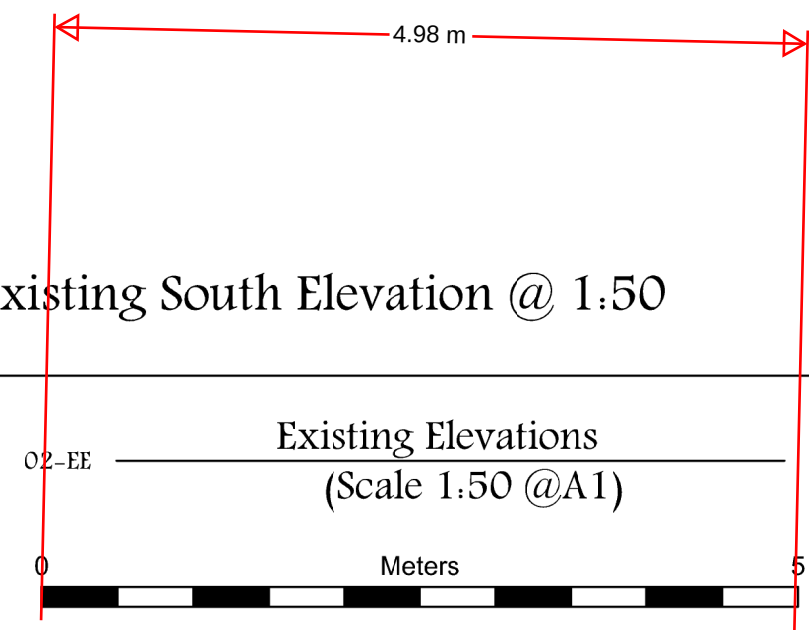

Only scale after checking scale bar. Verify all dimensions on site. Report all discrepancies to the designer. This drawing is copyright