

NOTES
Do not scale

Verify all dimensions on site before commencing any work or preparing any shop drawings

All building materials, components and workmanship to comply with the appropriate Public Health Acts, Building Regulations, British & European Standards and Codes of Practice and to the appropriate manufacturers recommendations.

For all specialist work see relevant drawings

All schemes to be set out completely including buildings, roads, drainage and levels prior to the commencement of works

Sites to be checked against Land Registry plans and any necessary Easements to be established

Any discrepancies, errors or omissions to be reported to the architect for further instructions before commencement of works

K		
J		
H		
G		
F		
E		
D		
C		
26.04.24	Further boundary details added	JR
B		
20.09.21	Paths & boundary details added	JR
A		
07.09.21	Title block completed	JR
Date	Revisions	By

DAC

Architects

21 Stone Street, Gravesend, Kent, DA11 0NP
Tel: 01474 566996 Fax: 01474 320374
Design@DACarchitects.co.uk

Project Title

**DEVELOPMENT AT
173 SINGLEWELL ROAD
GRAVESEND
KENT**

Client

MR M PECKOVER


Drawing Title

**PLANS & ELEVATIONS
SITE LOCATION PLAN**

AS EXISTING

Scale	Date	Drawn By
1:100,1:1250	07.09.21	JR


Project No.	Dwg. No.	Rev.
5324	D-01	C

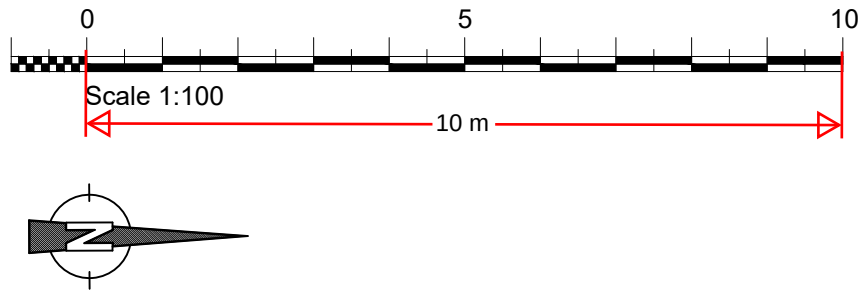

FRONT





SIDE

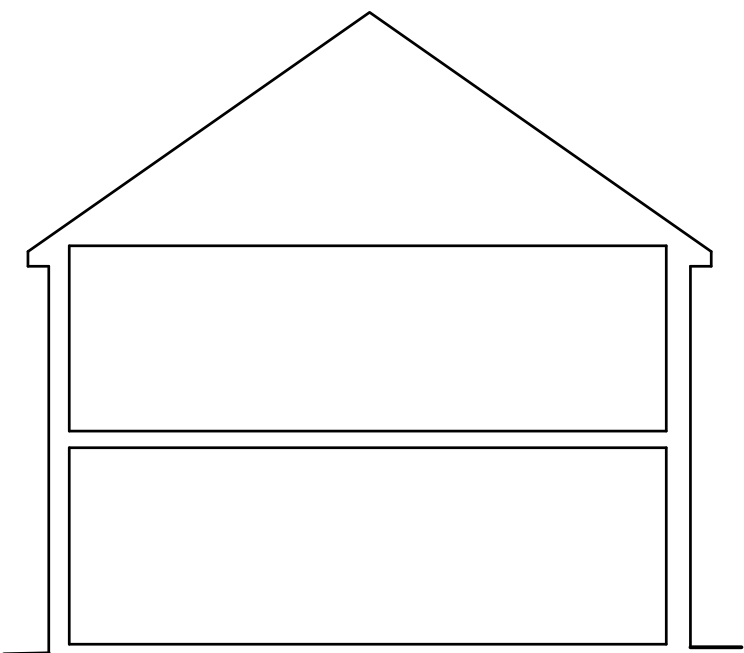


SECTION




REAR

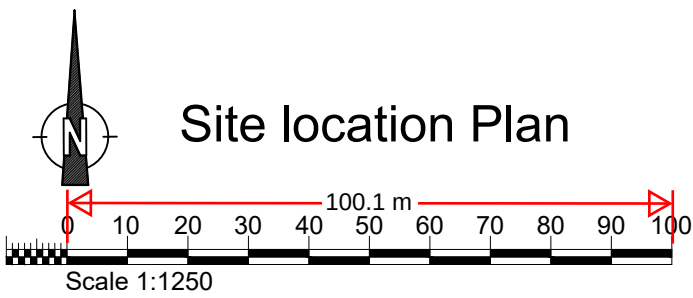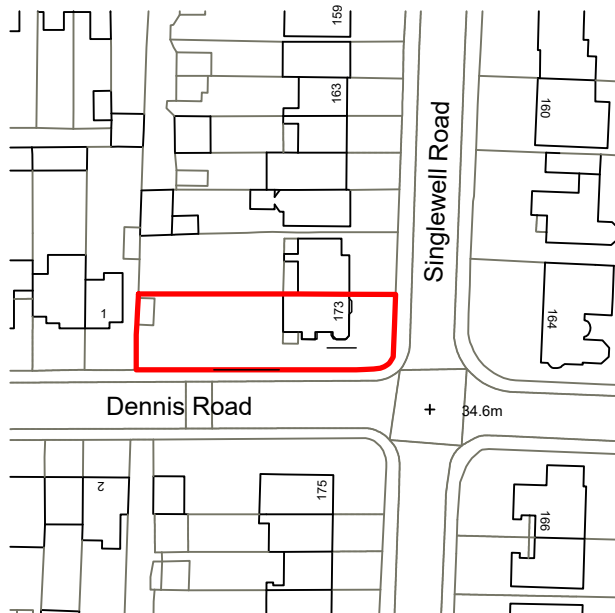

Indicates approx location of existing drains, check exact location including invert & check & confirm if any other dwellings discharge into existing drains, connect new drains to existing drainage system

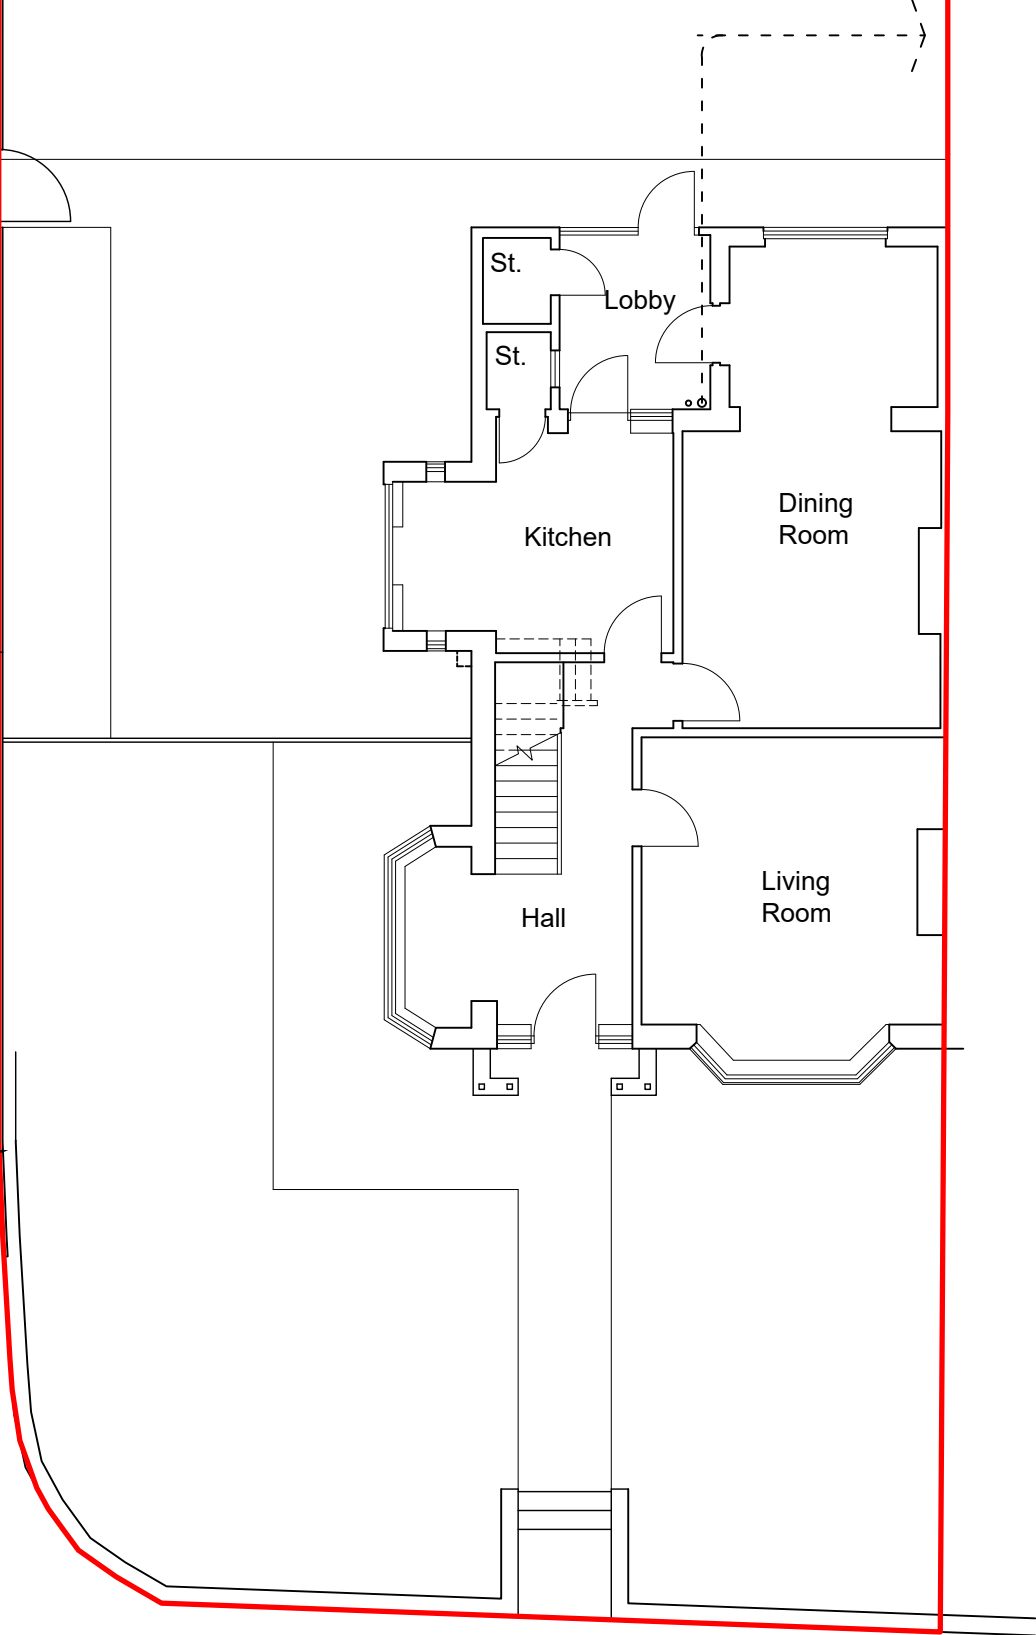

GROUND FLOOR

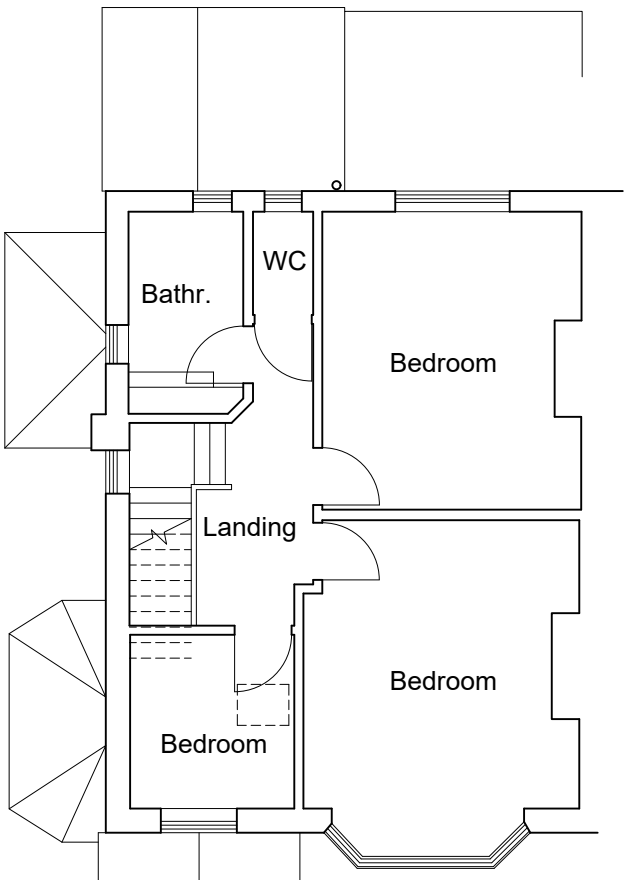

FIRST FLOOR

Existing close boarded timber fence on top of brick or blockwork low boundary/ retaining wall

Existing brick low boundary/retaining wall