


Scale: 1 : 1250 @ A4 Size

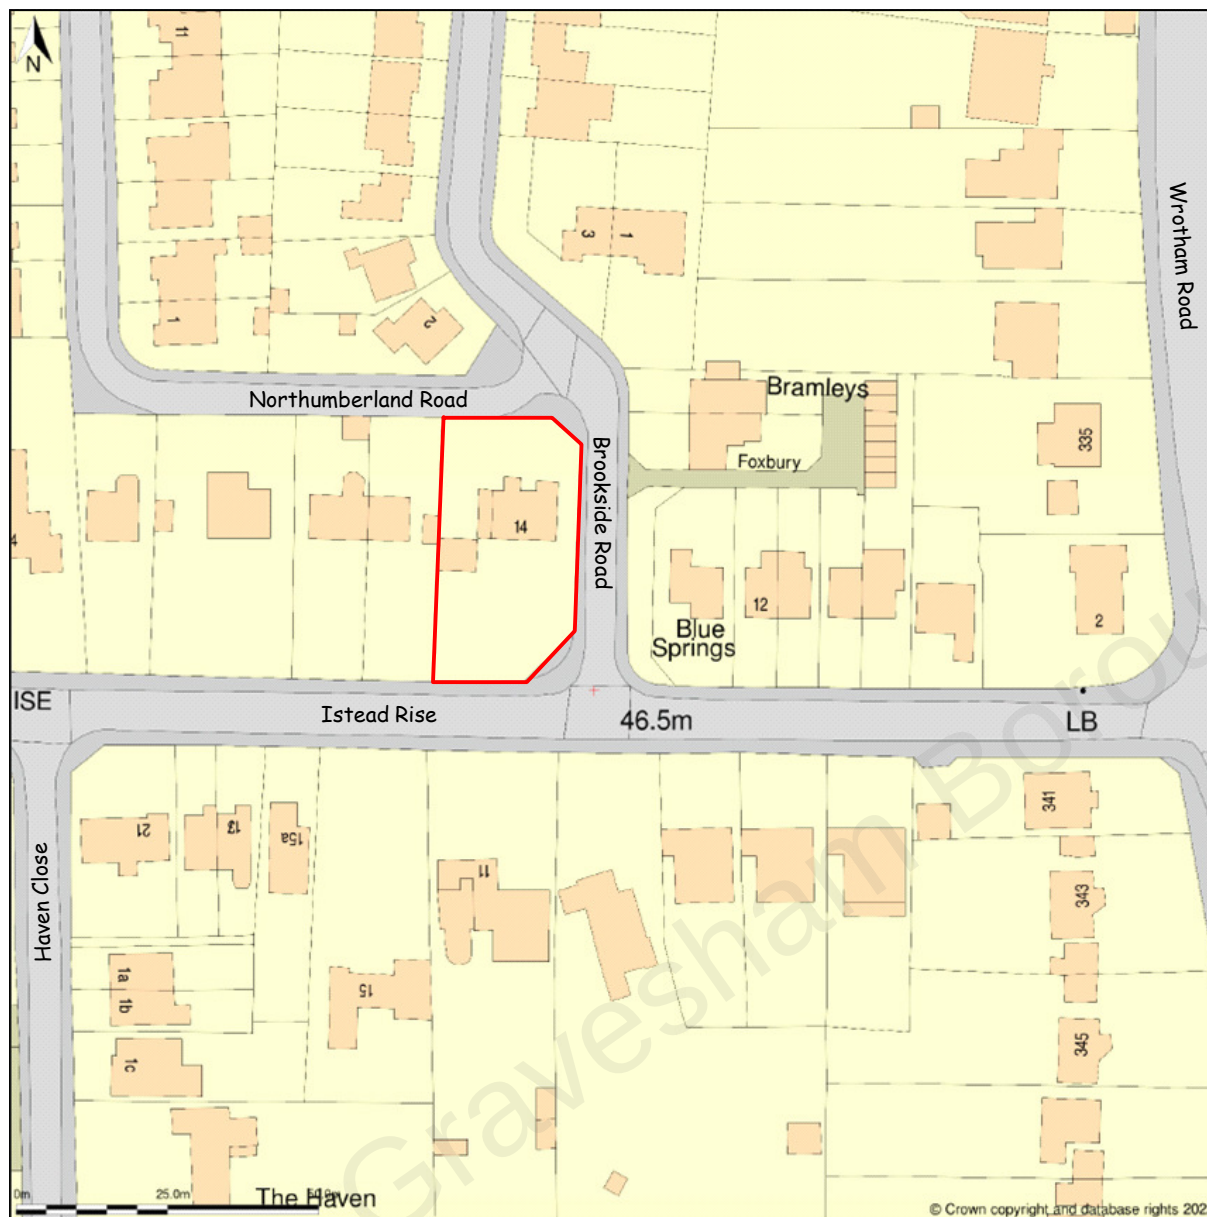

See Drg. Nos:

No.51 (Rev.A) for PLANS

No.52 (Rev.A) for ELEVATIONS

No.53 (Rev.A) for BLOCK PLAN

LOCATION PLAN (Scale: 1 in 1250)

**PROPOSED REAR SINGLE
STOREY EXTENSION**

at

14 Istead Rise, DA13 9JF

Client: Mr Anthony Tomkins

Scale: 1 : 1250

Date: Dec. 2022

LOCATION PLAN

Drawing No. AT - 14 - 53 (A)