



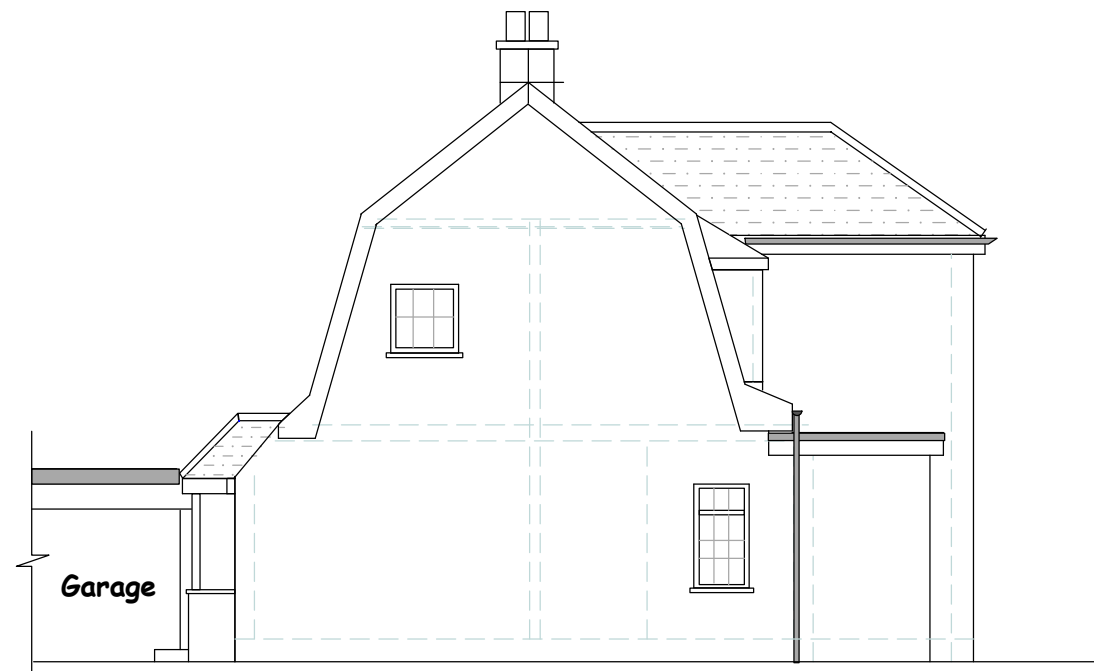

EXISTING SIDE ELEVATION 1



EXISTING SIDE ELEVATION 2

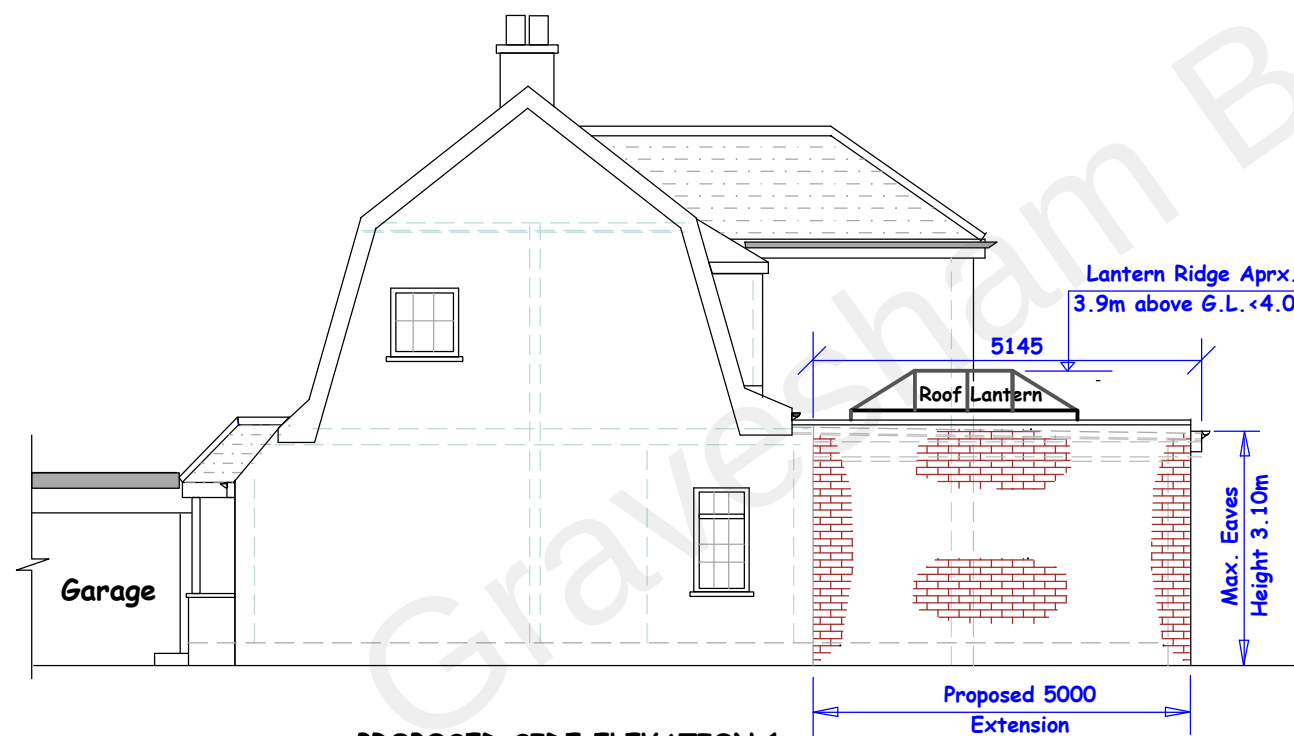


PROPOSED SIDE ELEVATION 1

NOTE:
Extension to have
Green Roof



PROPOSED SIDE ELEVATION 2

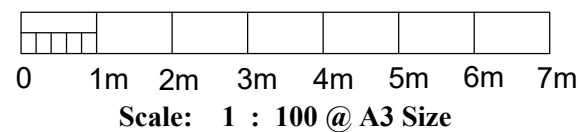

See Drg. Nos:
No.51 (Rev.A) for PLANs
No.53 (Rev.A) for Location Plan
No.54 (Rev.A) for Block Plan

NOTE:
Extension Foundations and Roof Gutter
not to encroach into neighbour's land.

Extension Materials to match in appearance
to the existing external house materials.

PROPOSED REAR SINGLE
STOREY EXTENSION

at
14 Istead Rise, DA13 9JF
Client: Mr Anthony Tomkins

Scale: 1 : 100

Date: Dec. 2022

EXISTING & PROPOSED ELEVATIONS

Drawing No. AT - 14 - 52 (A)