



Notes:


- Do not scale from this drawing.
- All dimensions to be verified on site and is in mm.
- Builder to verify all dimensions, heights and levels prior to commencement of work.
- All documents shall be checked to ensure that they are compatible by the contractor before construction commences. In the event of apparent am
- The contractor in preparing his estimate shall visit the site and acquaint himse
- The contractor shall issue all statutory notices to the local Authority during prog

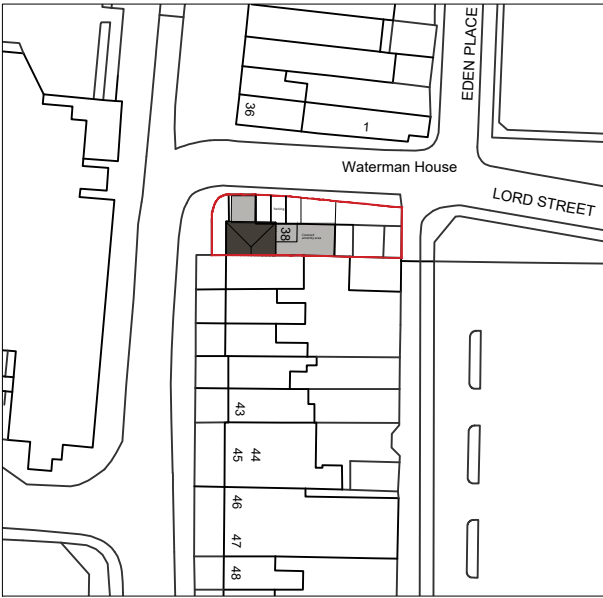

Location Plan

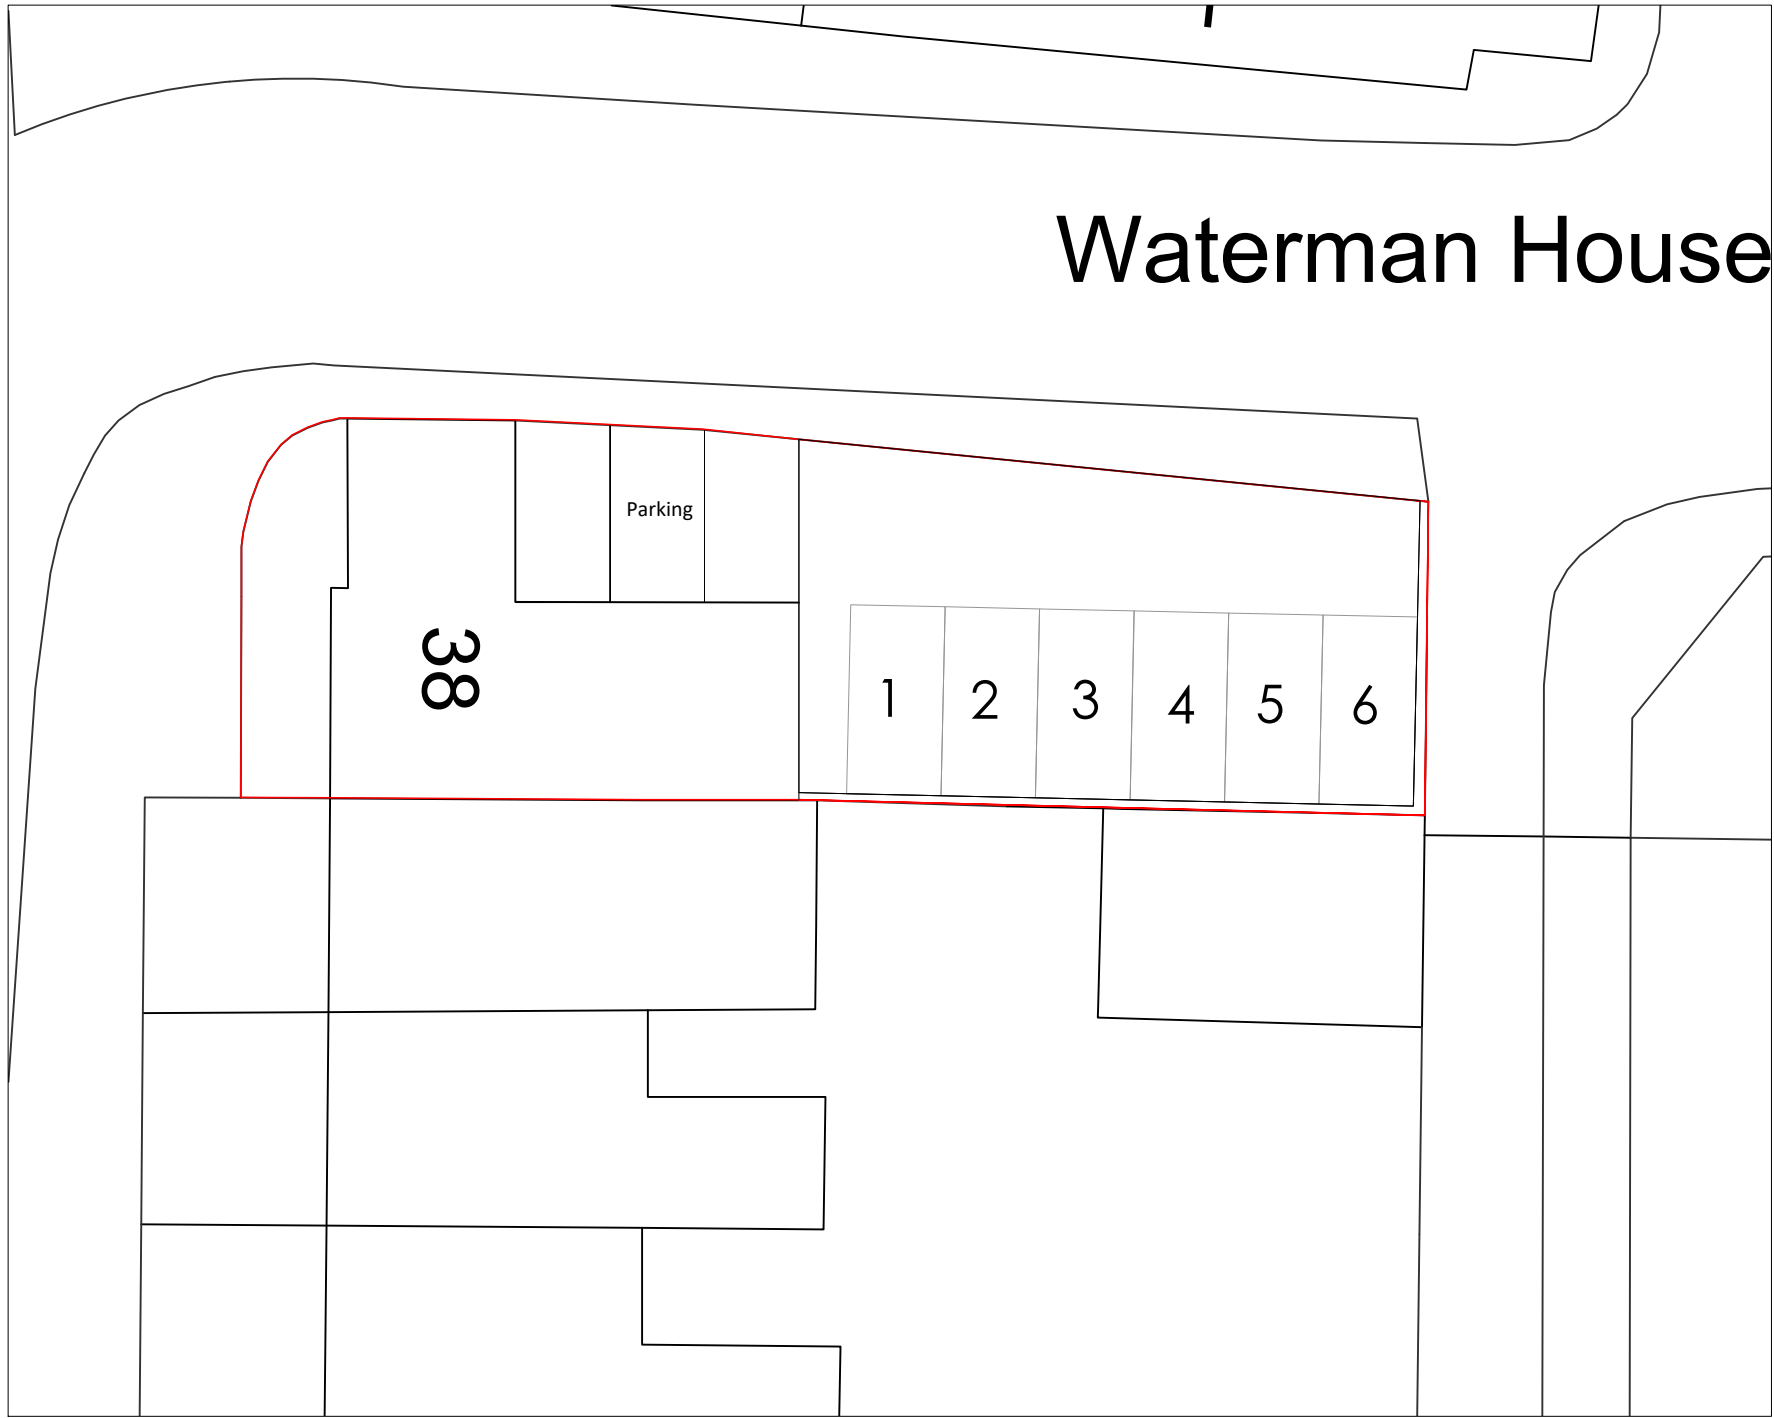

Existing Block Plan

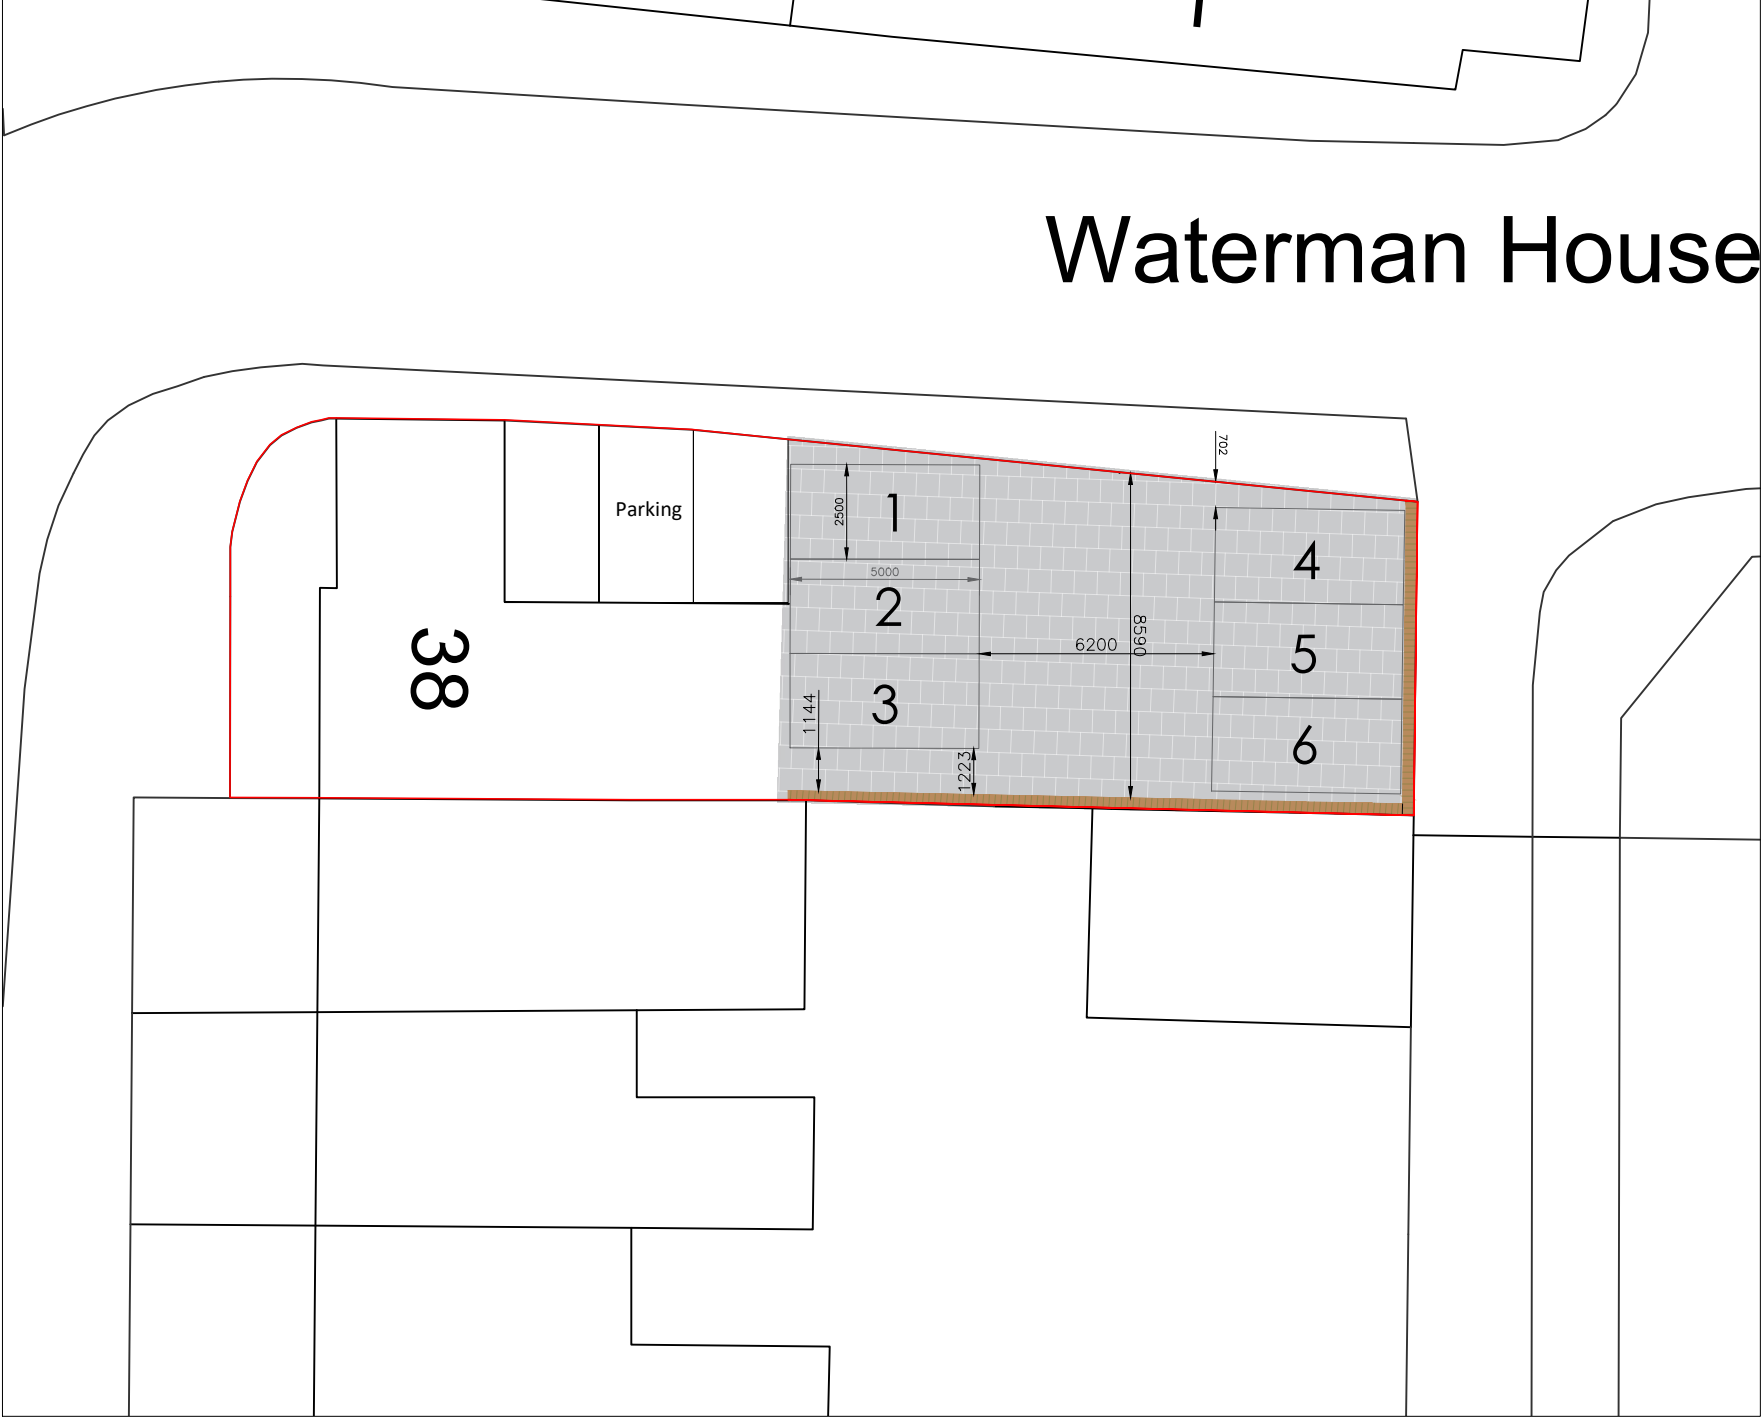

Proposed Block Plan



A	-	-	-/-/-
REV:	DESCRIPTION:	BY:	DATE:

STATUS: PLANNING



Whitehall Place
47 The Terrace,
Gravesend, Kent
DA12 2DL
01474 247 176
info@gillsterling.co.uk
www.gillsterling.co.uk

SITE:
38 Windmill Street
Gravesend
Kent
DA12 1BA

TITLE:
Block Plan and Location Plan

SCALE AT A2:	DATE:	DRAWN:
1:200/1:1250	28.02.25	SR
PROJECT NO:	DRAWING NO:	REVISION:
250328	001	A

