
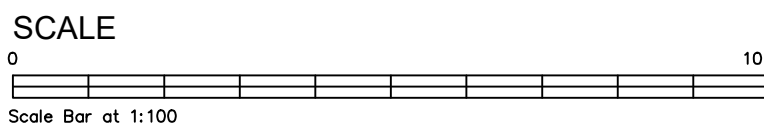
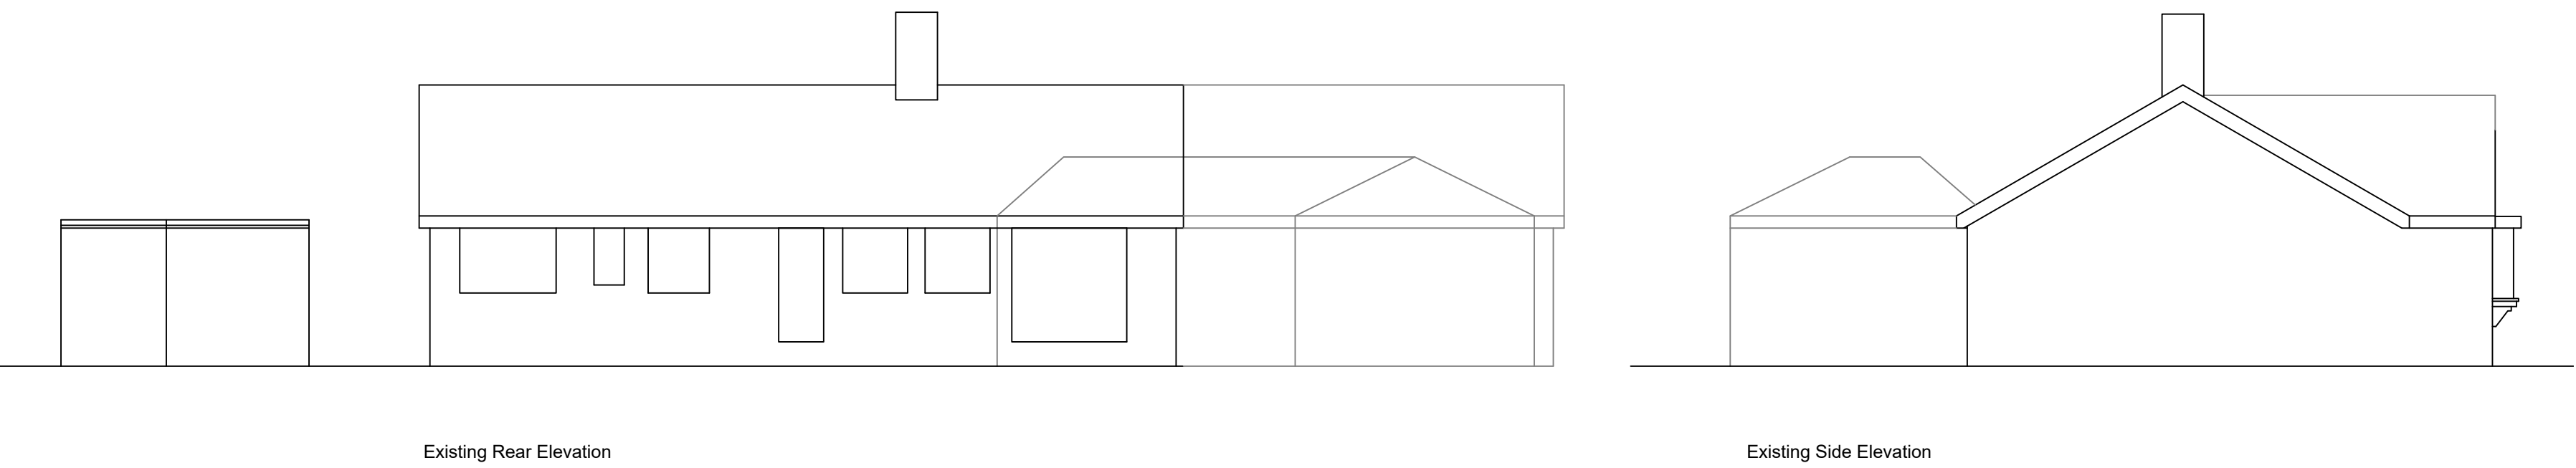
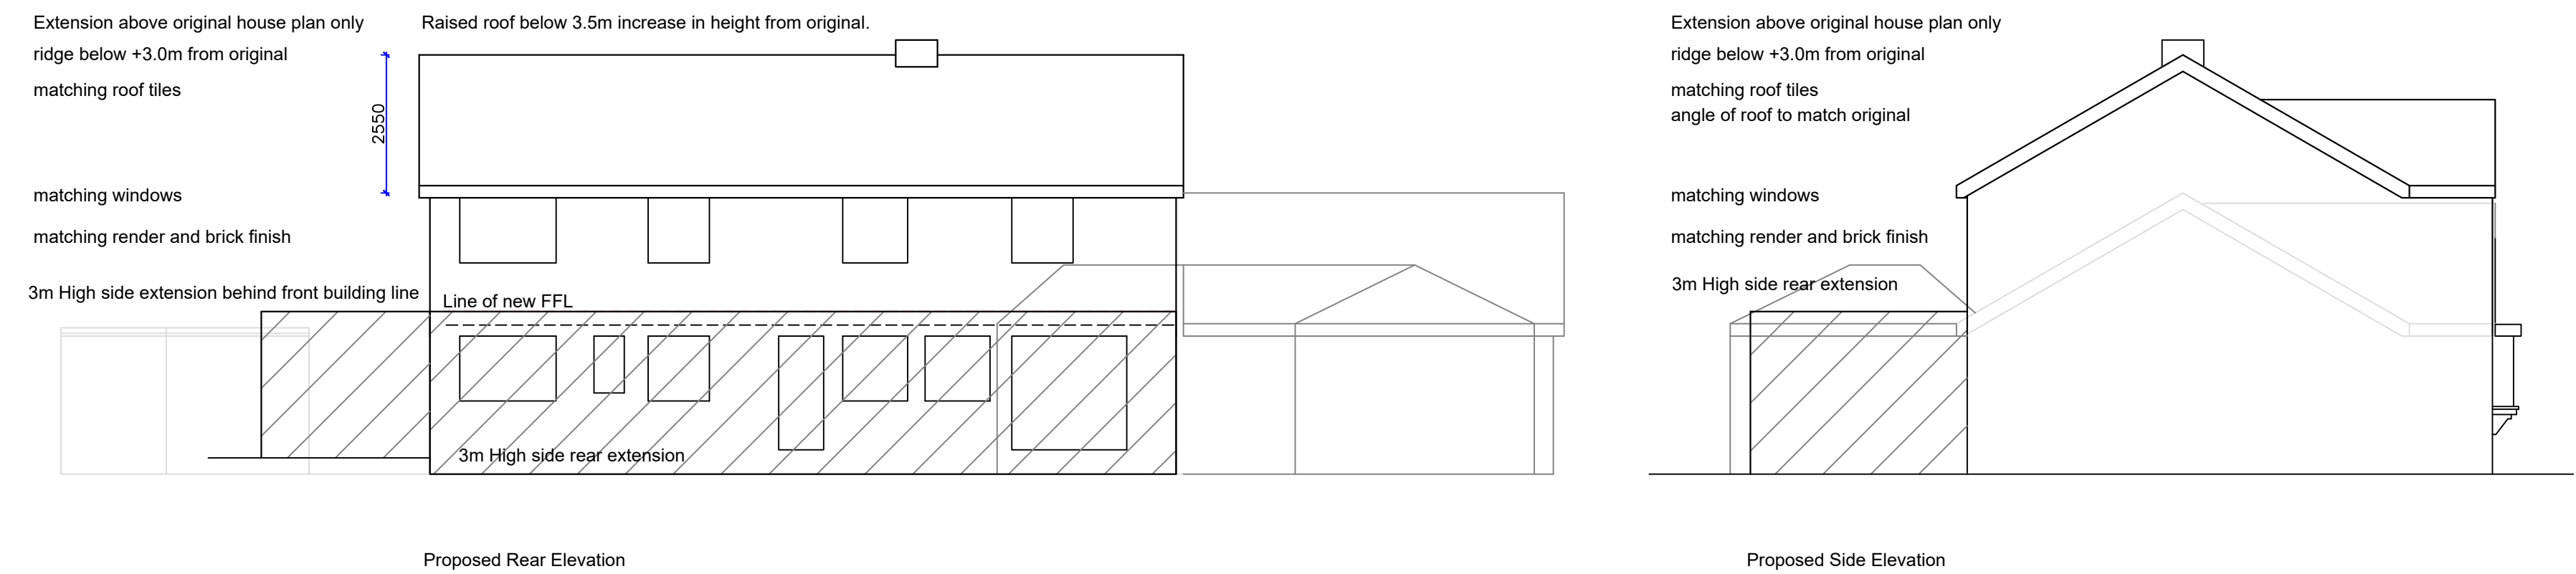
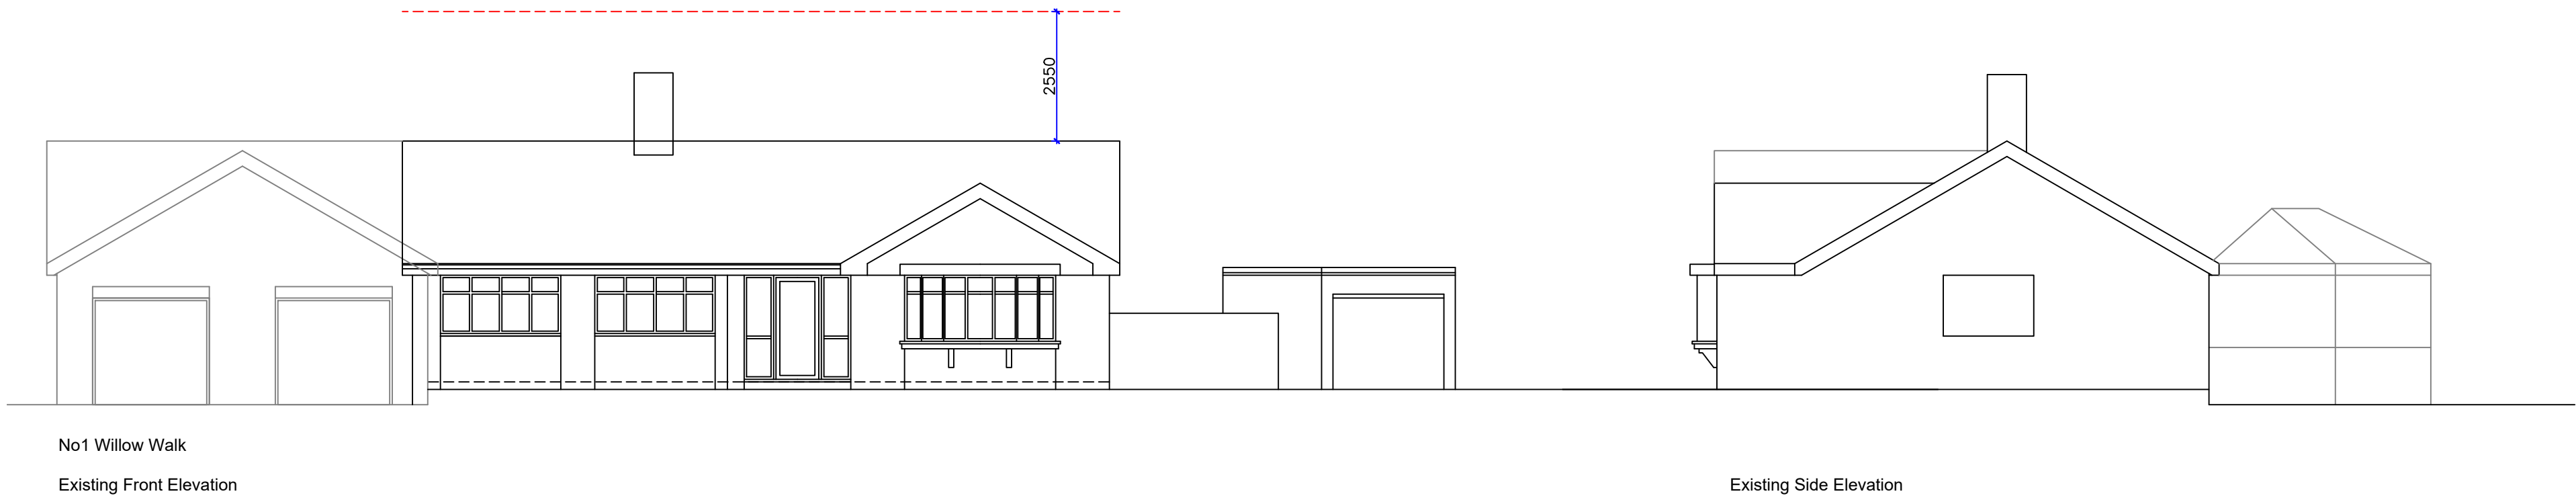


Revision	Date	Description

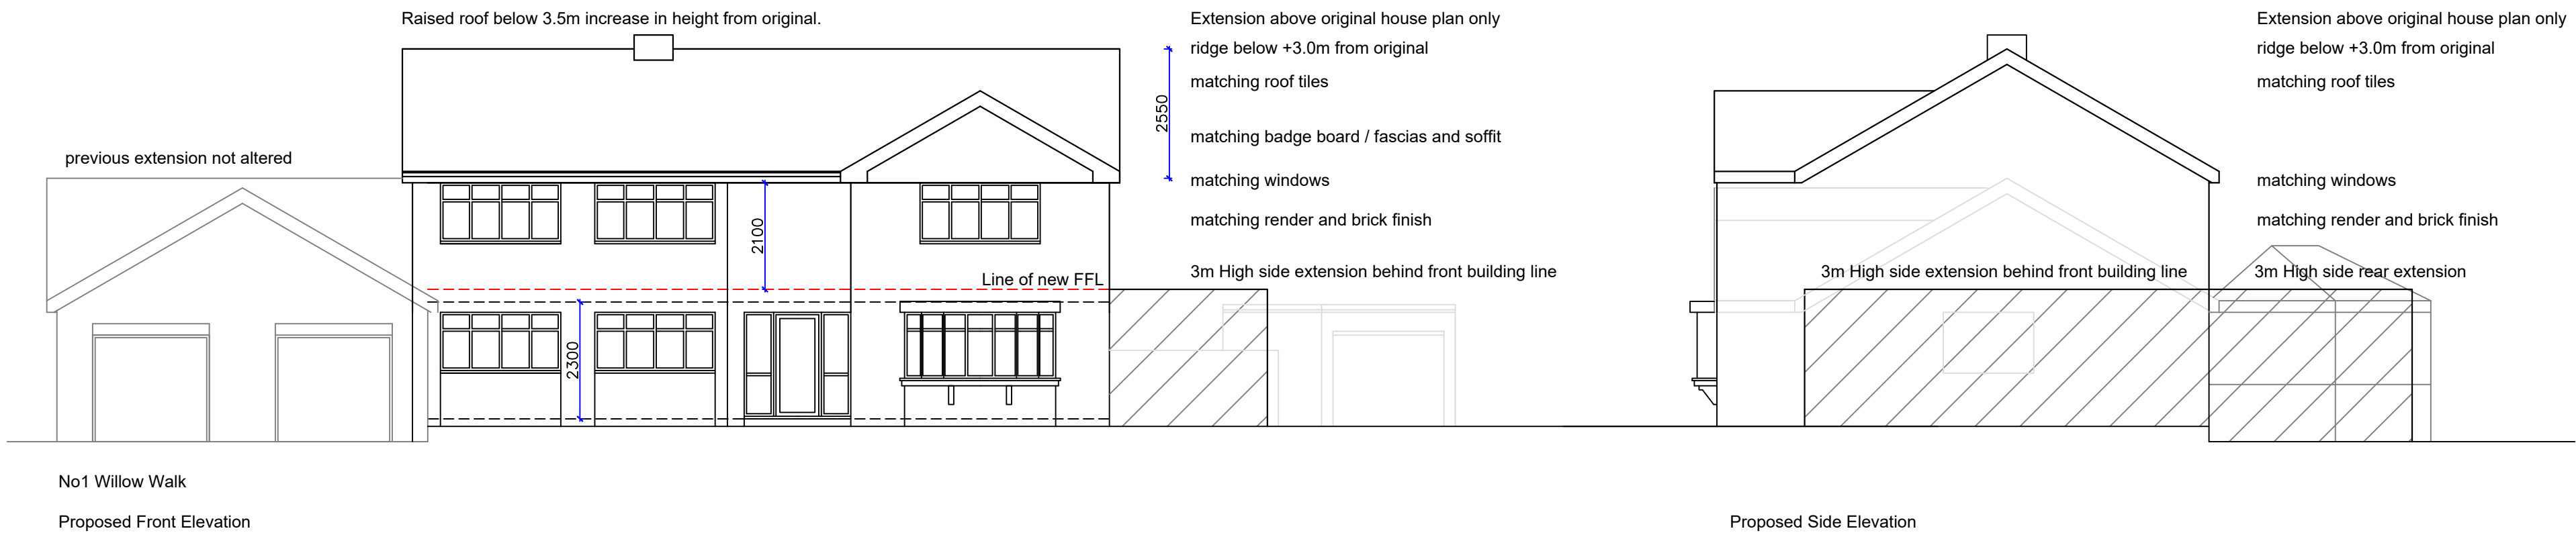

Revision	Date	Description

Status
LAWFUL DEVELOPMENT

Mark Carter ASSOCIATES	Architectural Design
-----------------------------	-------------------------

design studio priestfield stadium gillingham kent ME7 4DD tel 01634 304700 fax 01634 850986 e mail: markcarter.design@virgin.net

Client
HAYER INVESTMENTS KENT LTD

Drawing Title
PROPOSED ELEVATIONS

Project Title
PERMITTED DEVELOPMENT AT No1 WILLOW WALK

Scale	Date	Drawn
1:100	MAY 23	MC

Drawing No	Rev
3429 - 009	A