

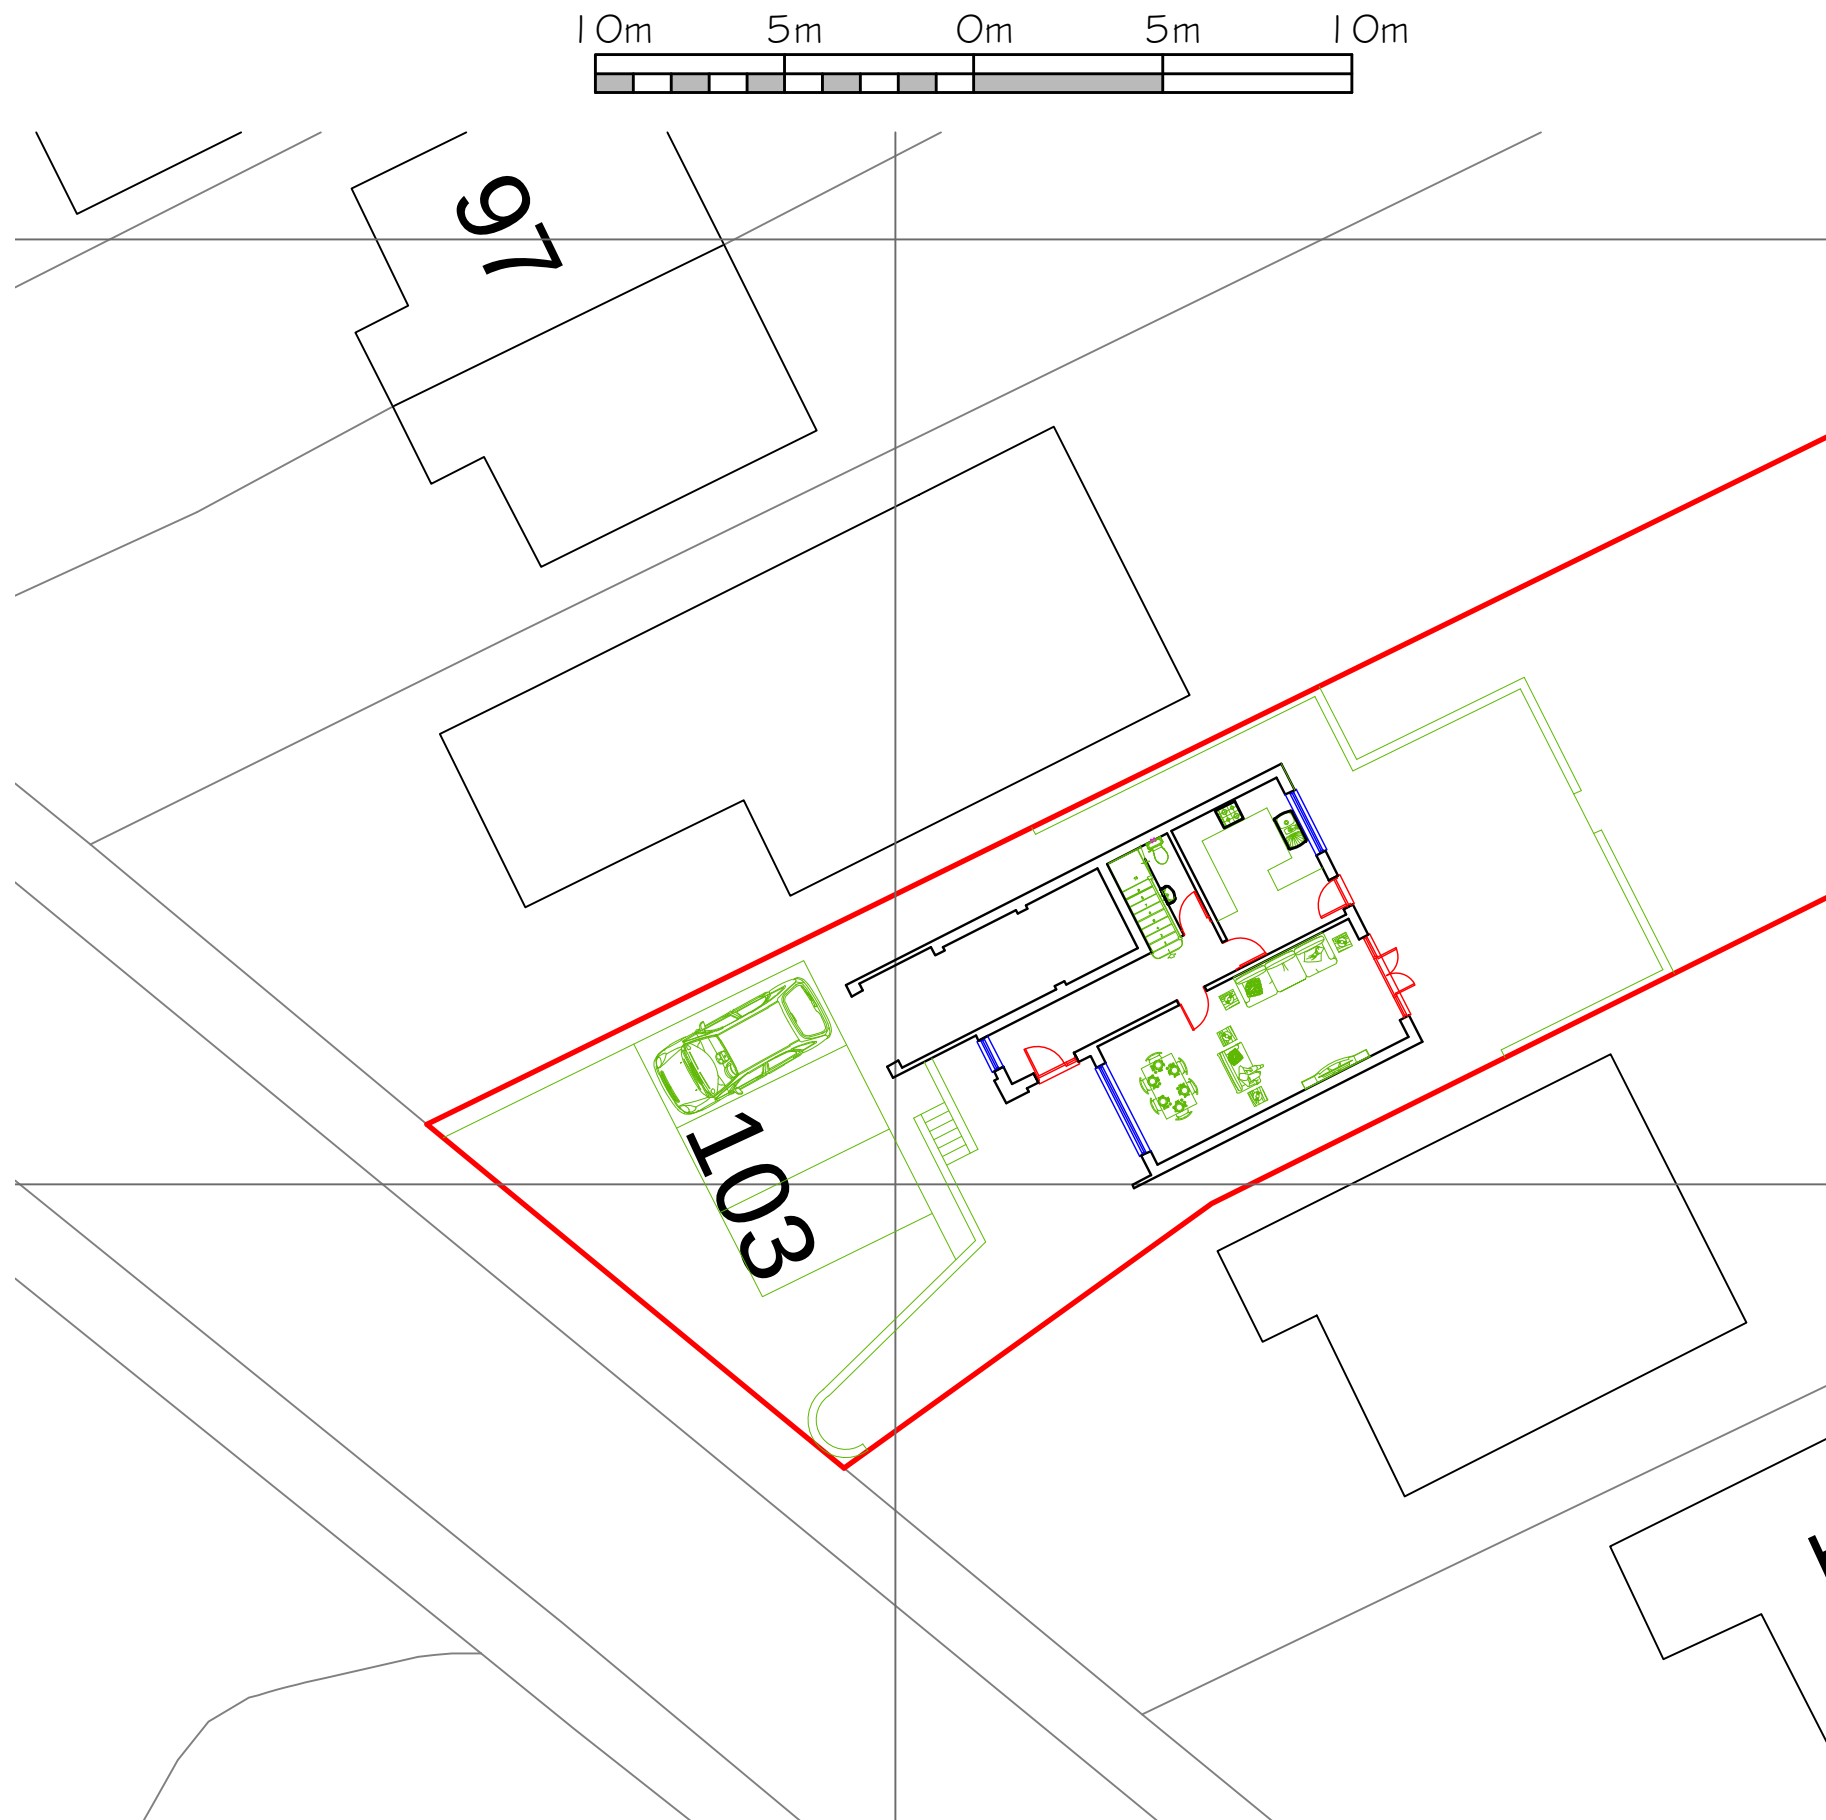


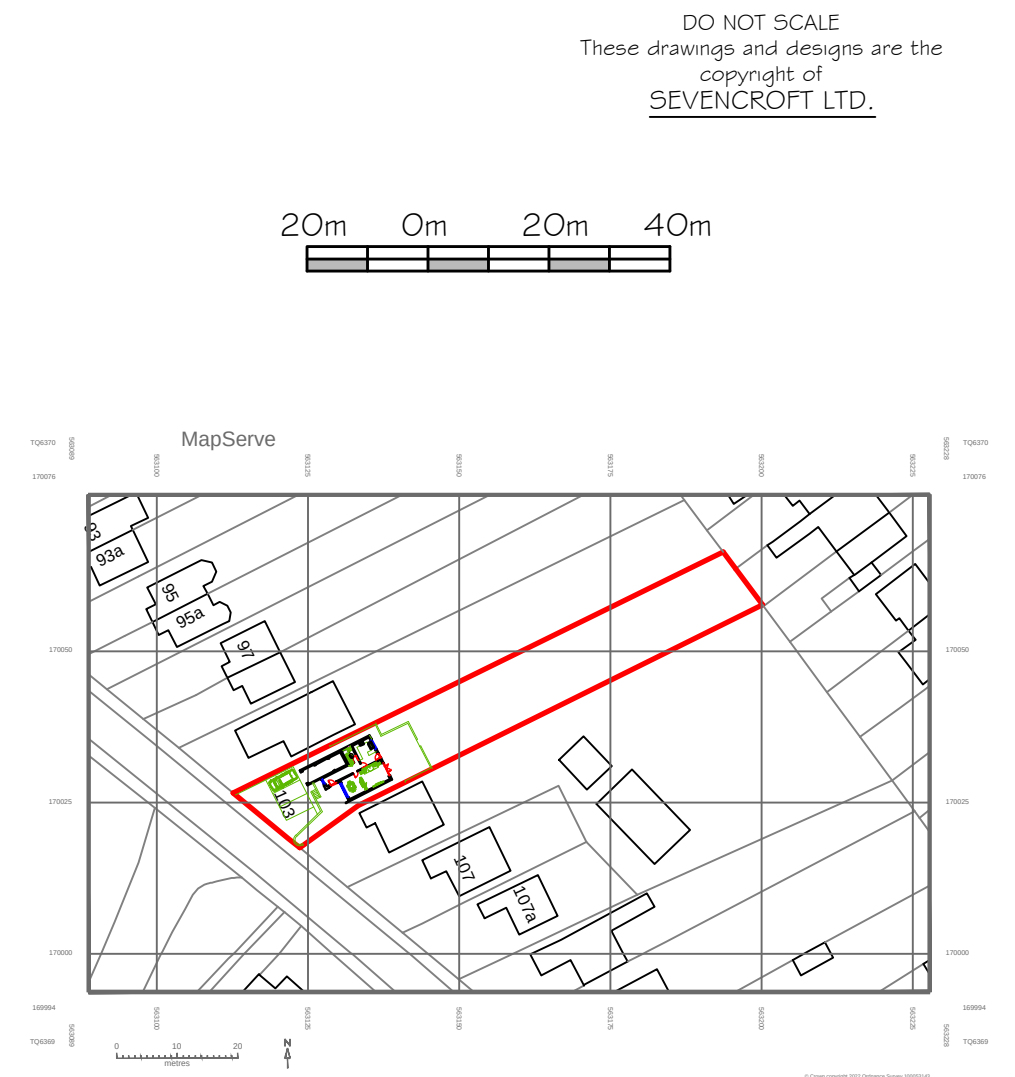

Existing Block Plan - Scale 1:200

Proposed Extension & Alterations to 103 Downs Road, Istead Rise, Gravesend,
Kent DA13 9HD. Resubmission of Application Reference 20230237

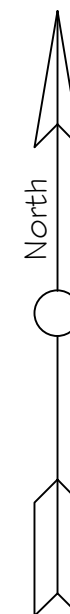

Existing Site Location Plan - Scale 1:1250

CORPORATE ARCHITECTURE
& DESIGN GROUP



SEVENCROFT LTD.

277 Canterbury Road, Kennington
Ashford, Kent TN24 9QW
Tel / Fax : 01233 625553
e-mail : sevincroft@hotmail.co.uk

Date July 2023

Drawing No.2023/25/01 @A3