




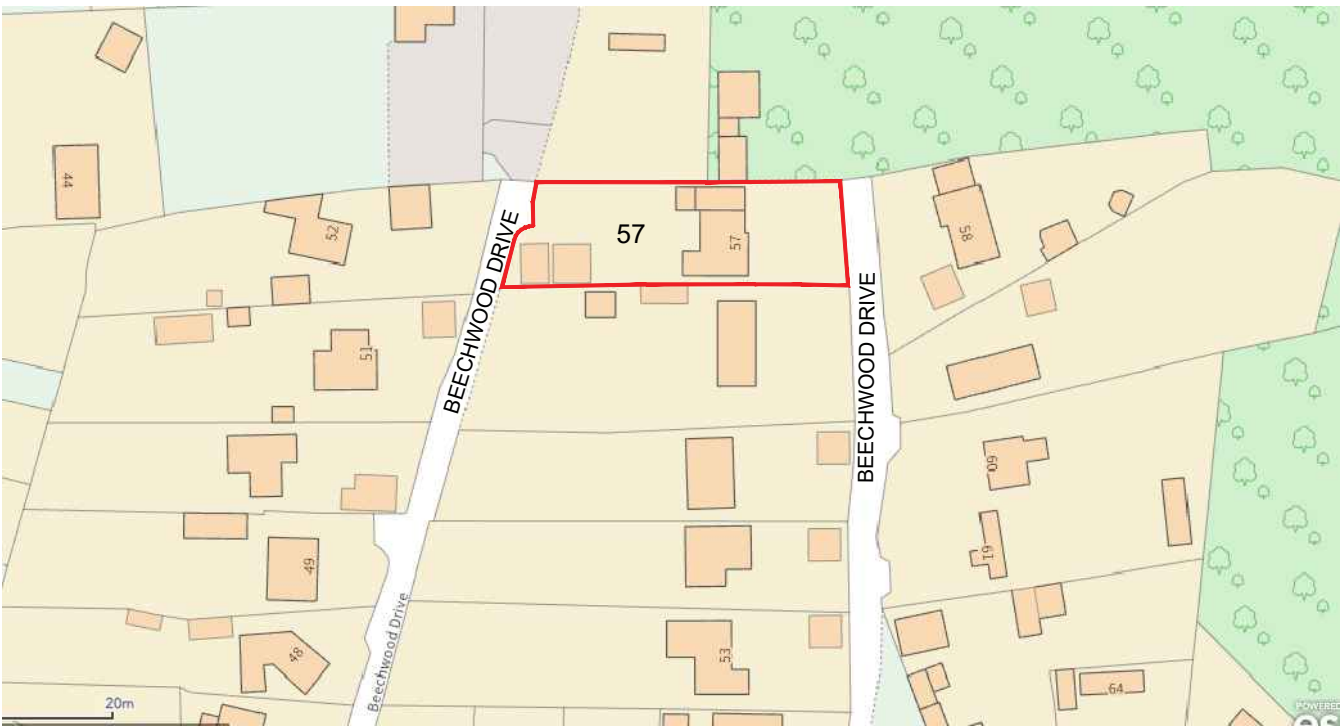


LOCATION PLAN
1:1250 @ A1

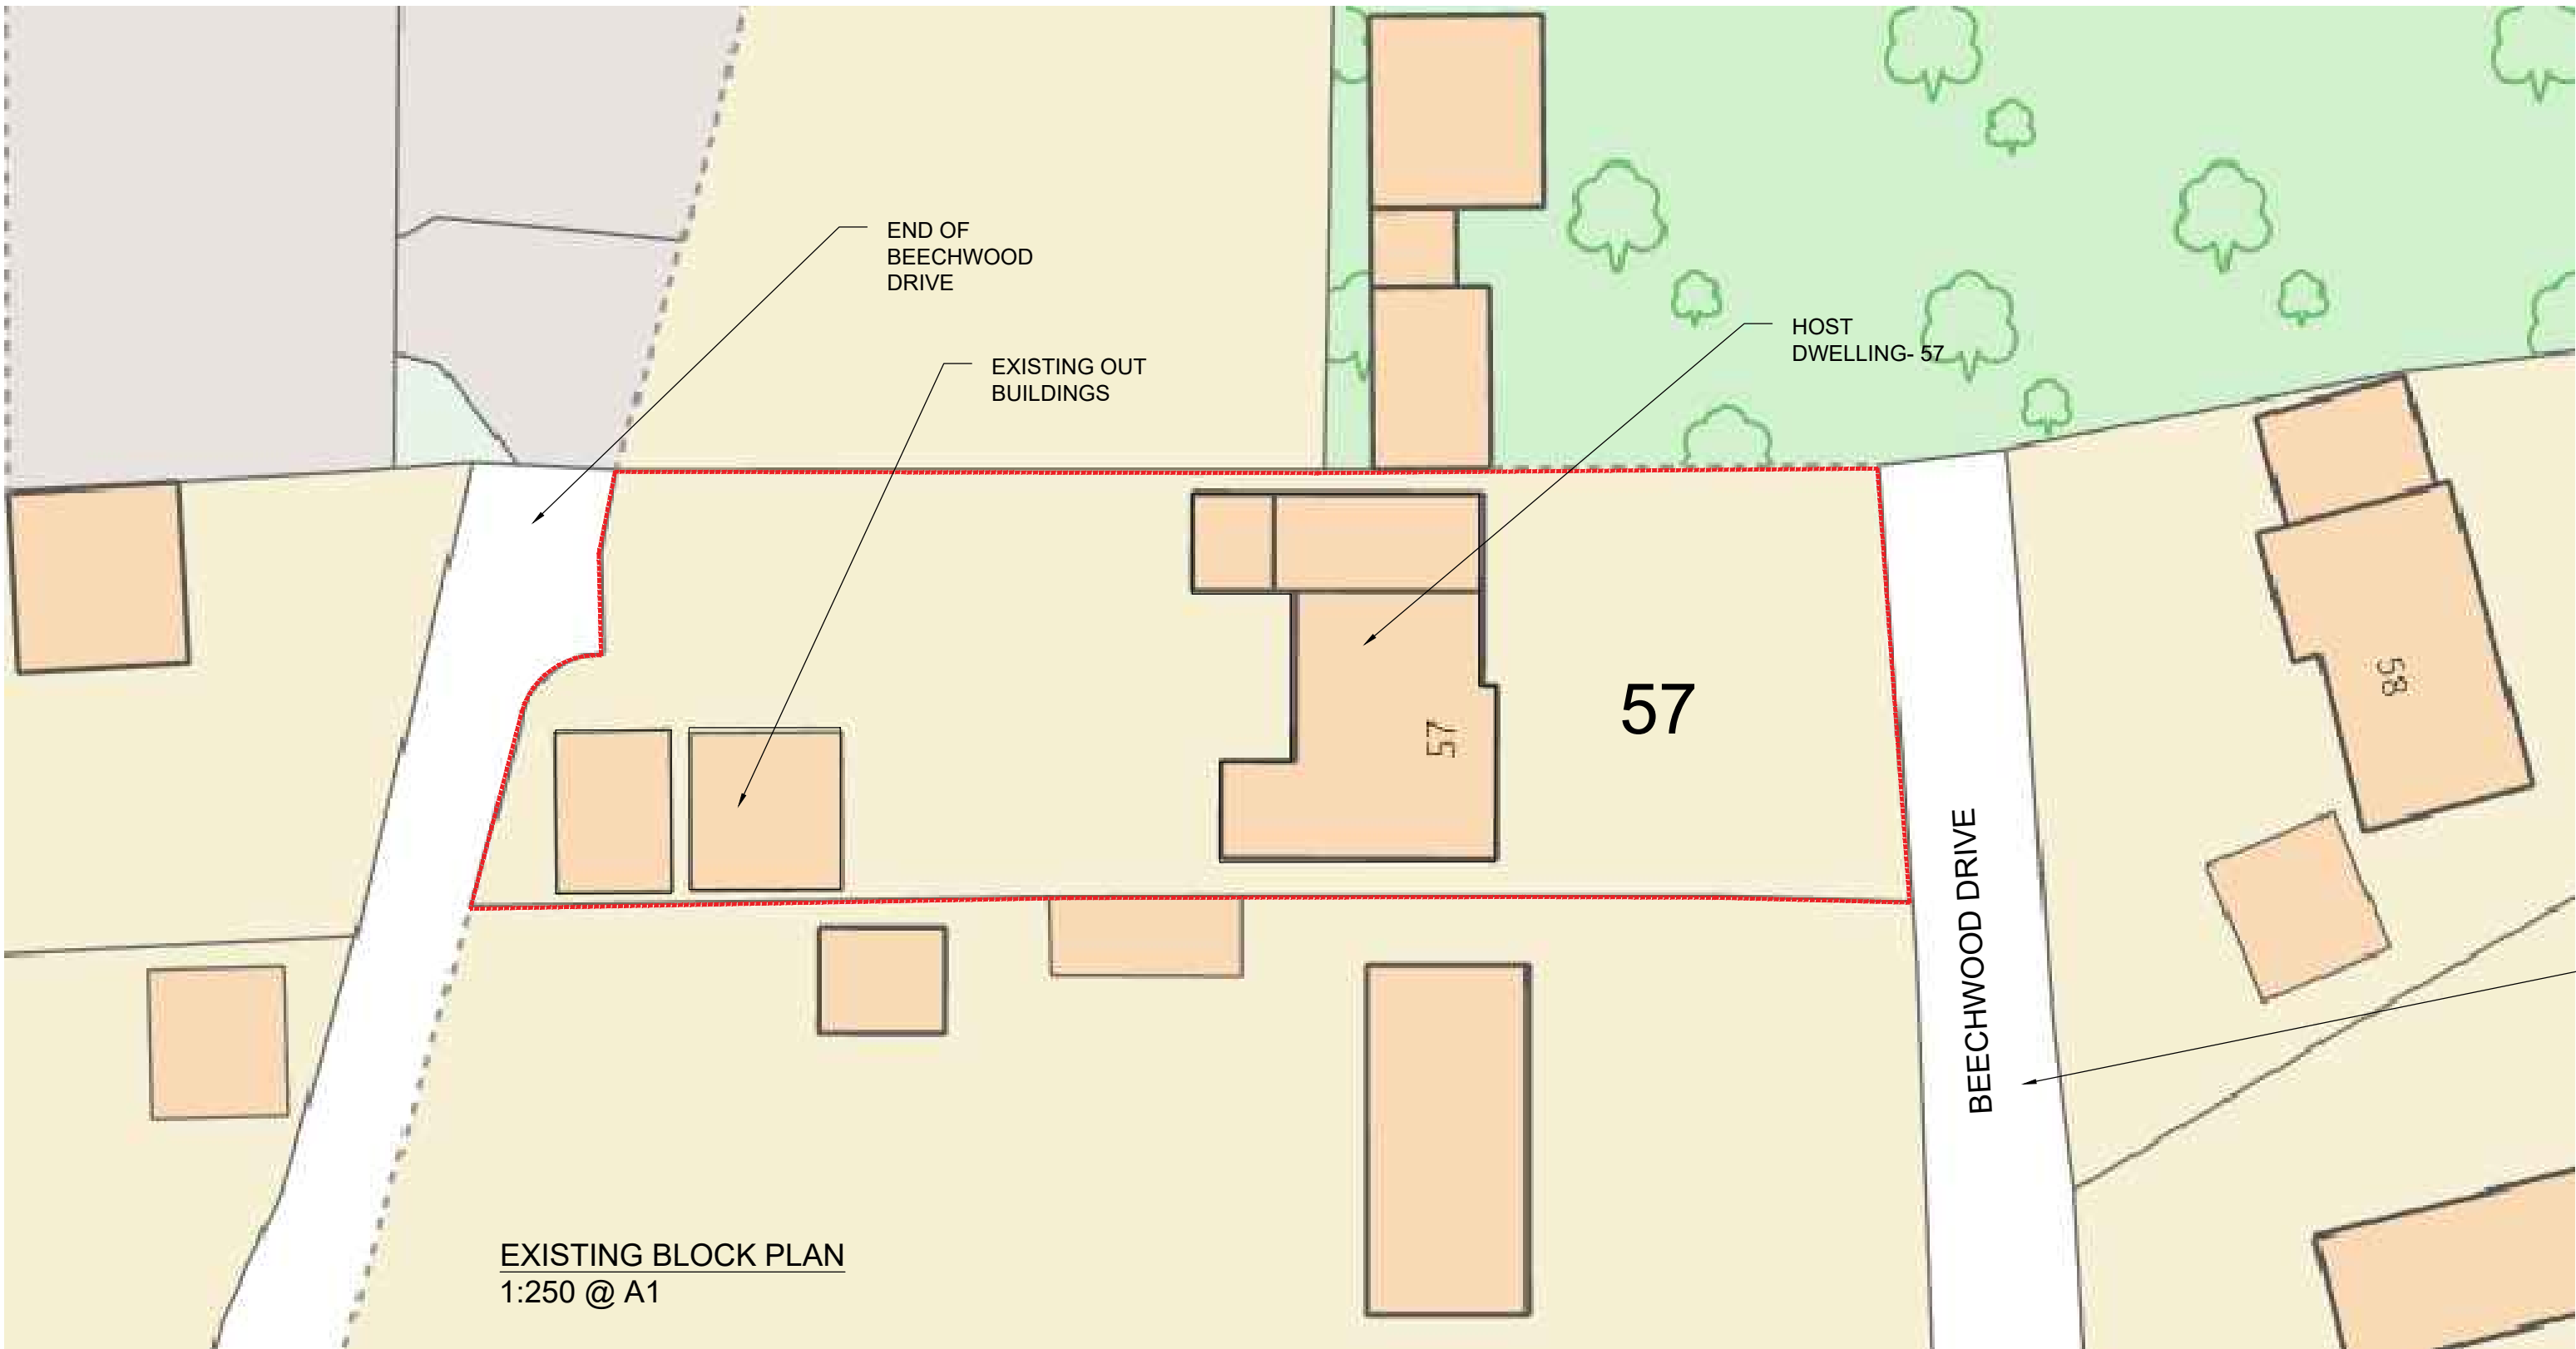

General Notes
The contents of this drawing may not be reproduced in whole or part without the written consent of S.U.F.A.I.R LTD. This drawing is to be read in conjunction with the scope of works, specification and premeasure.

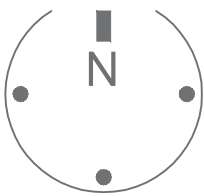

Notes

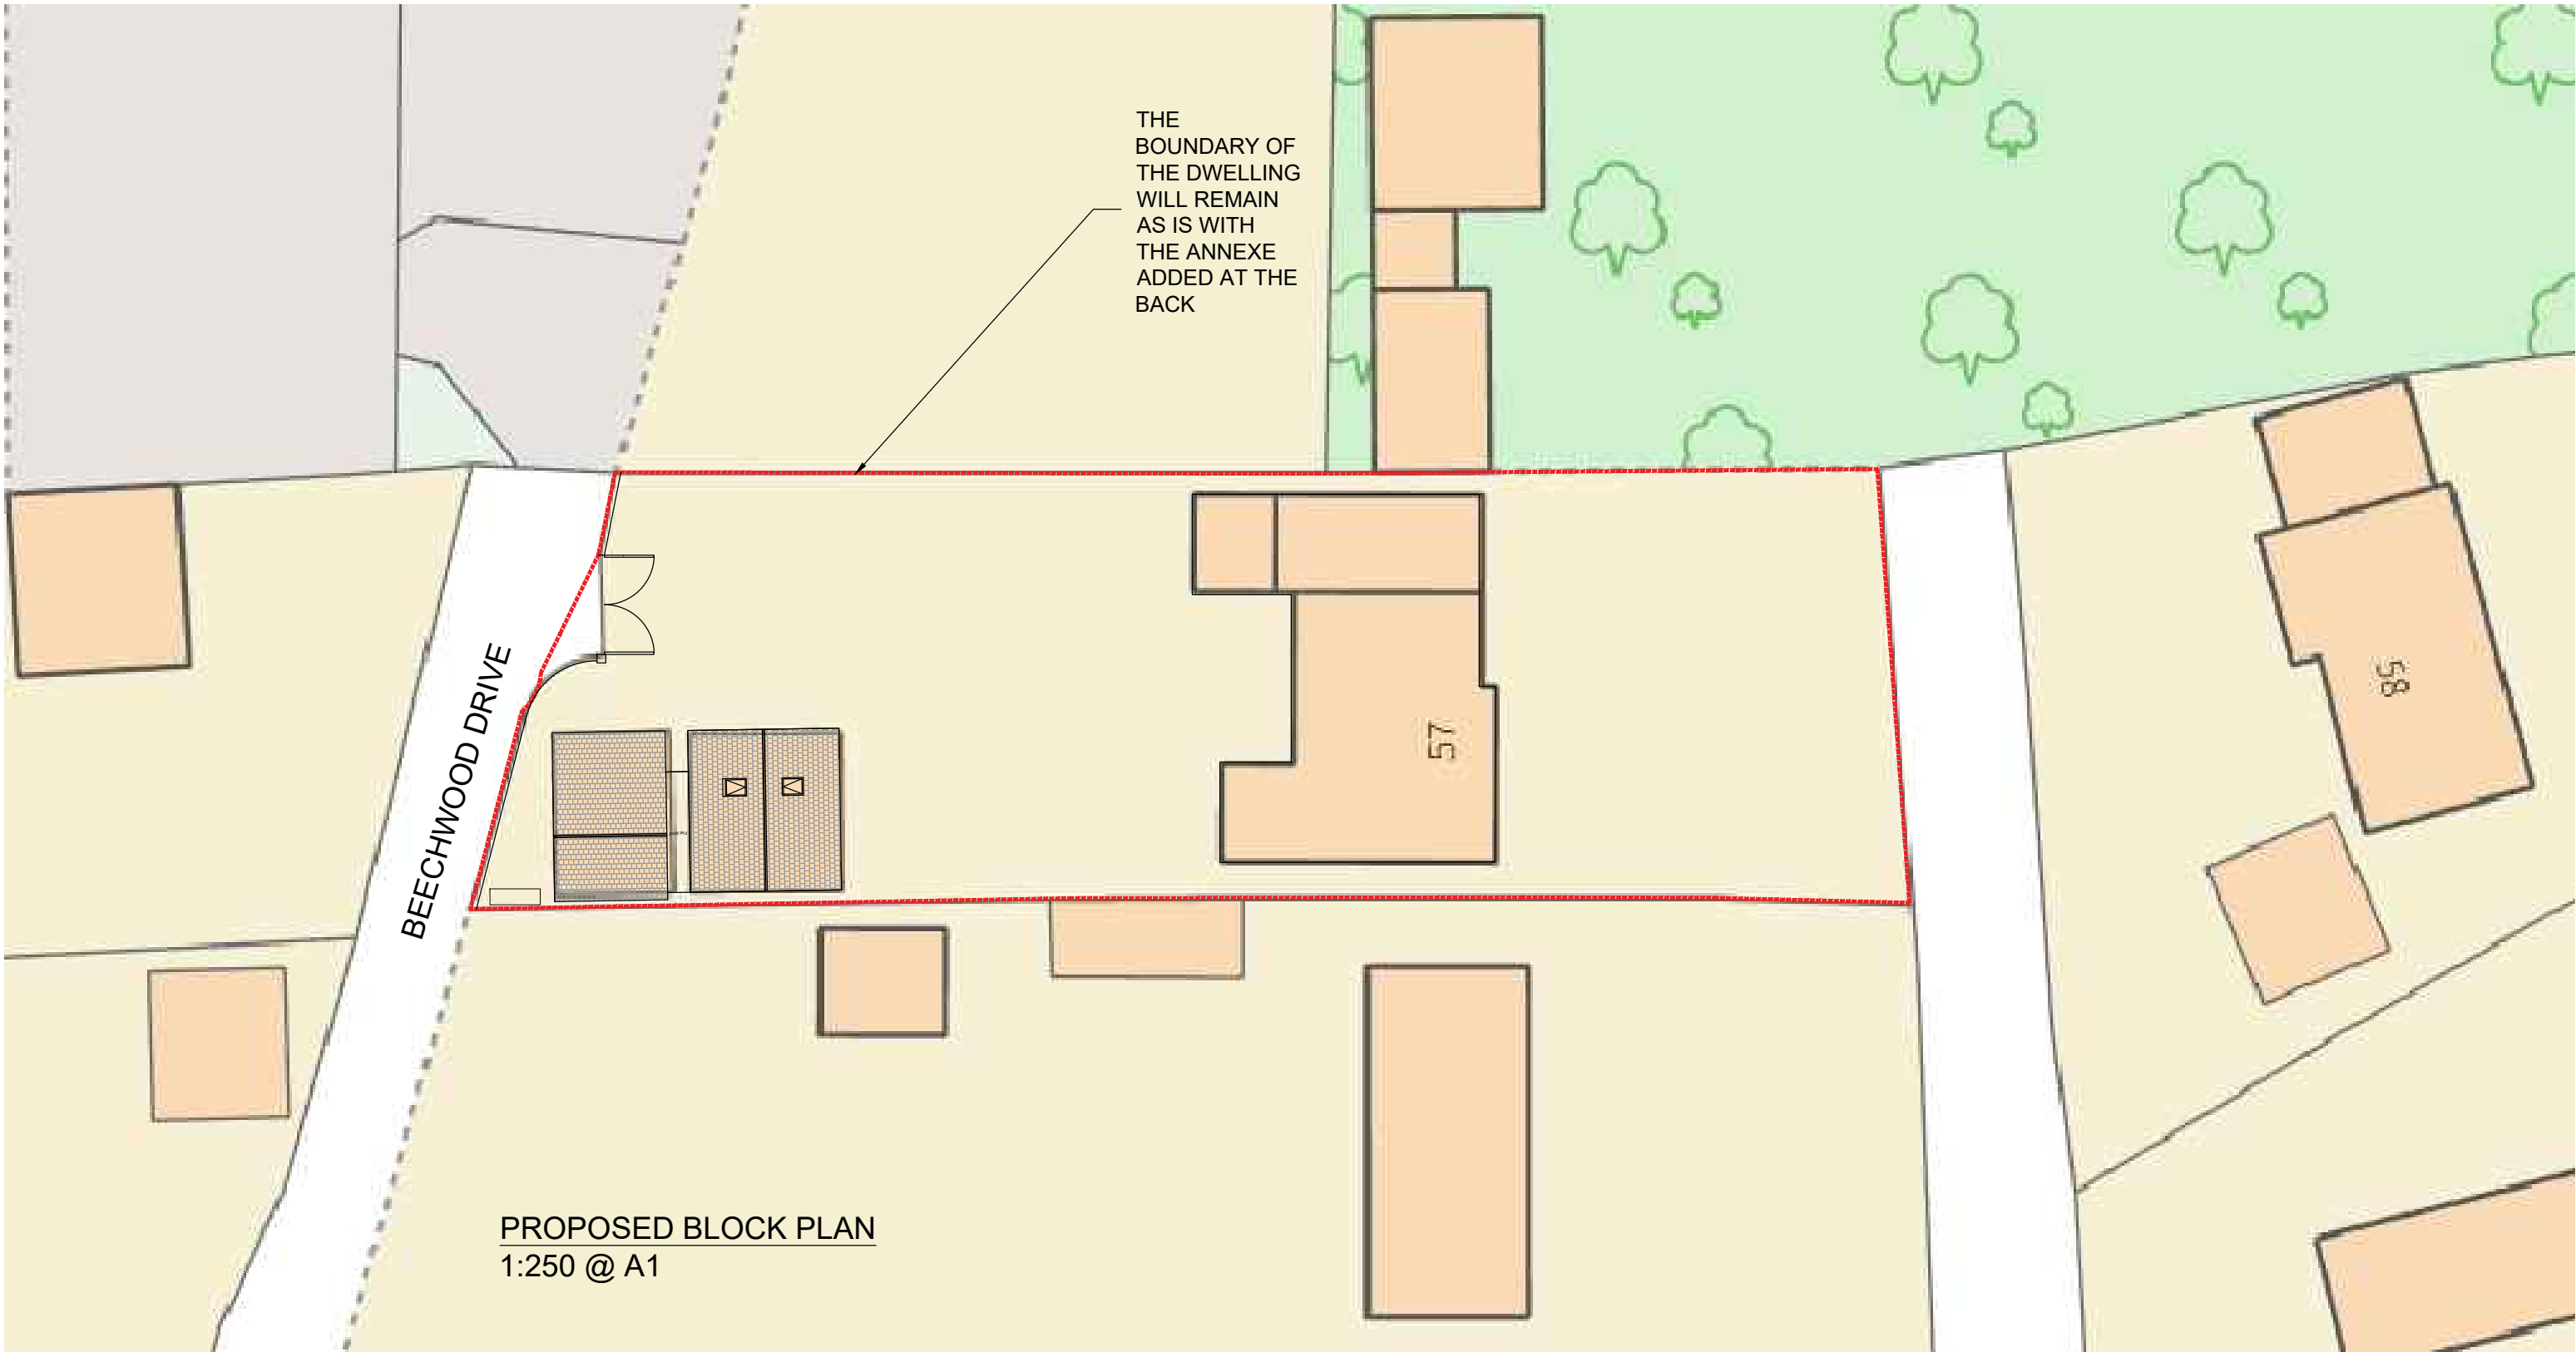

PROPOSED BLOCK PLAN
1:250 @ A1

P1	ISSUED FOR PLANNING	16.09.2023	IT	IT
REV	NOTES	DATE	BY	AUTH
PROJECT				
Proposed converison of garages to Granny Annex				
57 Beechwood Drive, Culverstone				
Meopham Kent DA13 0TX				
DRAWING TITLE				
Location Plan				
Block Plans				
DRAWING STATUS				
Planning				
SCALE AT A1:		SCALE AT A3:		
1:250		1:500		
JOB NO.	DRAWING NO.	REV.		
1337	02-01	P1		

