


Existing Section Detail
1:5 @ A3

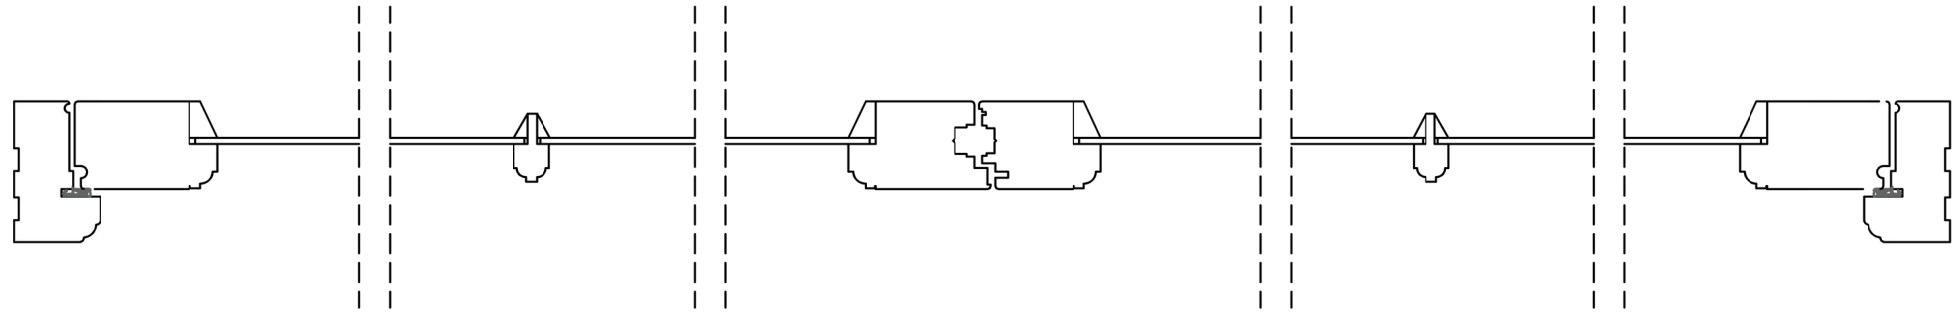


Existing Plan Details
1:5 @ A3


Existing and Proposed
French Doors

Existing and Proposed
Details 1:5 @ A3


Sections and Plans

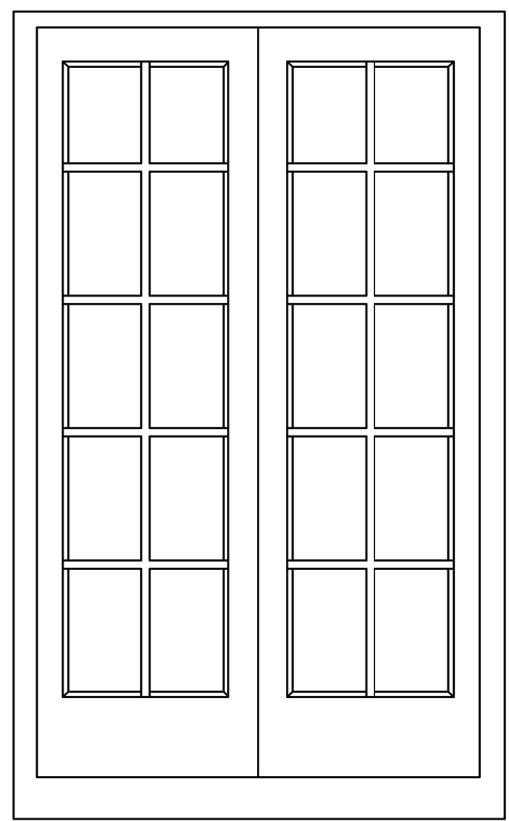


French Door Elevation 1:20 @ A3

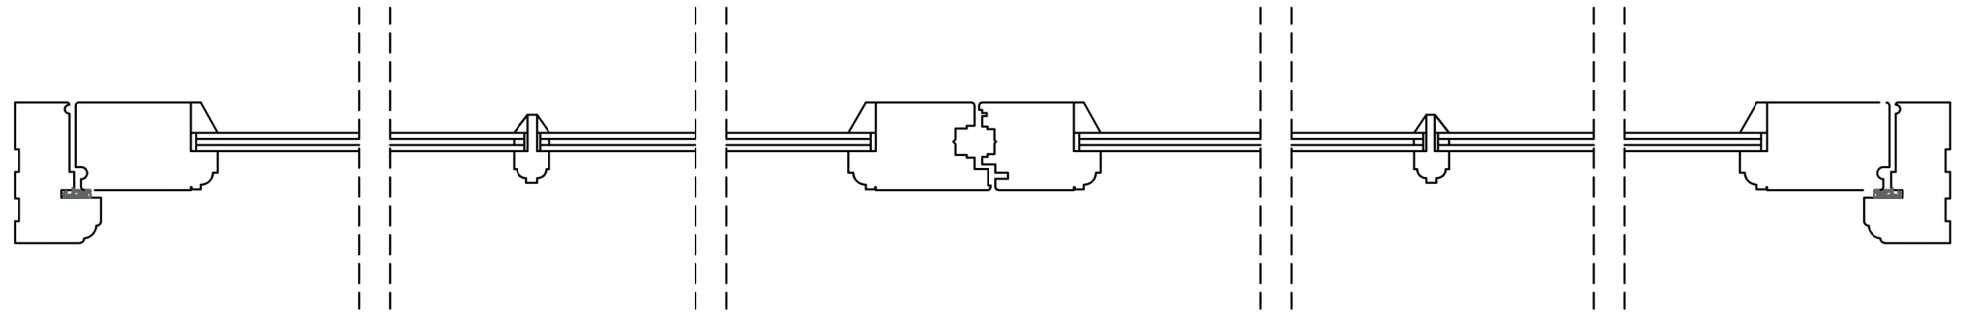

Proposed Plan Details
1:5 @ A3

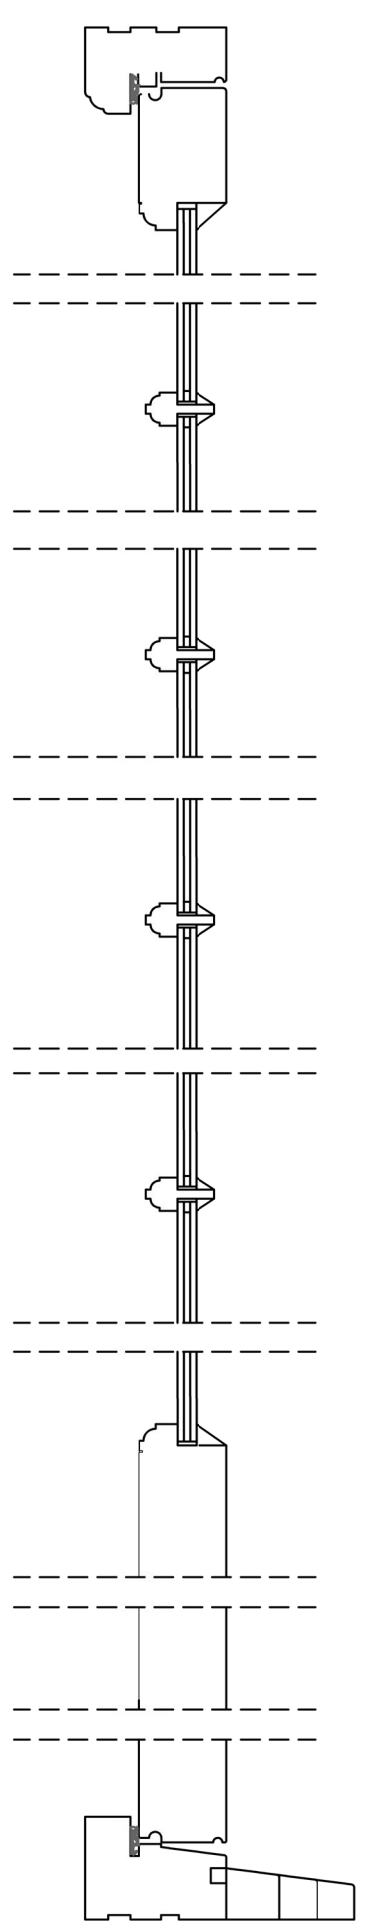

Proposed Section Detail
1:5 @ A3

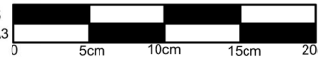Drawing Issued For: Planning Permission and Listed Building Consent	Project: Norwood Farmhouse, Norwood Lane, Gravesend, DA13 0YF	Client: Gilson	Drawing Title: Existing and Proposed French Door Details	Date: 27/7/2023 Scale: 1:5 @ A3	Revision No.: n/a Drawing Title: DD-02	Drawing by: Rio Jablonski rio.jablonski@wandsworthsashwindows.com	Scale Bars:  1:5 @ A3
---	---	--------------------------	---	--	---	--	---