

GENERAL NOTES

ALL WORK WHETHER SPECIFIED OR IMPLIED TO BE CARRIED OUT IN ACCORDANCE WITH BUILDING REGULATIONS, BRITISH STANDARDS, CODES OF PRACTICE AND ACCEPTED BUILDING PRACTICE.

THIS DRAWING MAY BE SCALED FOR LOCAL AUTHORITY PURPOSES ONLY FOR WORKING DRAWINGS USE SPECIFIED DIMENSIONS WHERE GIVEN - MEASURE AND CHECK ON SITE PRIOR TO ORDERING OF MATERIALS AND COMMENCEMENT OF WORKS.

THIS LAYOUT AND DESIGN IS COPYRIGHT AND CANNOT BE COPIED OR REPRODUCED WITHOUT PRIOR CONSENT, IN WRITING, FROM THE DESIGNER.

DRAWING TO BE READ IN CONJUNCTION WITH ADDITIONAL DRAWINGS AND ANY STRUCTURAL ENGINEERS INSTRUCTIONS AND DETAILING.

STUDIO CHARRETTE WILL NOT BE RESPONSIBLE FOR ANY PRINCIPAL DESIGNER DUTIES UNDER CDM 2015.

NO SITE WORK IS TO BE CARRIED OUT UNTIL PERMISSIONS ARE IN PLACE. SITE SEARCHES TO BE CARRIED OUT BEFORE ANYWORKS TO SITE.

ALL STRUCTURAL ELEMENTS/ASSOCIATED CALCULATIONS TO BE CONFIRMED AND PROVIDED BY STRUCTURAL ENGINEER.



The Clubhouse, 50 Grosvenor Hill, London, W1K 3QT www.studiocharrette.co.uk

Client Name

Mr. Singh


Project Title

41A ME3 7AL

Drawing Title

Site Location Plan

Date	14/06/2022	Scale	1:1250 @A4
Drawn by	SC	Project No.:	
Checked by	SC	Drawing No	Rev

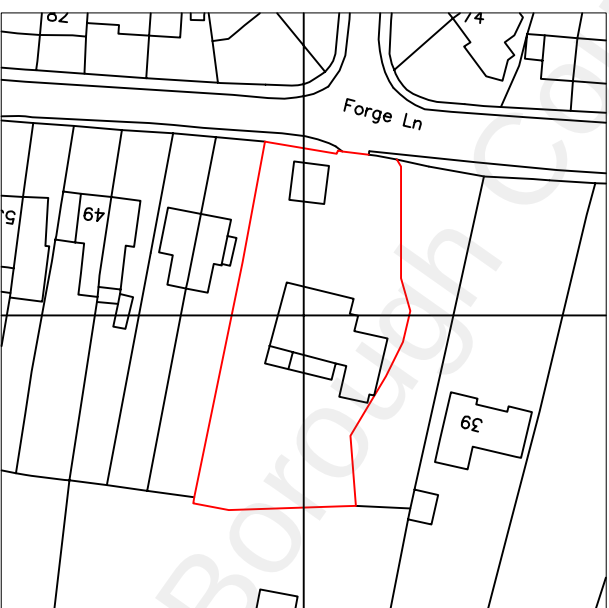

OS License No.: 100054135 **Site Location Plan**



SCALE: 1:1250