
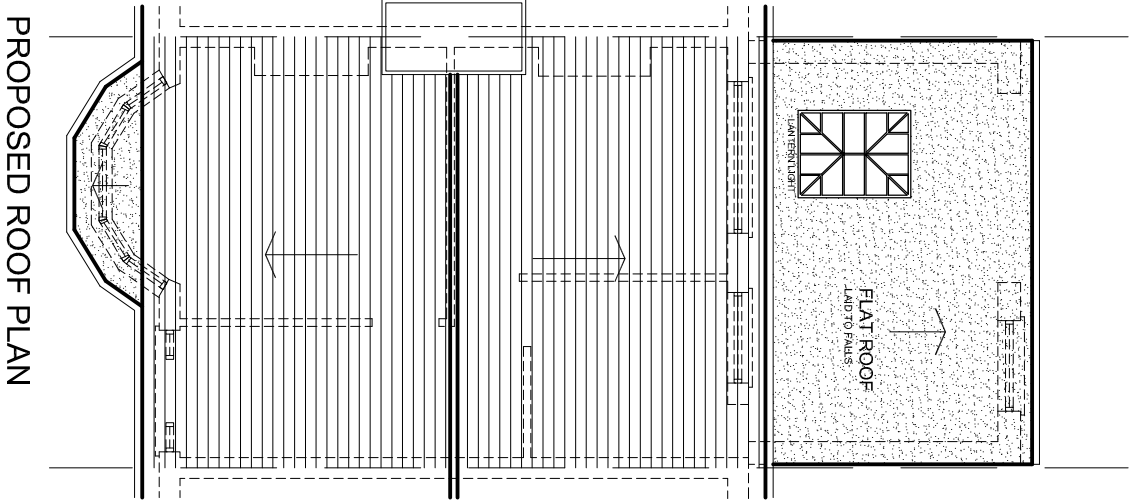
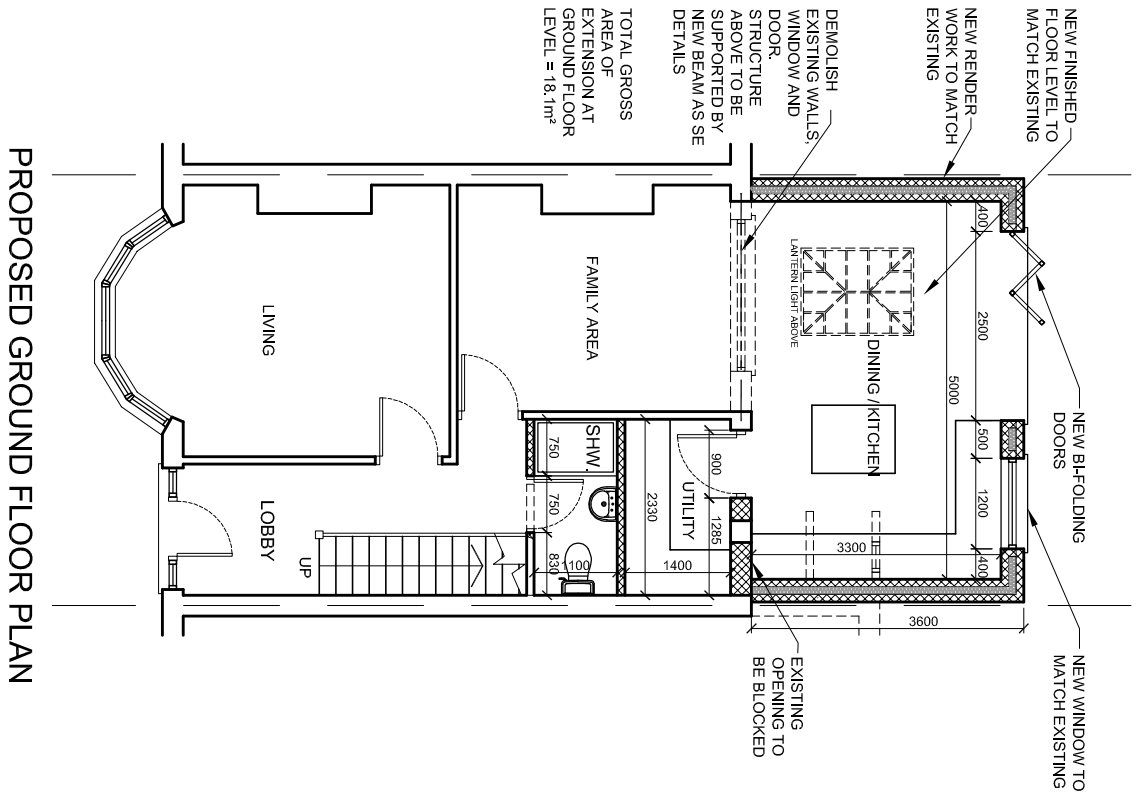


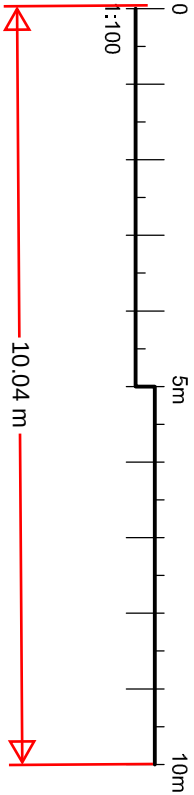

drawn: MV	chkd : SS	date: 17.11.2023
status: Planning		scale: 1:100@A3
proj no : 2511	drg no: 03	rev no: A