
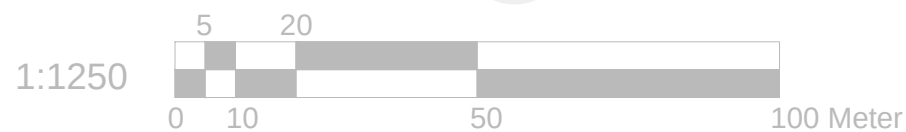


A

B

C

D

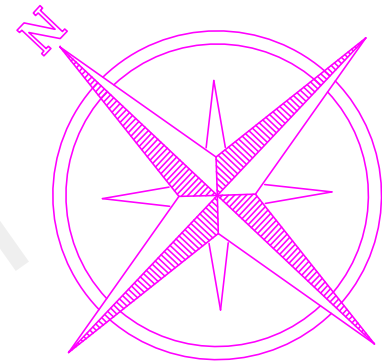

LOCATION PLAN
SCALE: 1:1250

REFERENCE DRAWINGS

GENERAL NOTES

This drawing is for planning use only do not use this drawing for any purpose other than that for which it was issued.
Structural Design and Building Control Approval is required before construction commences.
This drawing is subject to copyright do not reproduce this drawing without prior permission.

No DATE

REVISION

BY CHK

CONSULTANT



CIVIL ENGINEERS
STRUCTURAL ENGINEERS
ARCHITECTURAL DESIGNERS

Contact: 07947249323

DRAWN SH

CHECKED A.R

PROJECT NO.

CLIENT/PROJECT

**23 Napier Road Northfleet
Gravesend Kent DA11 7BY**

TITLE

SITE LOCATION

DRAWING No.

D08 REV1

SCALE: 1:1250

DATE: 17-05-2022