

Presentation for
STARBUCKS
Gravesend, King Street

NIS SIGNS

NIS Signs (Leicester) Ltd
51 Marlow Rd, Leicester, LE3 2BQ


☎ 0116 270 6228

@ info@signs-nis.co.uk

🌐 www.signs-nis.co.uk




NIS SIGNS

Typical Section - 1:2

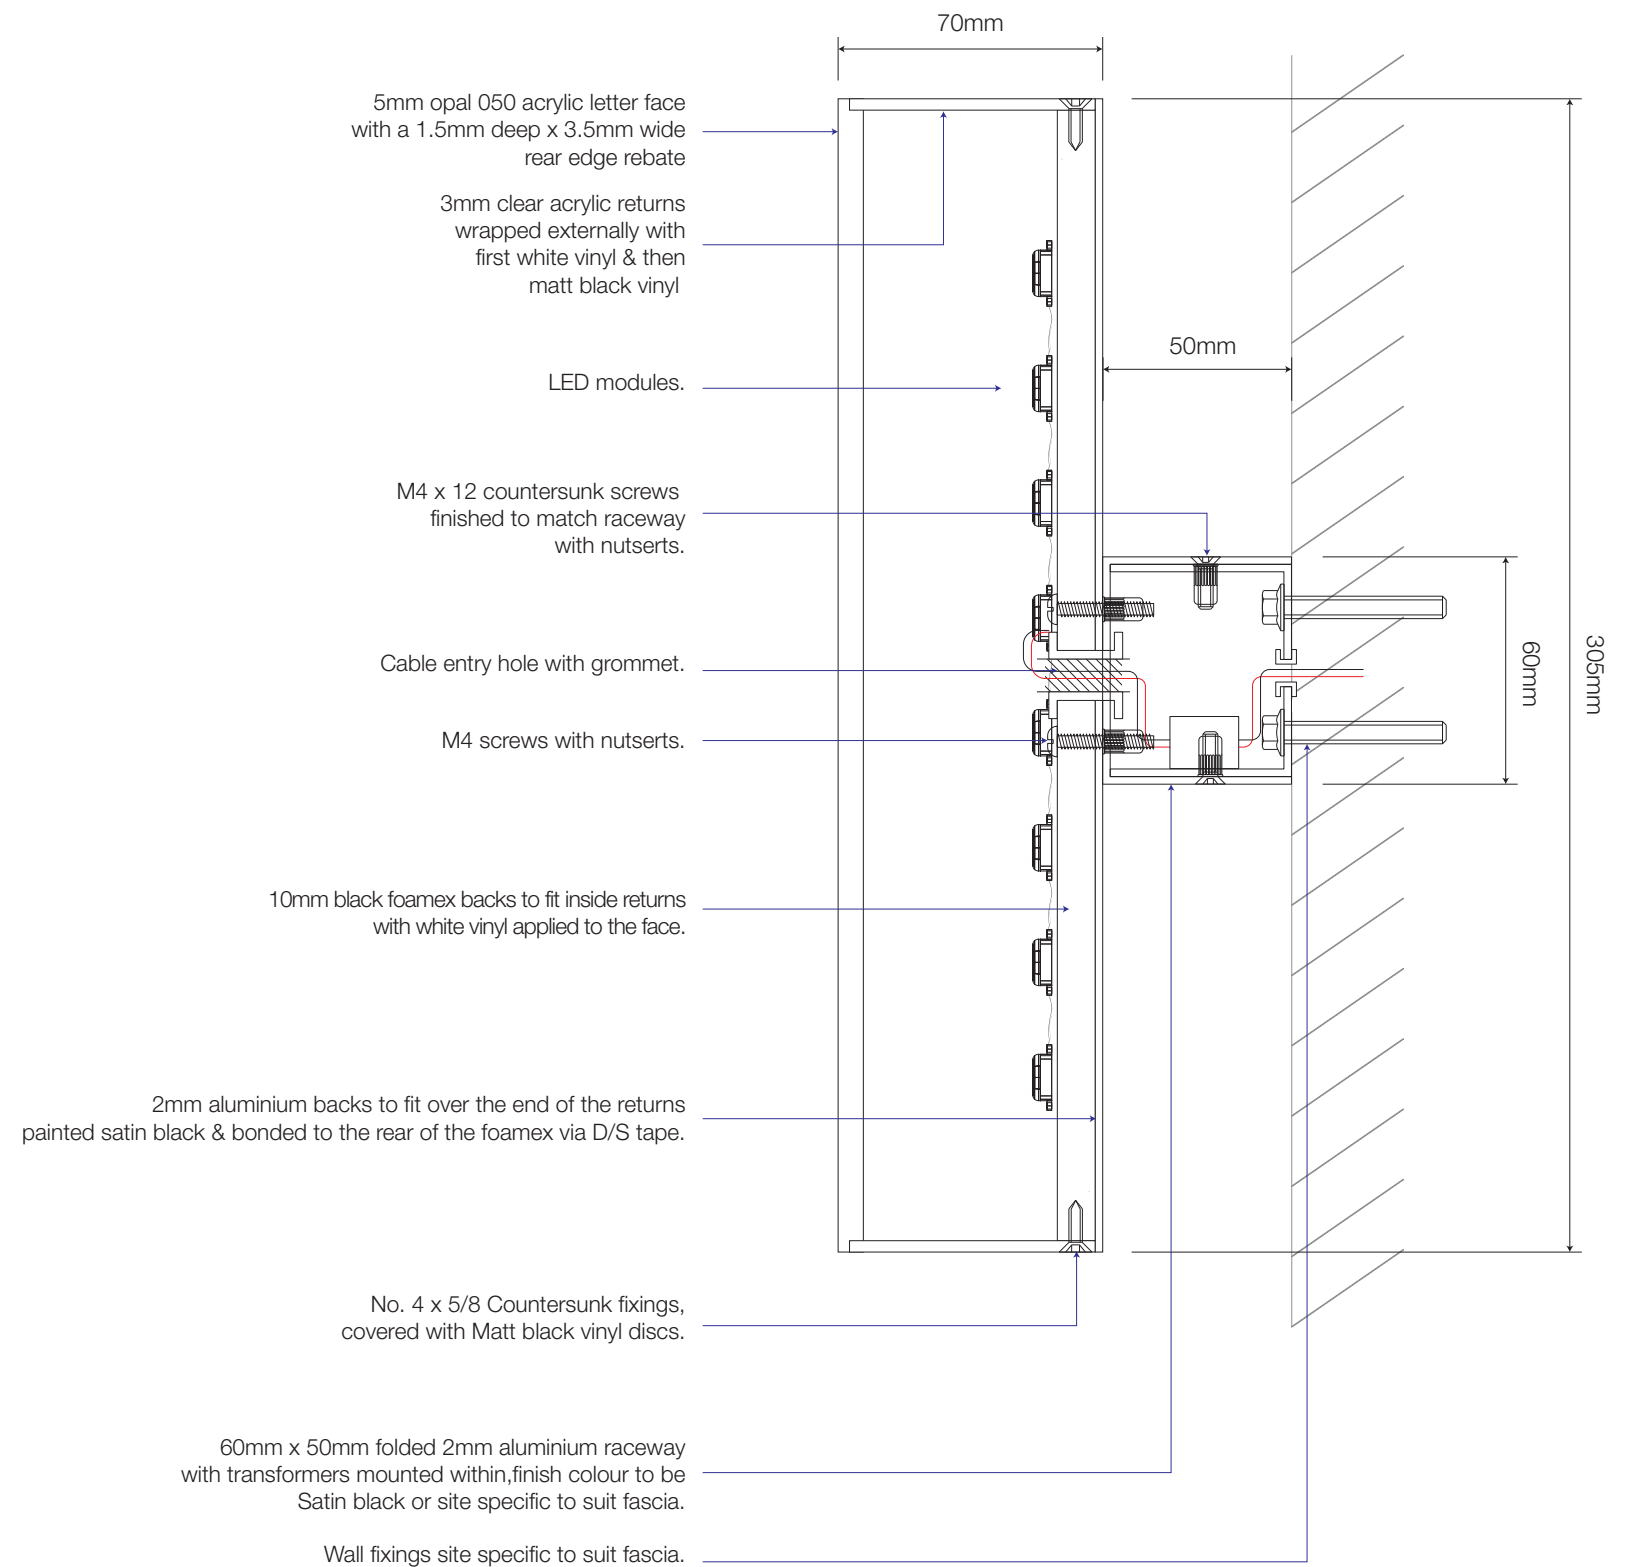


2 Off 610mm LED Projecting Sign - Scale 1:5
Signs comprising 610mm diameter aluminium sign carcass with 2no. 50x50 aluminium box section arms welded to internal vertical plates within carcass and 450mm x 125mm x 5mm thick aluminium wall plate, all finished powdercoated satin black externally.
Sign to have 2no. 3mm thick 050 opal acrylic faces with face applied 2330-78 green translucent siren vinyls and black jewelite trim around perimeter.
Sign to illuminated by Chiplite LEDs mounted to internal returns of sign carcass, 12v feed into sign through one of the 50mm box section arms fed through fascia into building. 12v cable connected to Transformer in access hatch which is to be provided by MC within 1000mm of each sign position and to have fused switched spur on dedicated sign circuit From MDB. Electrical contractor to run all mains cabling, installed fused switched spurs and make final connections.

Signs fitted to building with suitable toggle bolts or rawbolts (subject to site survey/ at fitters discretion)

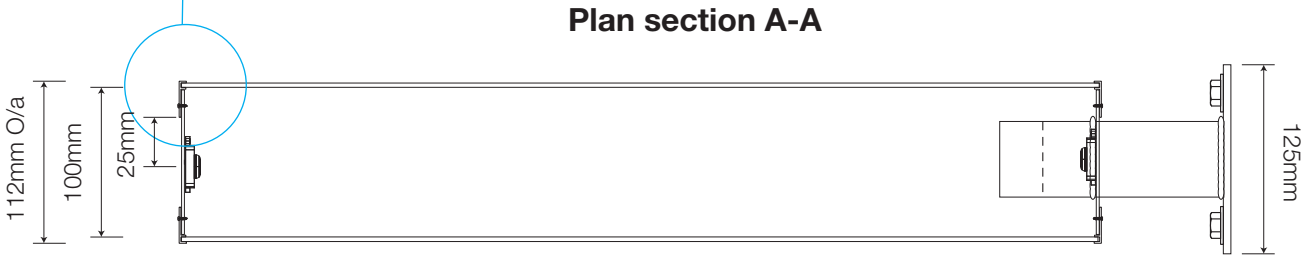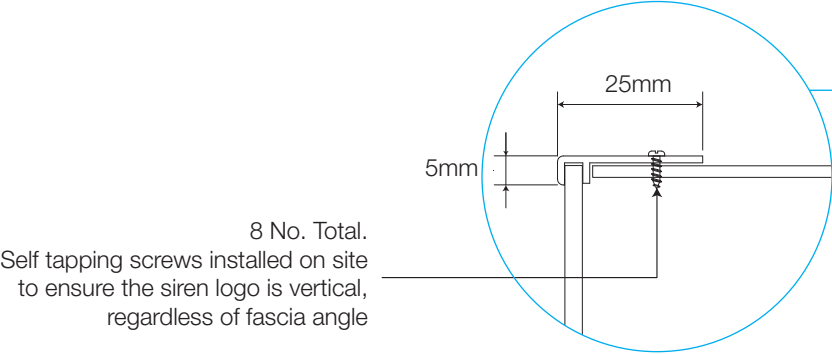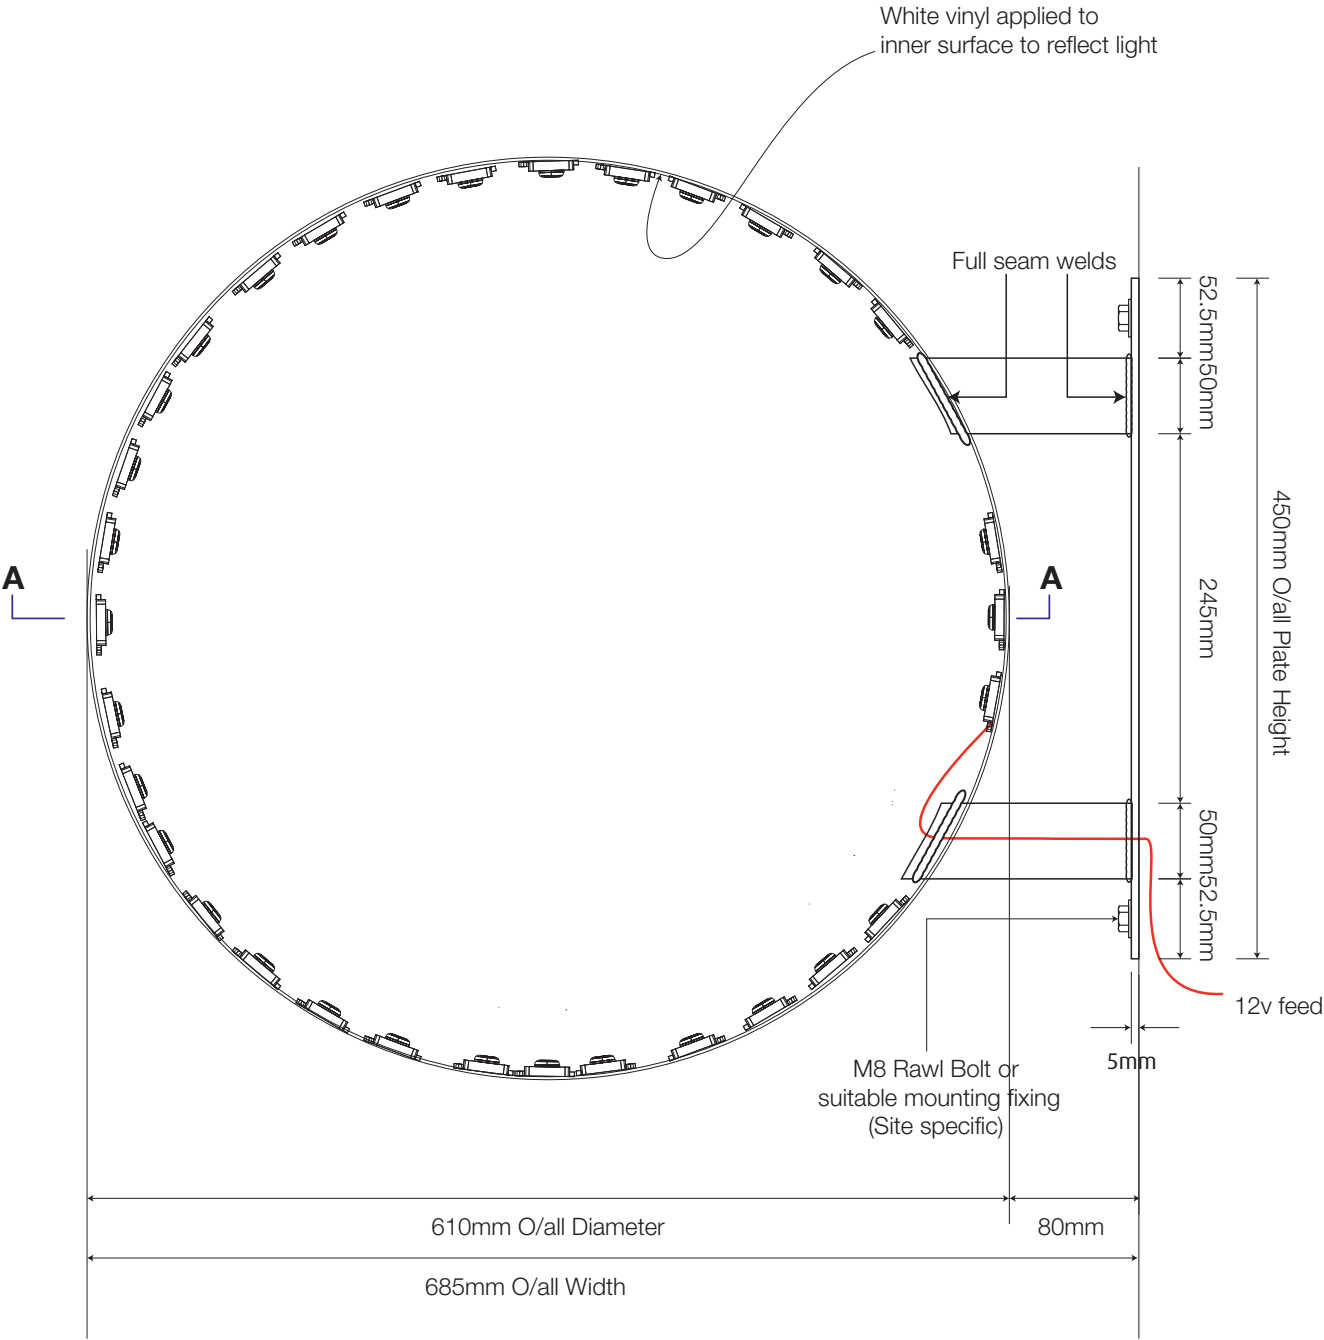

Plan section A-A

610mm Internal Roundal - 1:10
610mm Diameter roundal internally illuminated with LED's housed within.

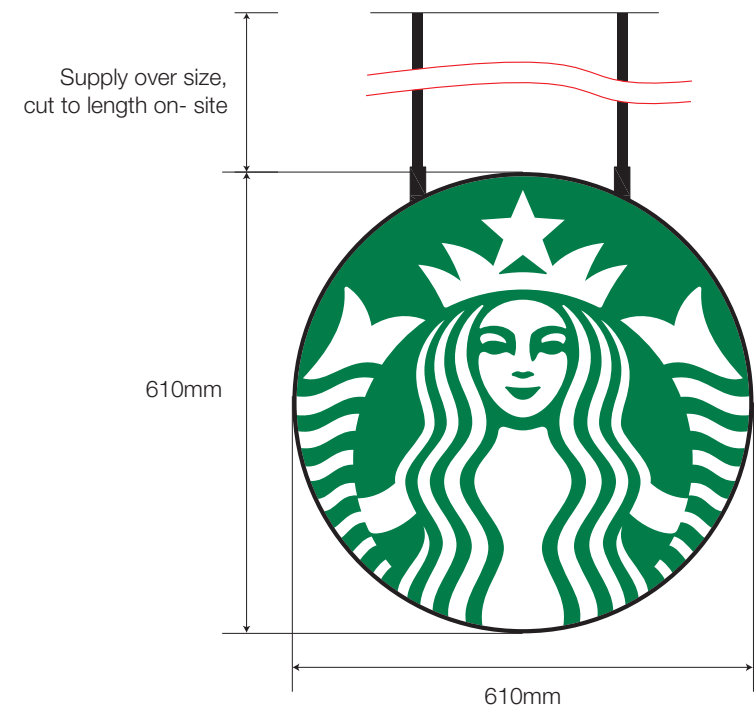


3mm opal 050 acrylic panel with translucent green vinyl applied. 3M 2330-76

Black plastic "F" trim to perimeter of acrylic panel

Pan head screws with heads painted black. Drilled on site when panel is alined

Scale 1:1

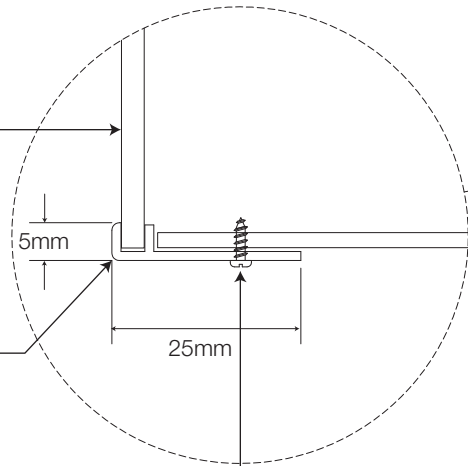

2mm aluminium circular carcass, finished white internally & satin black externally.


LED modules to the perimeter of carcass.

Section through (Face panel removed) - 1:5



600mm x 400mm x 12mm MDF sheet located above ceiling by contractor.

12mm

19mm x 1.2mm CHS, finished satin black, length is site specific.

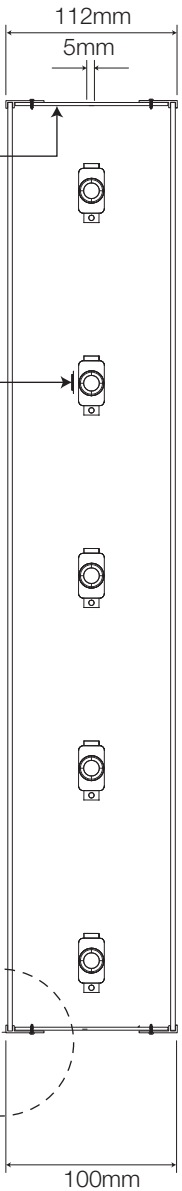

Section A-A - 1:5

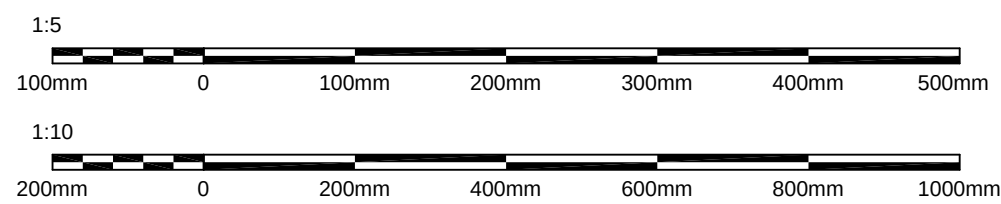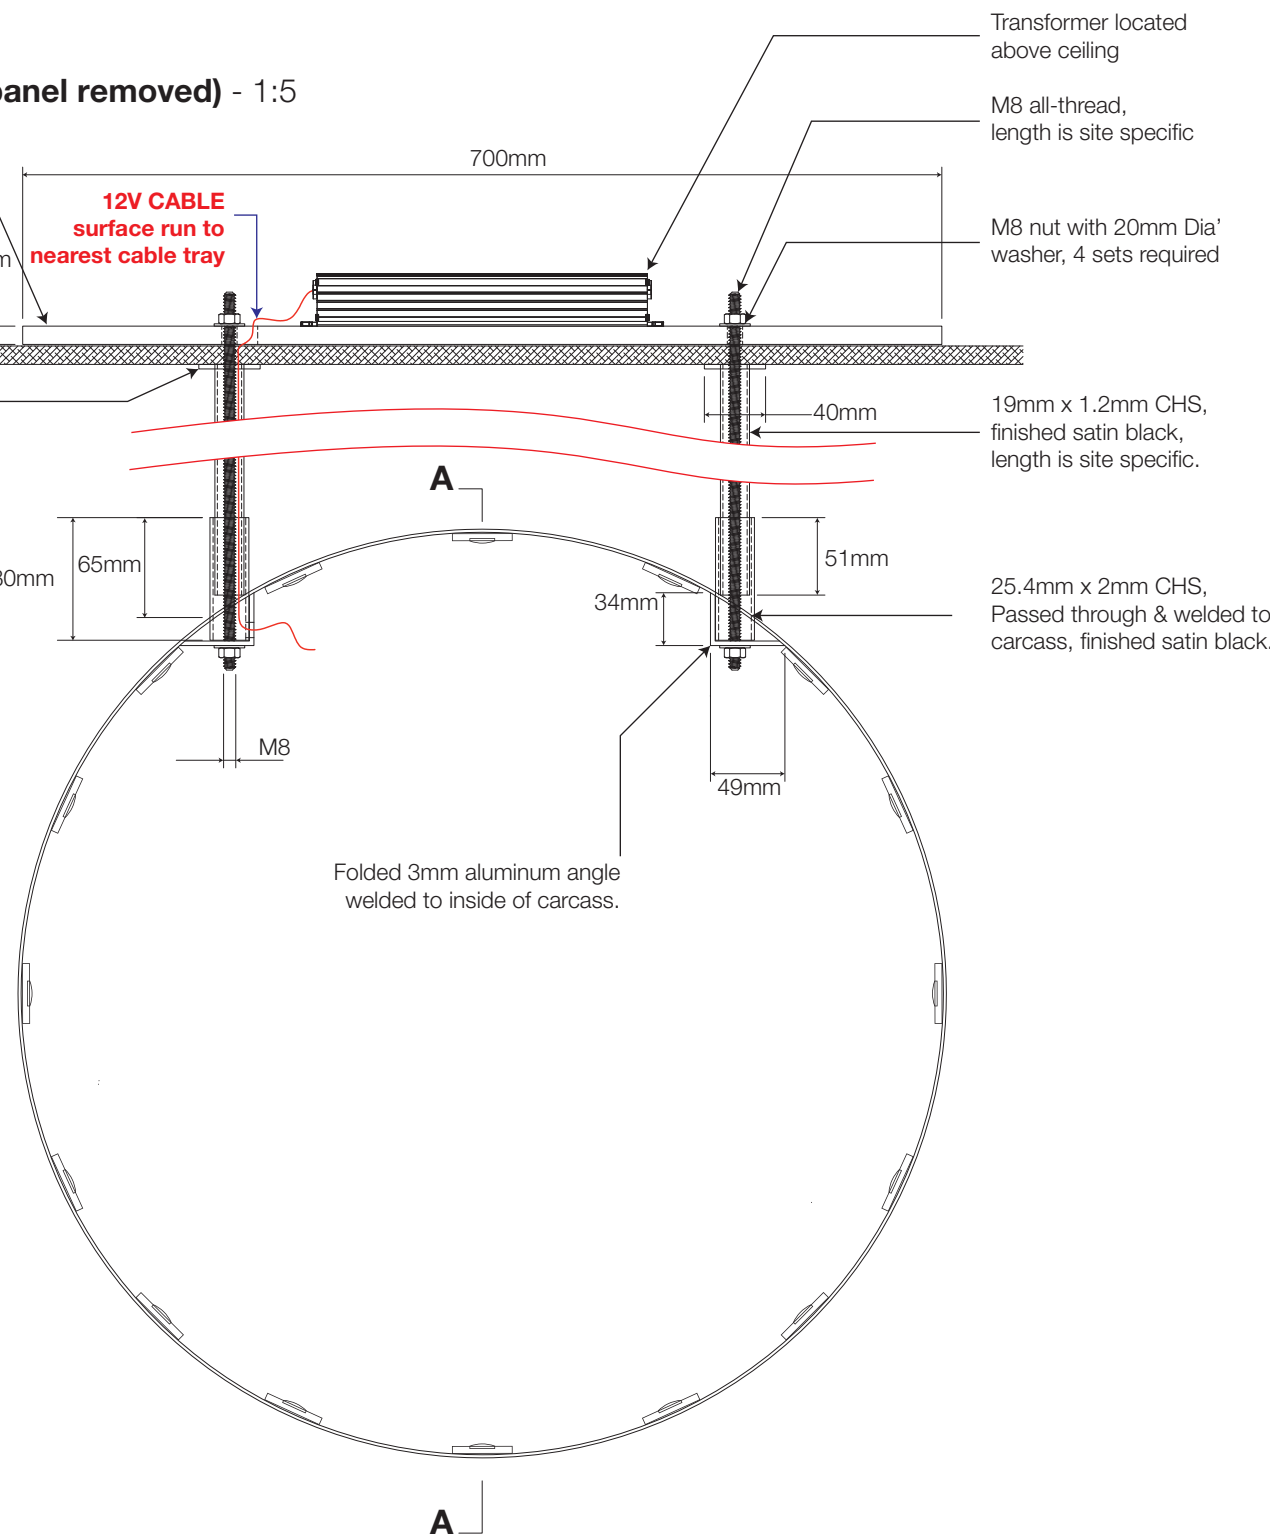

Client: Starbucks		Drawing no: 23-541	
Address: King Street Gravesend		Job location: U:\Jobs\Starbucks\Gravesend, King Street\Drawings\Drawing files	
Drawn by: DB	Rev: 0	Date: 18/09/23	

Revision notes: 0) Initial issue	All site dimensions to be verified prior to manufacture. Do not scale from this drawing Copyright 2023. This document is the property of NIS Signs and must not be used, reproduced or disclosed to any persons without the written consent of NIS Signs.

750mm External Single Sided Roundel - 1:5



Typical Section - 1:5

