


Scale 1:100


BOUNDARY LINE

EXISTING PROPERTY LINE

NEIGHBOURING PROPERTY LINE

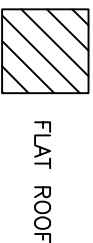

FLAT ROOF

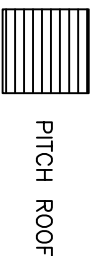


PITCH ROOF




OBSCURE GLAZING

NECESSARY APPROVAL


LOCAL AUTHORITY APPROVAL MUST BE OBTAINED BEFORE COMMENCEMENT OF WORKS INCLUDING PLANNING IF NECESSARY, BUILDING REGULATIONS & ALL OTHER STATUTORY AGREEMENTS I.E. PARTY WALL & BUILD OVER AGREEMENTS.

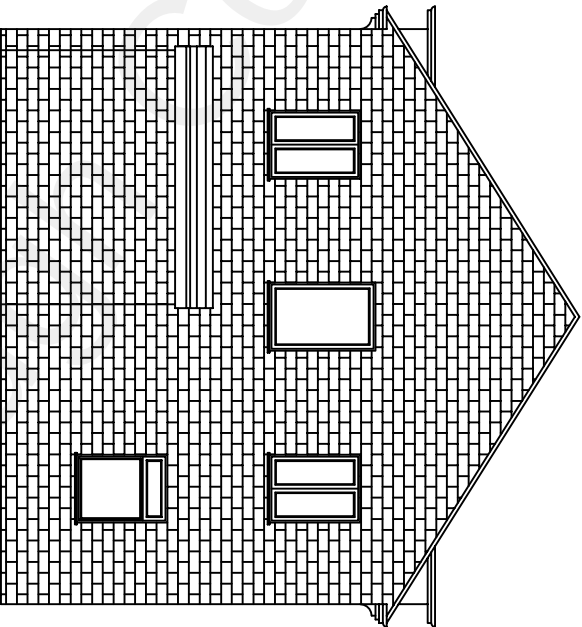


EXISTING SIDE ELEVATION – A

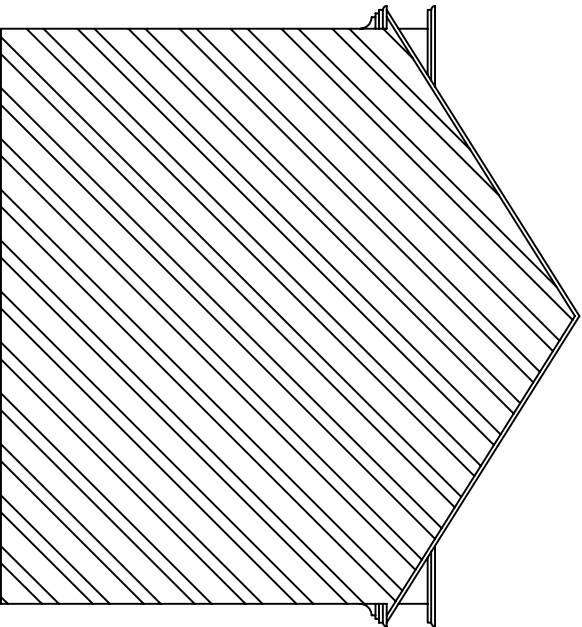

EXISTING SIDE ELEVATION – B

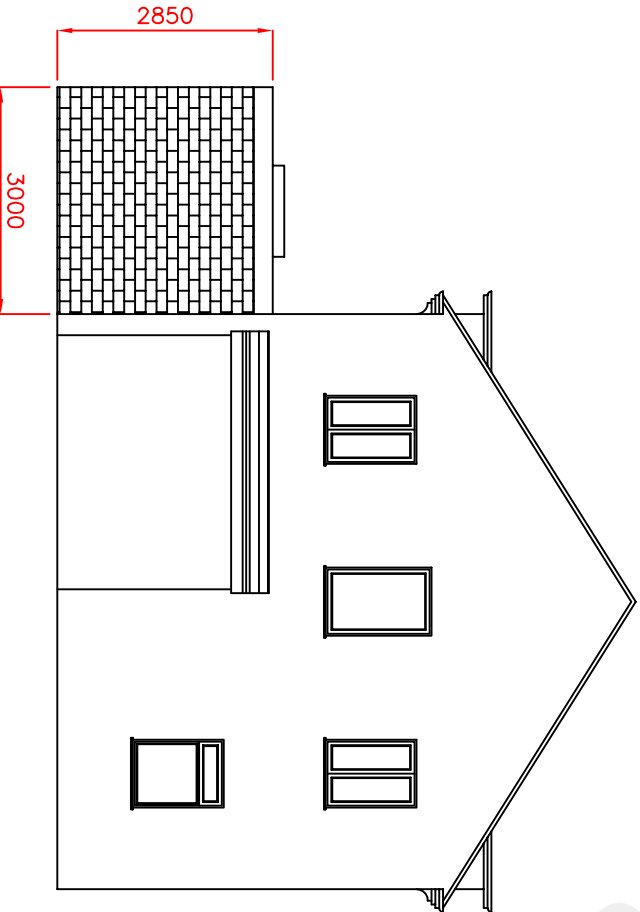

PROPOSED SIDE ELEVATION – A

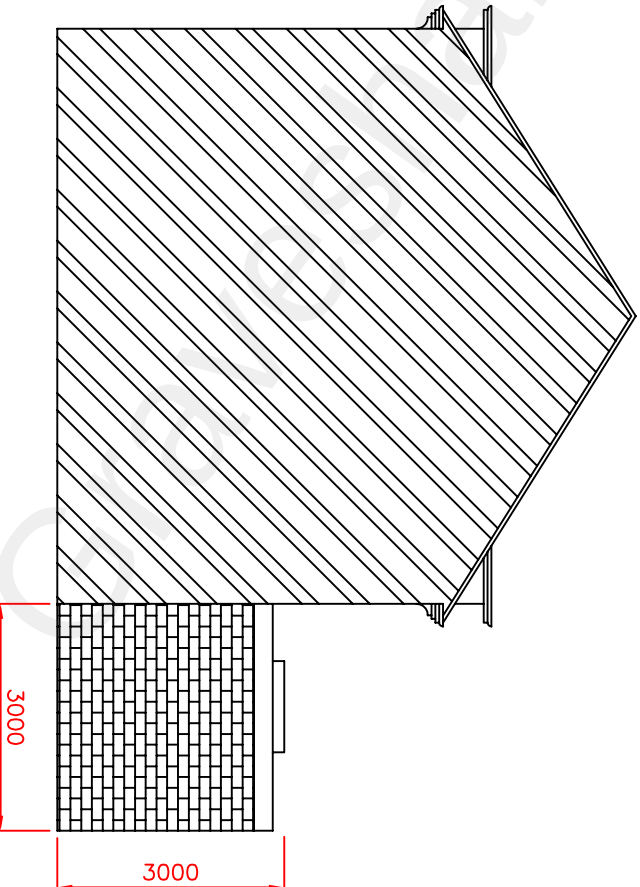

PROPOSED SIDE ELEVATION – B

Site 55 ST ALBANS CLOSE, GRAVESEND, DA12 5SF.	Project PROPOSED GROUND FLOOR EXTENSION. (PERMITTED DEVELOPMENT).	Drg Title EXISTING & PROPOSED ELEVATIONS	Designed HTPBRC		Drawn HTPBRC	
			Scales 1:100		Rev JAN 2022	
			Drg No. DA12SFDP4		Date MAR 2022	