



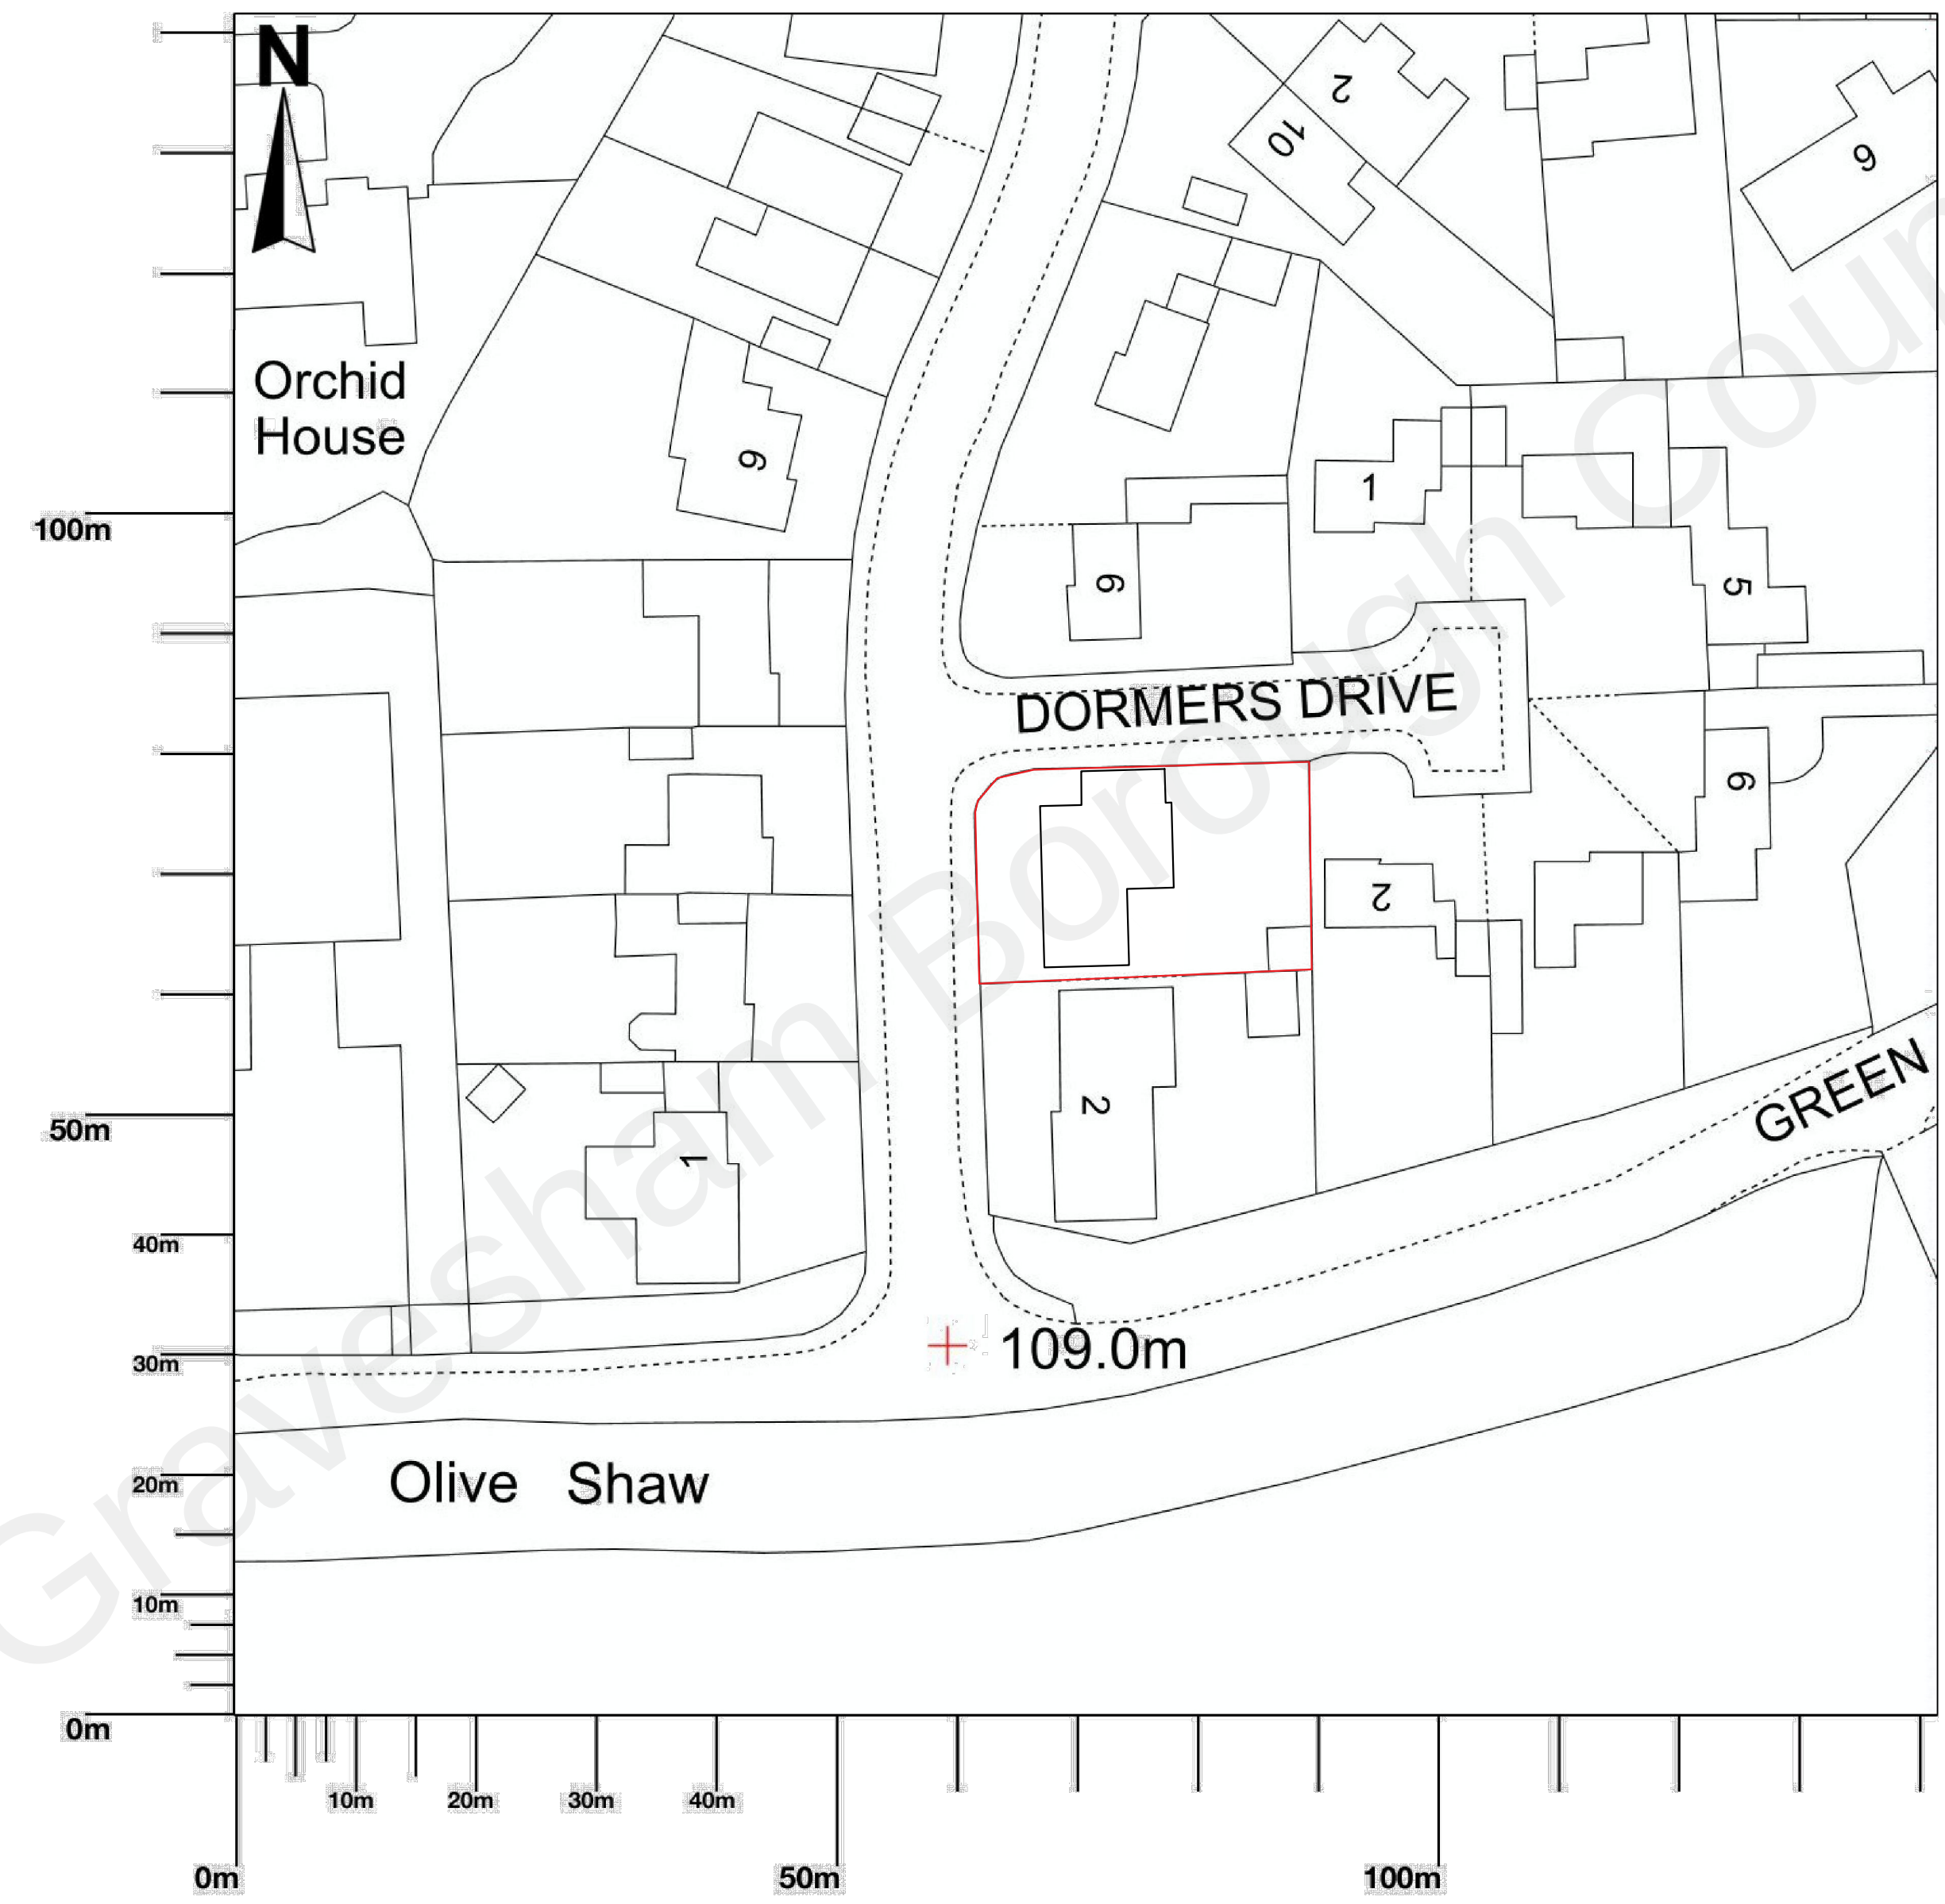

Any dimensions shown should be checked on site and discrepancies reported to the Architect prior to construction. Designs are not coordinated with engineer projects. Do not scale for construction purposes. Block Plans are scaled from the Ordnance Survey Location Maps. Please see the licence number for the Os Maps in the Location Plans

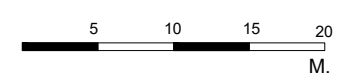

Scale : 1/500
Existing Block Plan



The Clubhouse, 50 Grosvenor Hill,
London W1K 3QTT
0203 581 1233
info@studiocharrette.co.uk
www.studiocharrette.co.uk

Drawing Name Existing Block Plan	
Project Address 4 Tradescant DrMeopham, Gravesend	
Scale 1/500 at A2	Date 07.03.2022
Designer DG	Revision V3
Drawing No. 4Tradescant_ExistingBlockPlan_V3	