
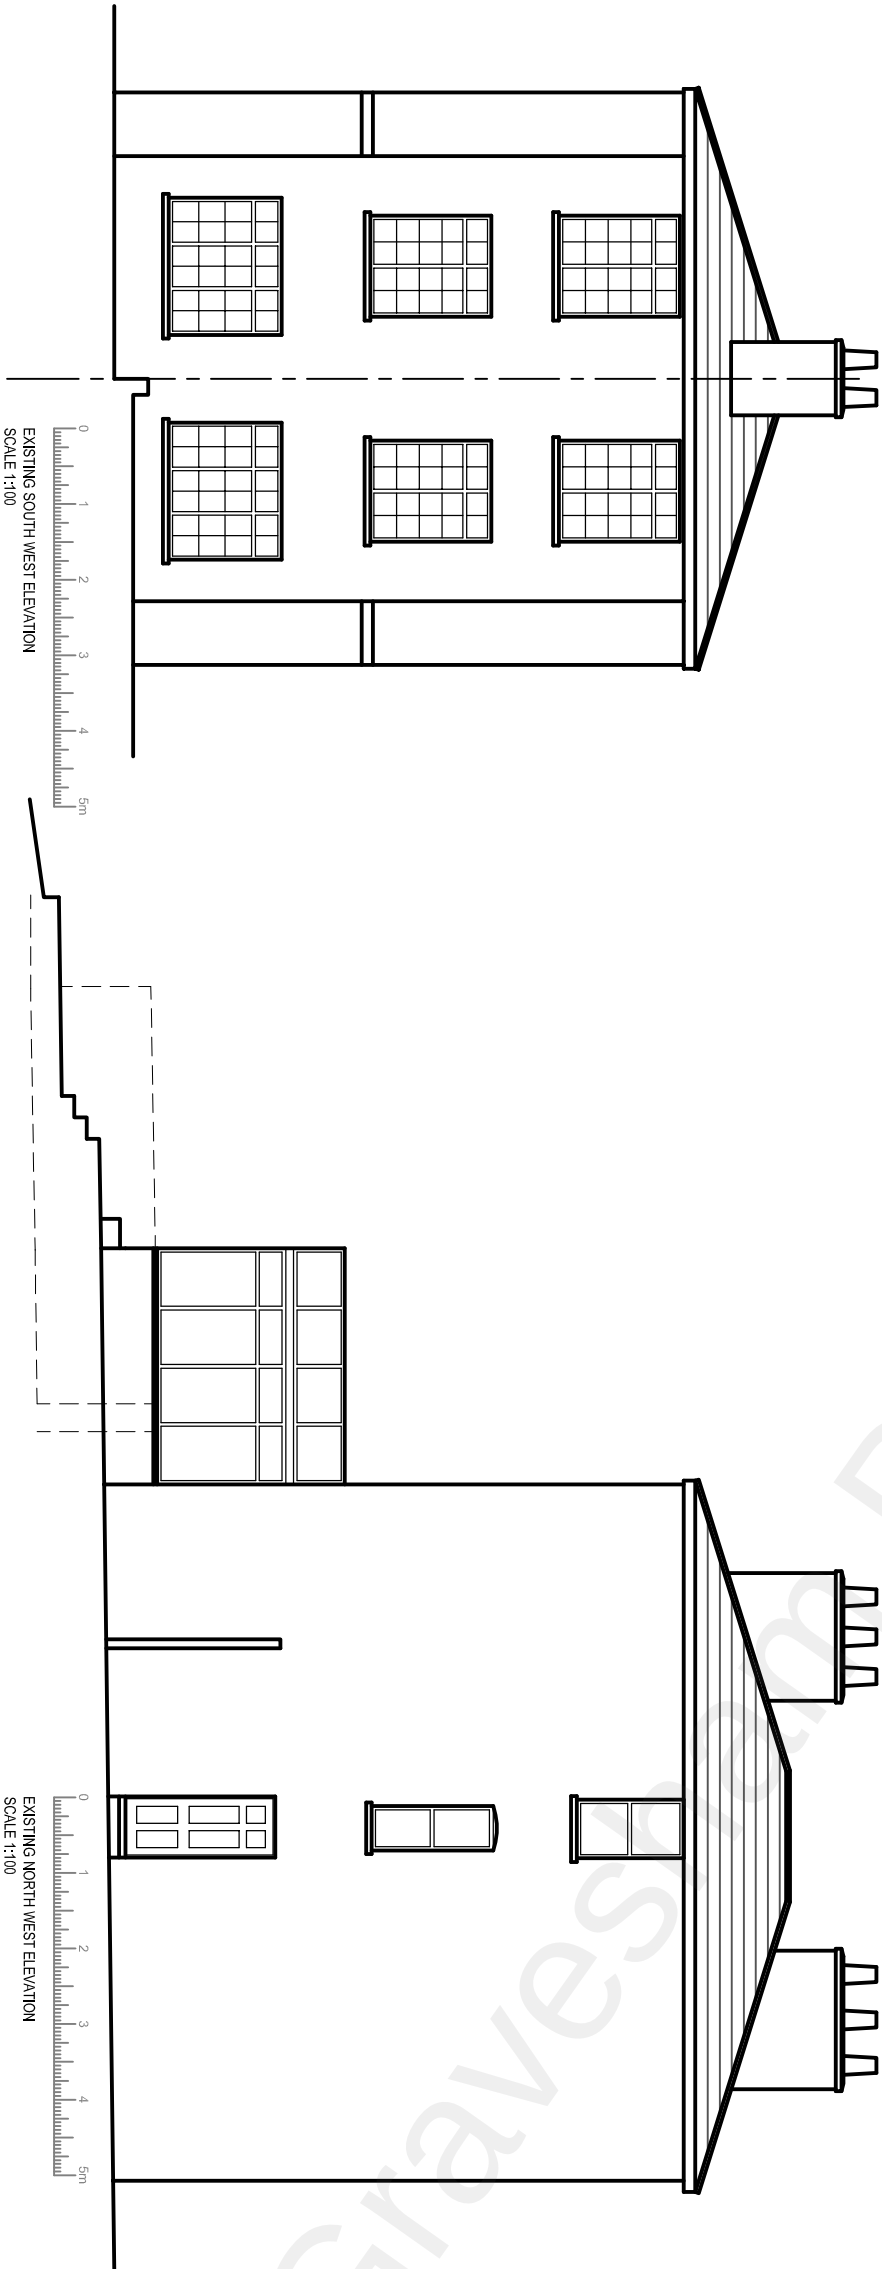


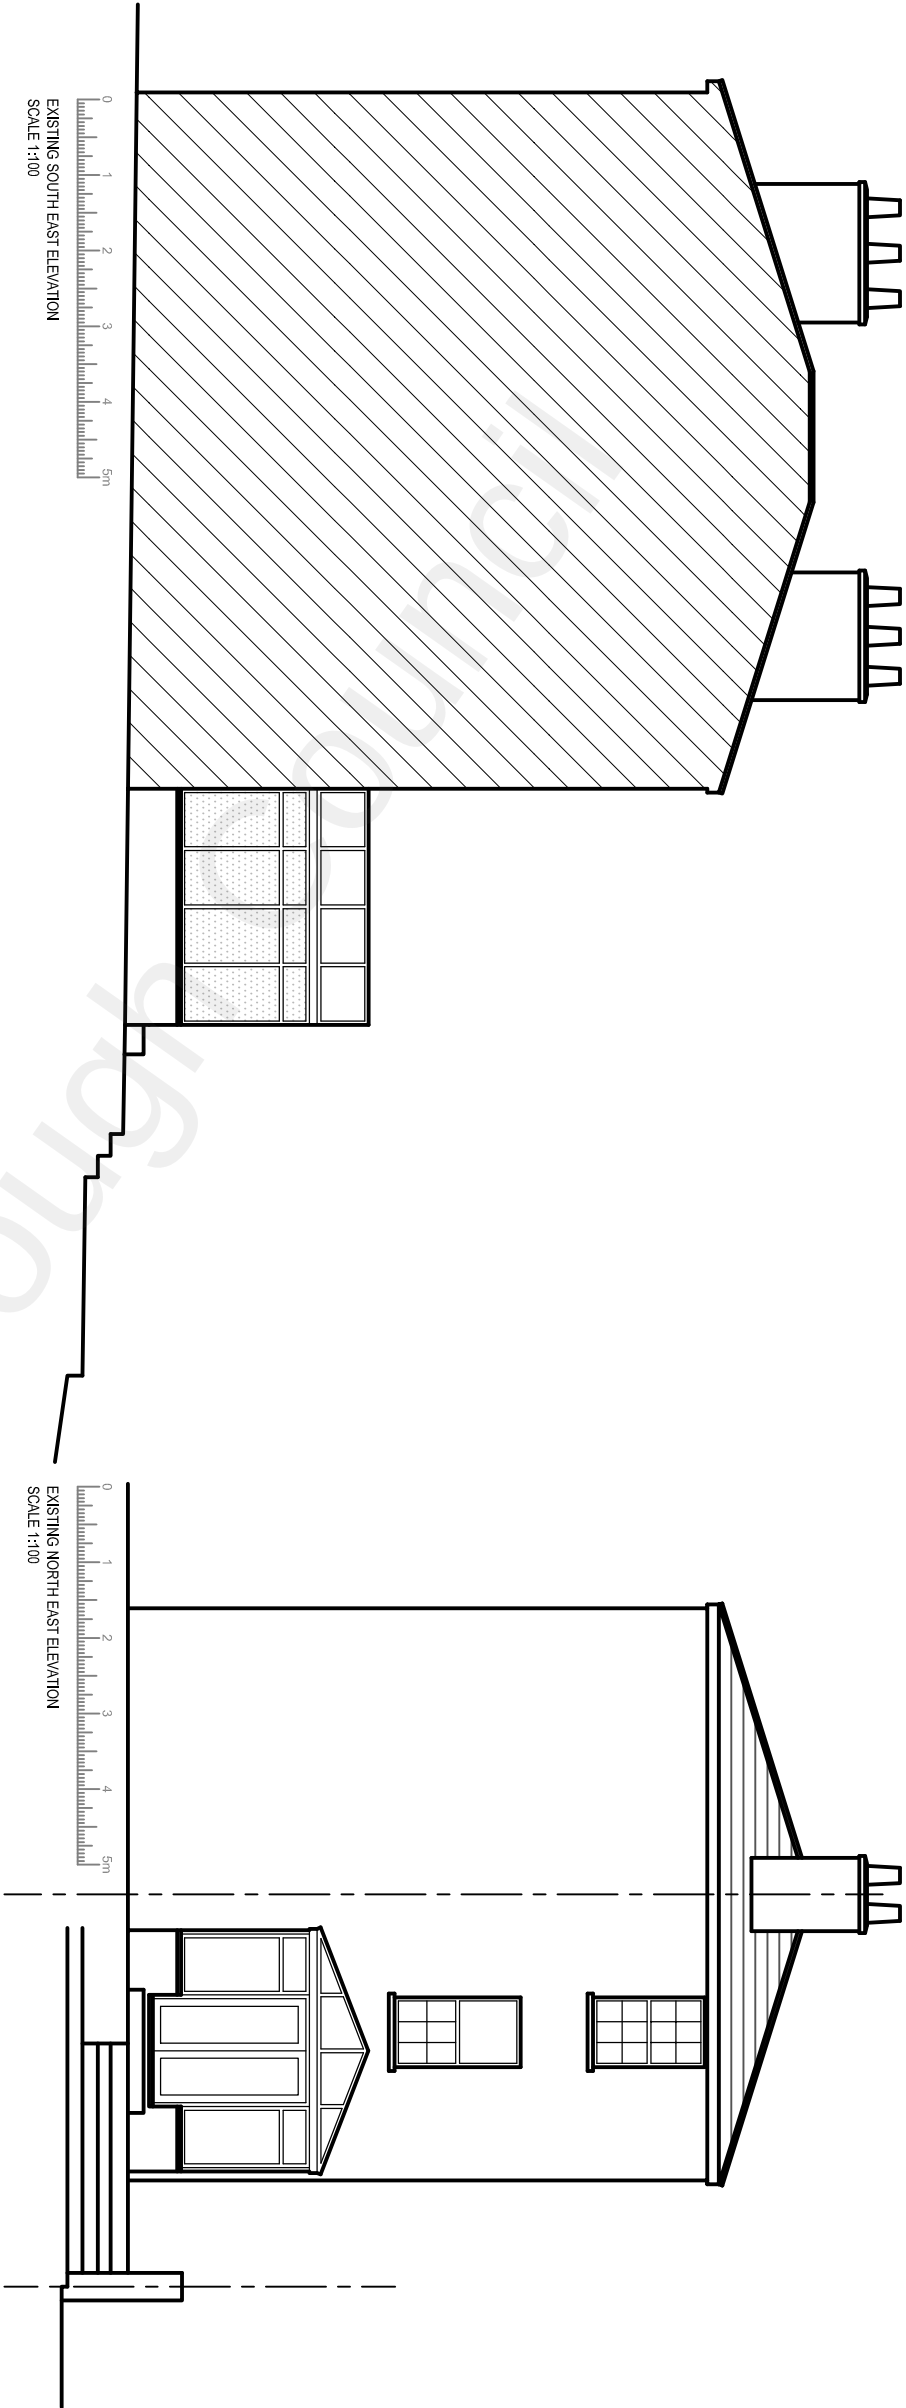

DRAFT PLANS.

Rev		By	Amendments to		
Date					
Notes :					
This drawing is protected under copyright and shall not be reproduced in whole or in part without the prior express permission of Solutions in Building Limited.					
Do not scale dimensions off these drawings.					
All dimensions to be checked on site prior to fabrication.					
Any discrepancies to be reported to SIB Ltd.					
 Solutions in Building Ltd.					
2nd Floor, The Grange Market Square Westernham, Kent TN16 1HB. T: 01732 746 106 E: admin@sibuk.co.uk					
Project :					
23 South Hill Road Gravesend DA12 1LA					
Client :					
Ms Hofer.					
Title :					
Existing Elevations					
Dwg No.	6134 - 02	Format	A3		
Date :	09.12.2020	Drawn by :	A.S.		
Revision :	A	Checked by:	.		