
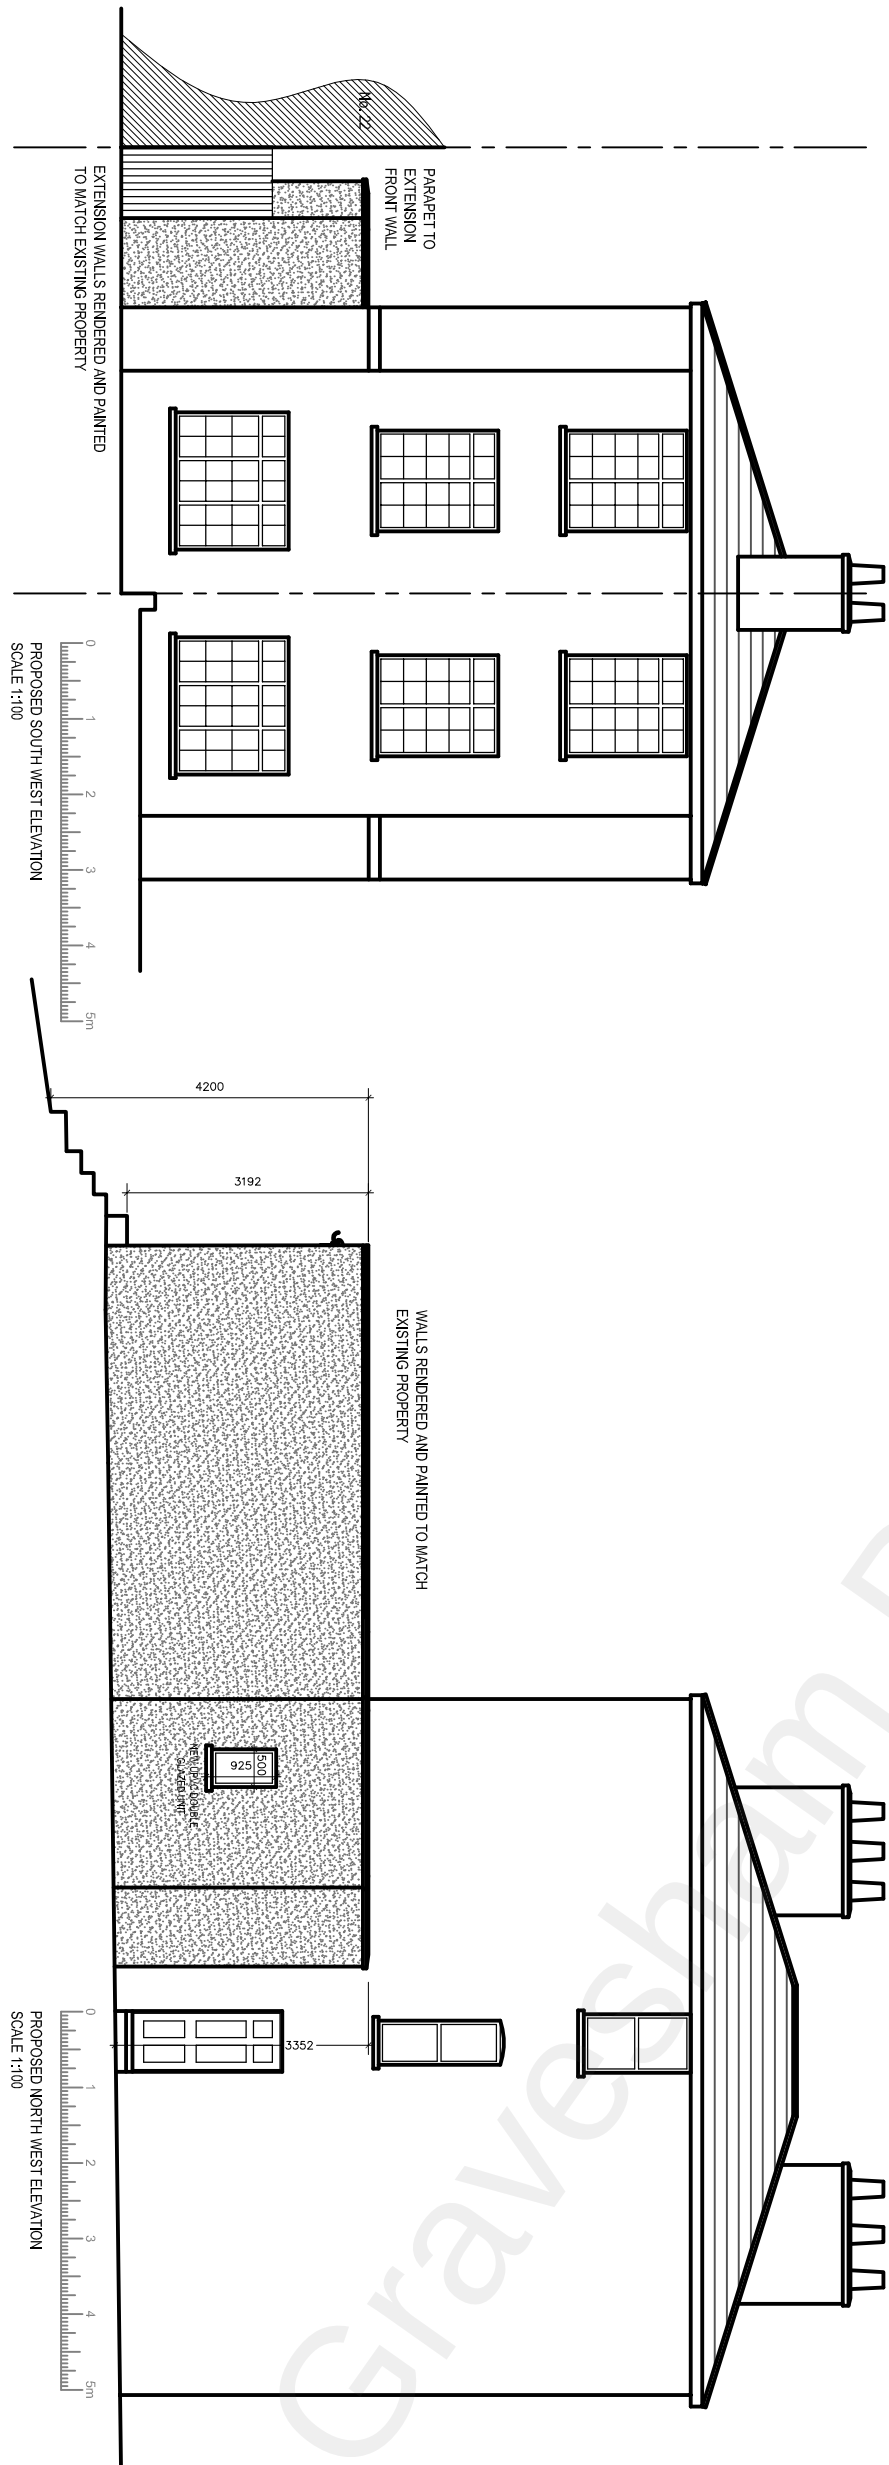


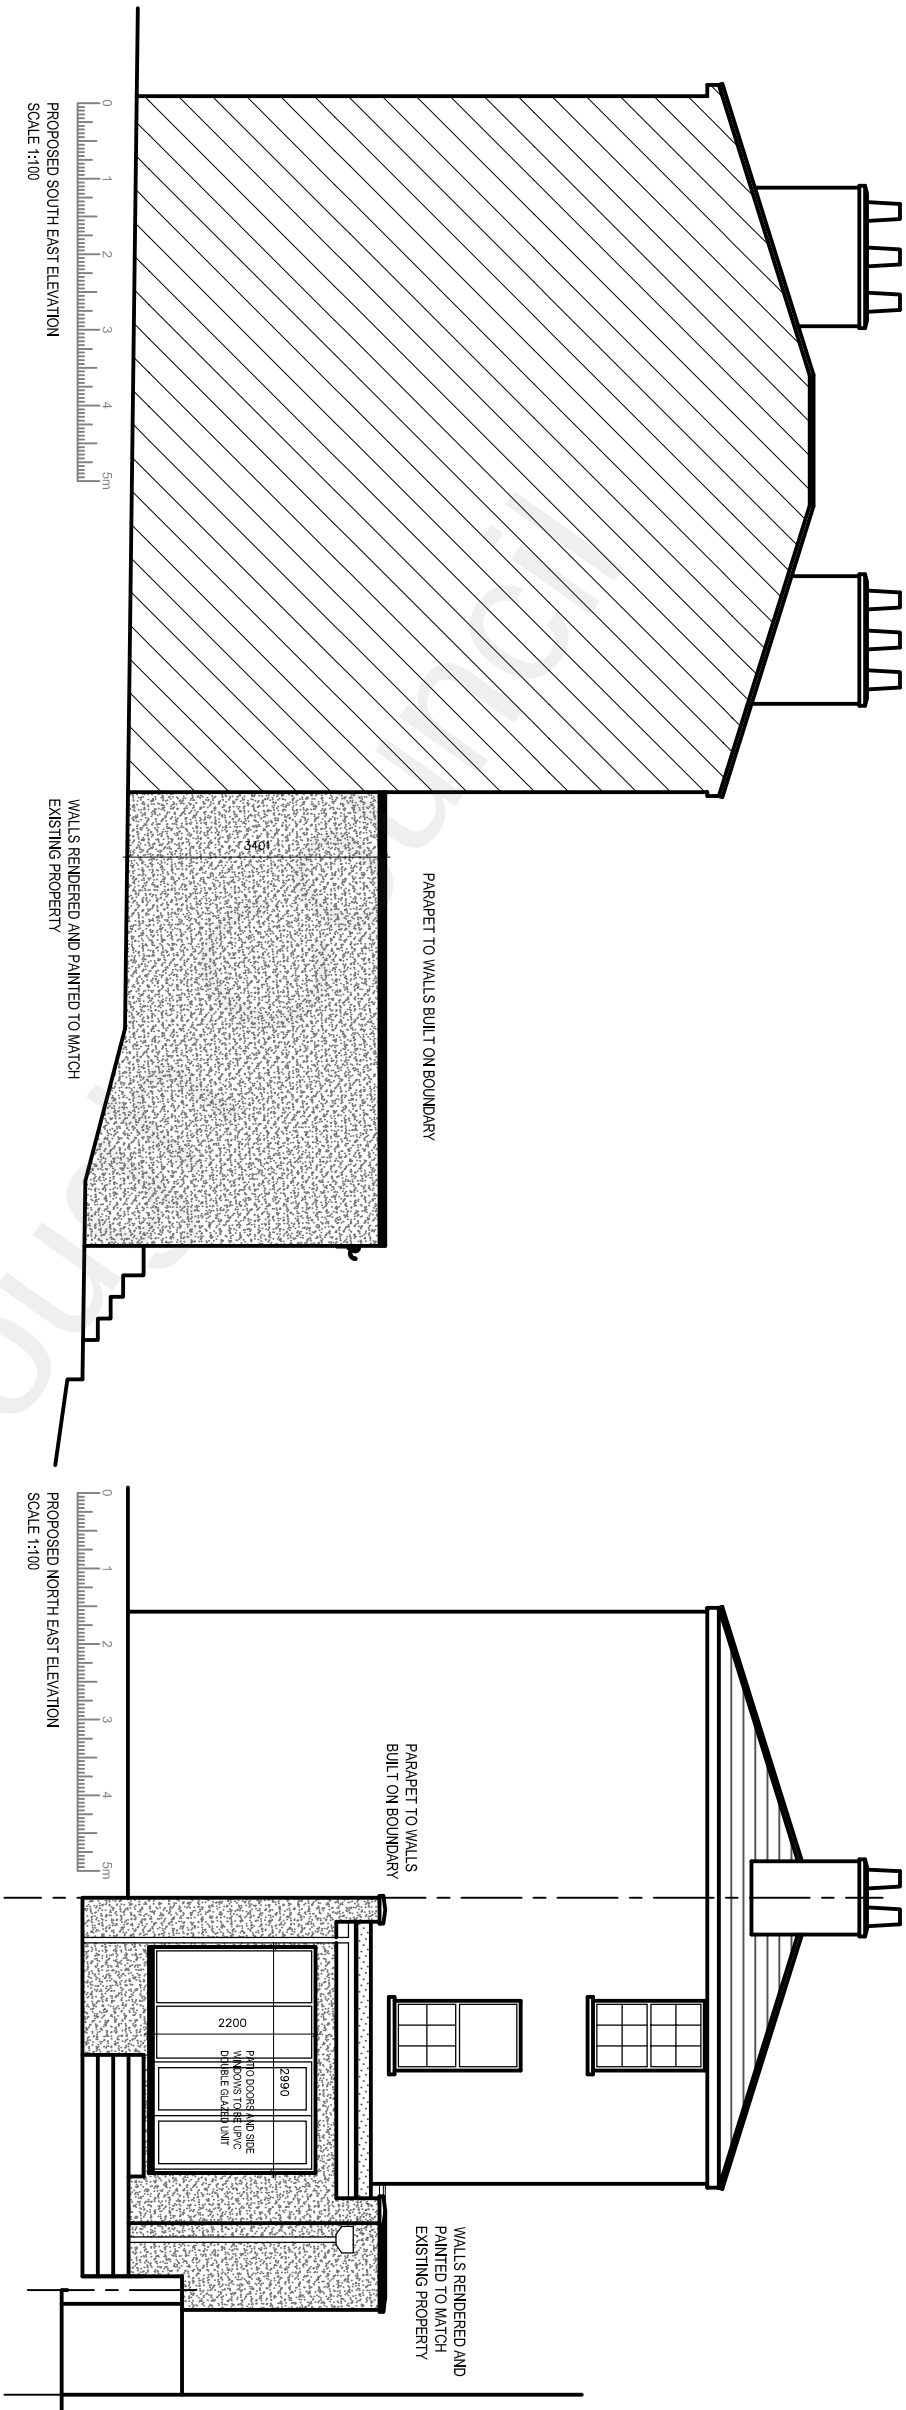

DRAFT PLANS.

	</
--	--	----