
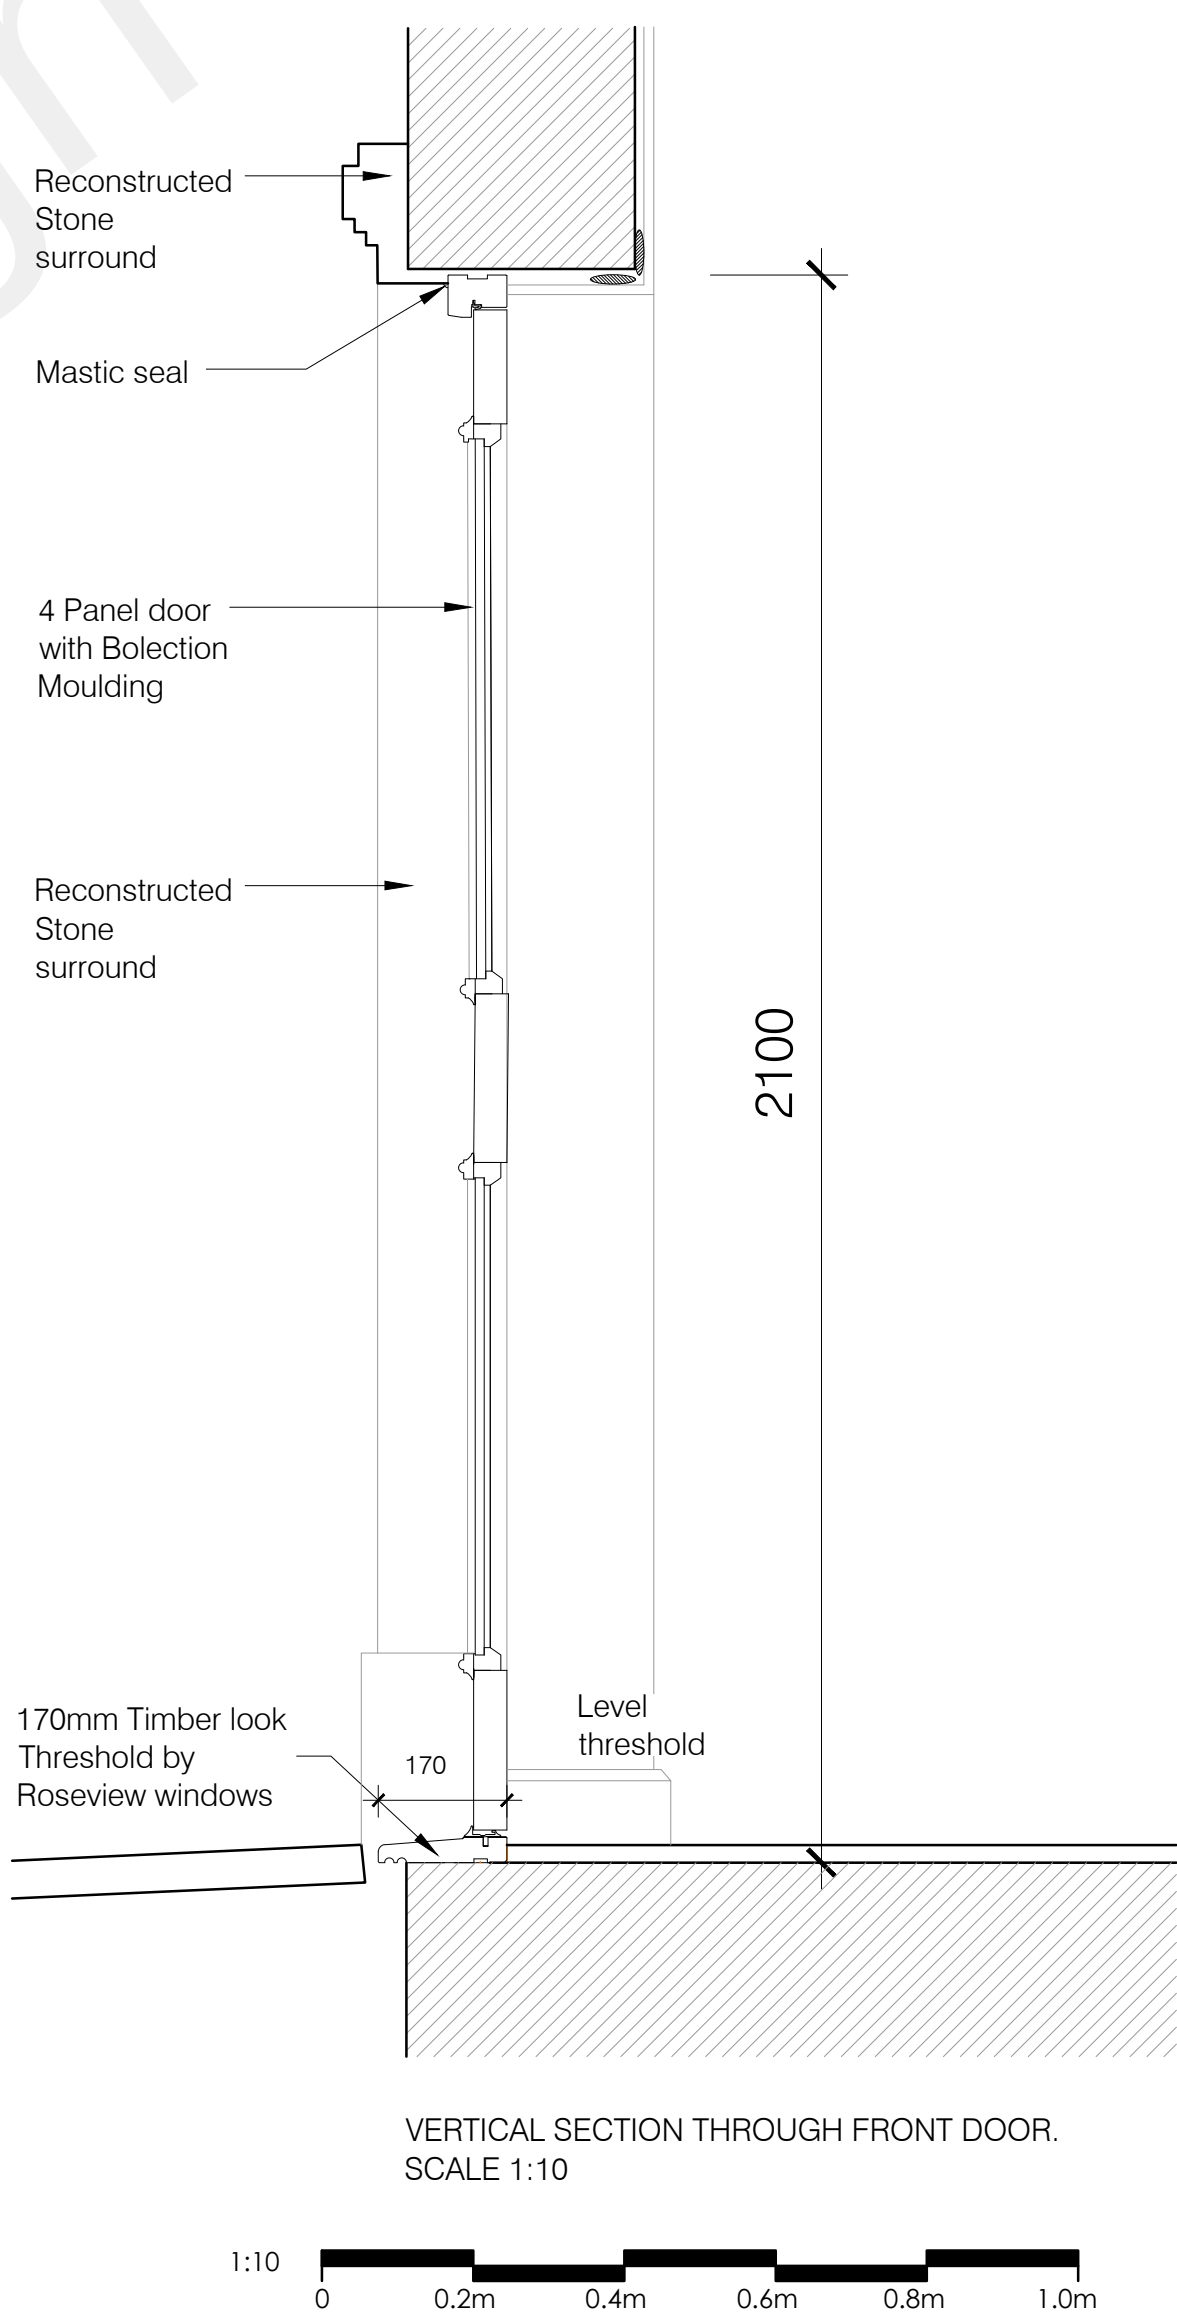
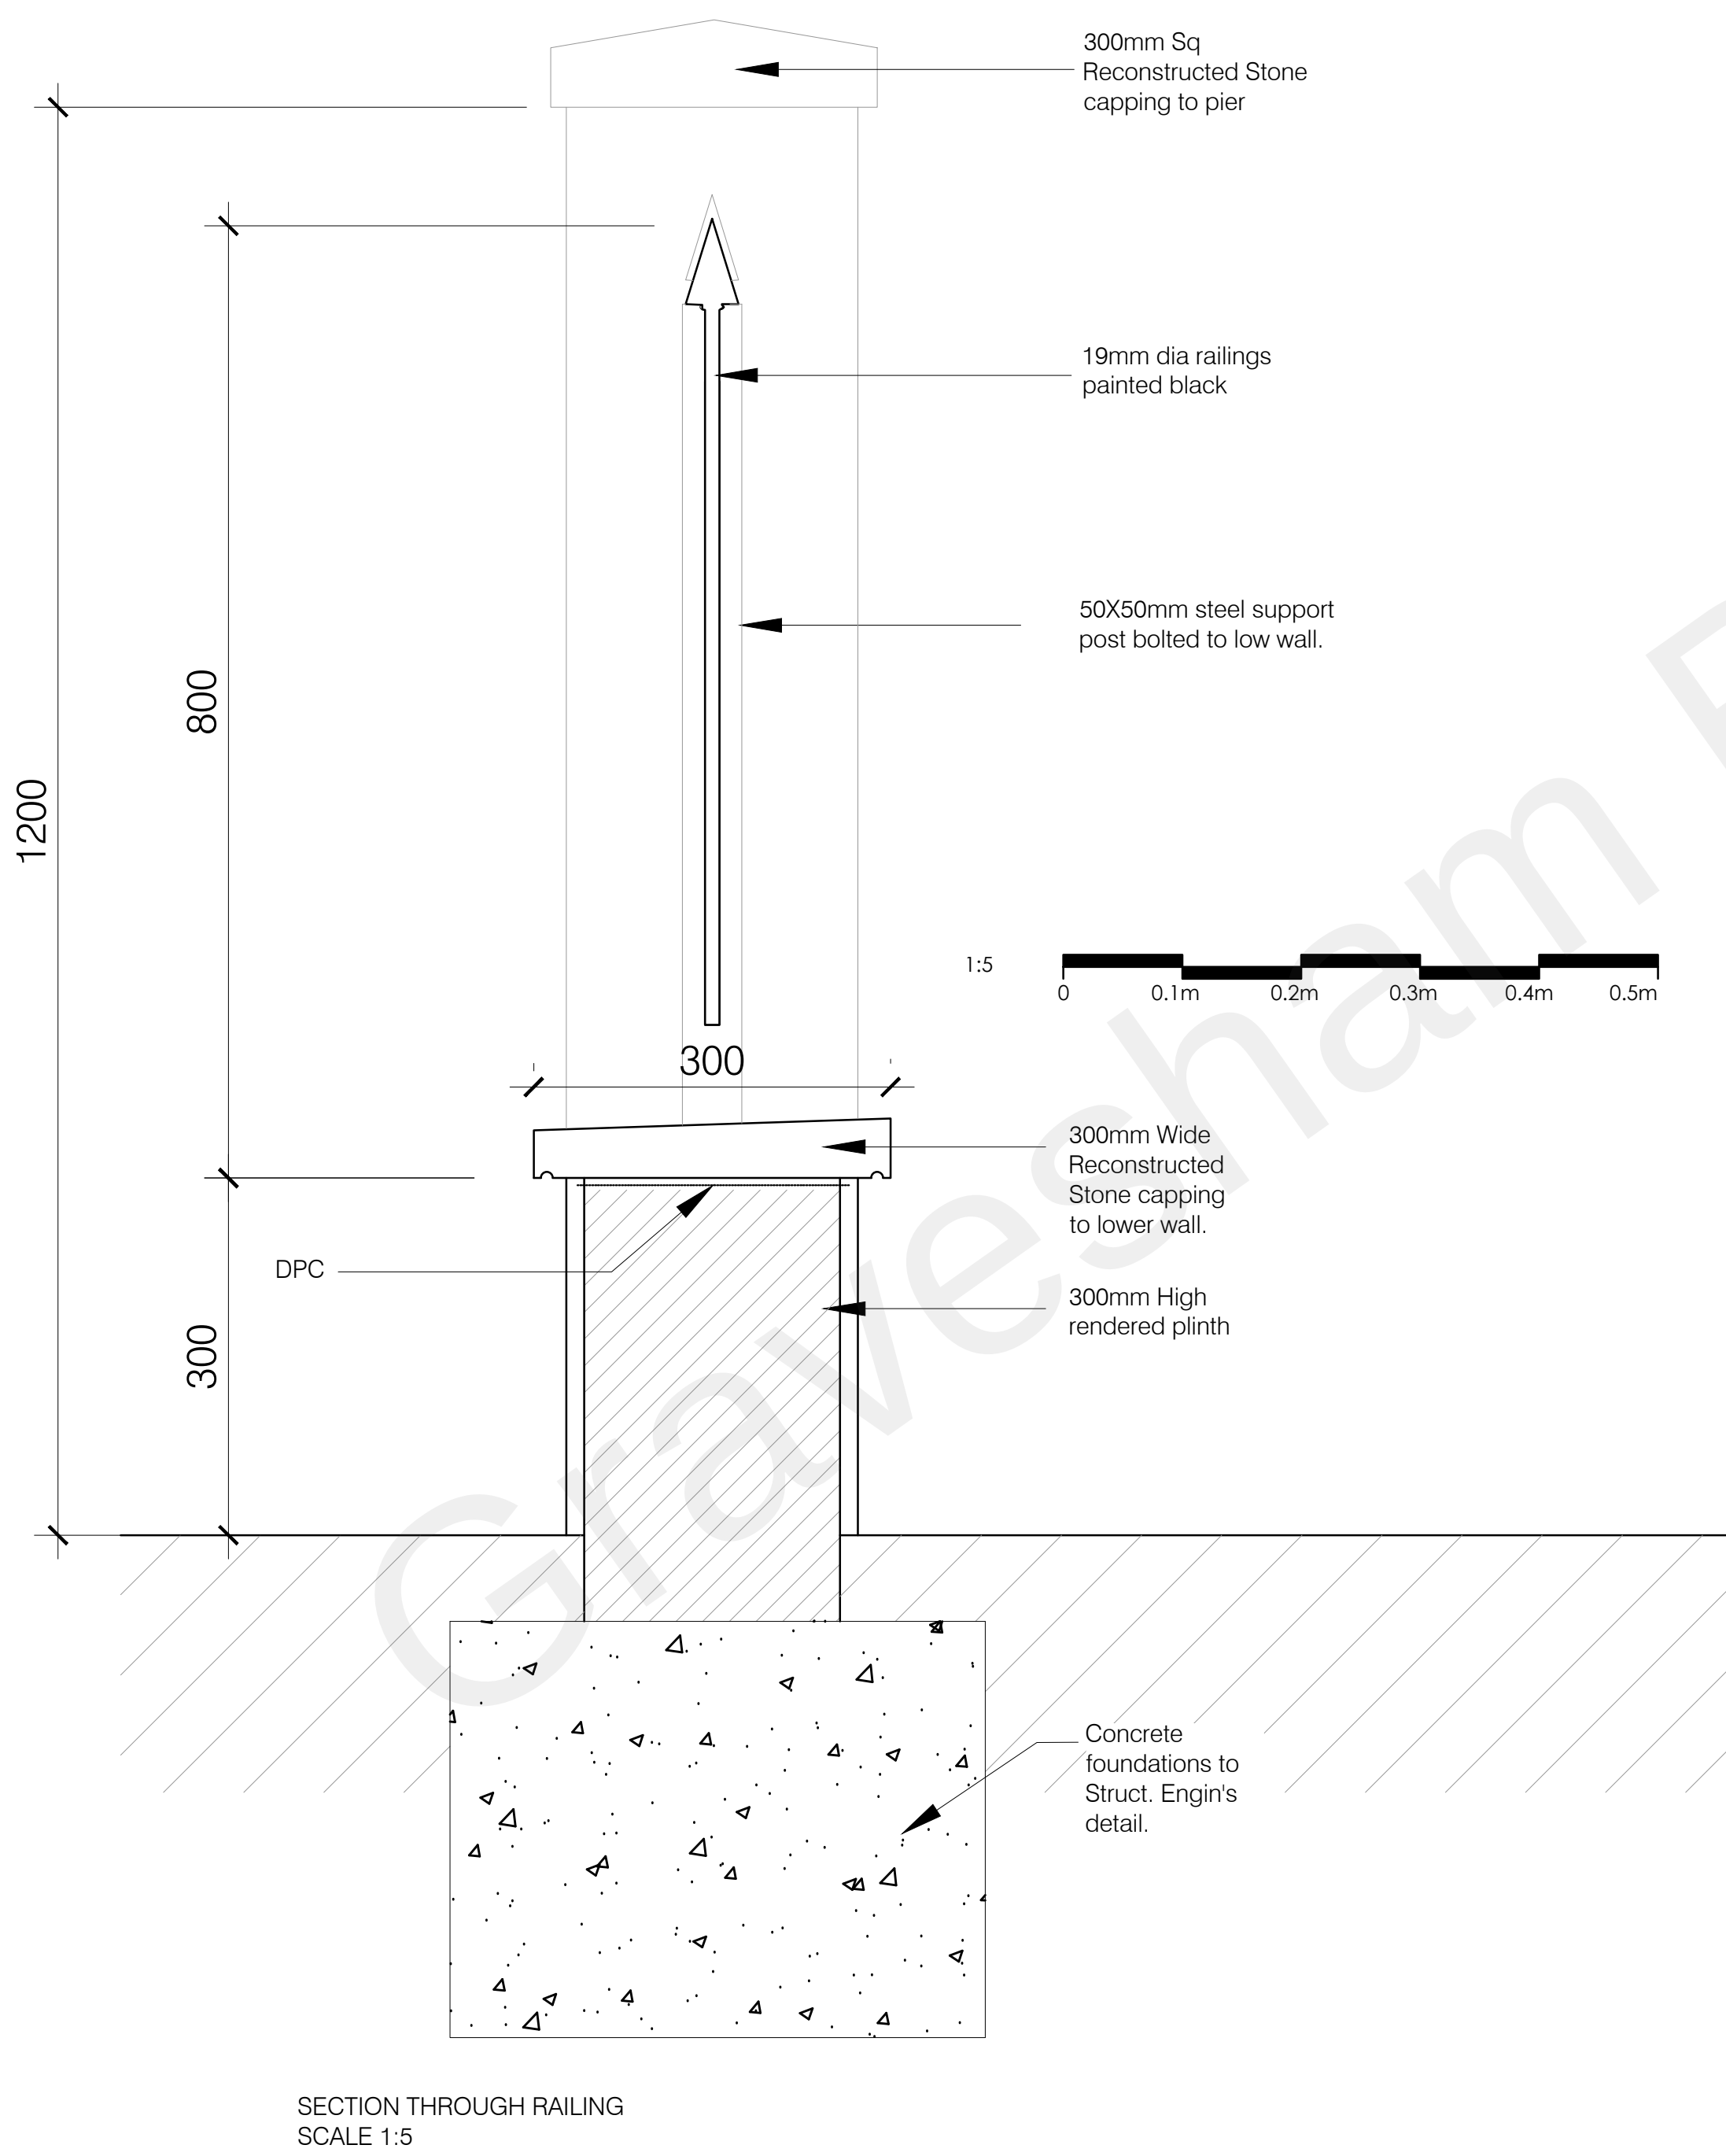
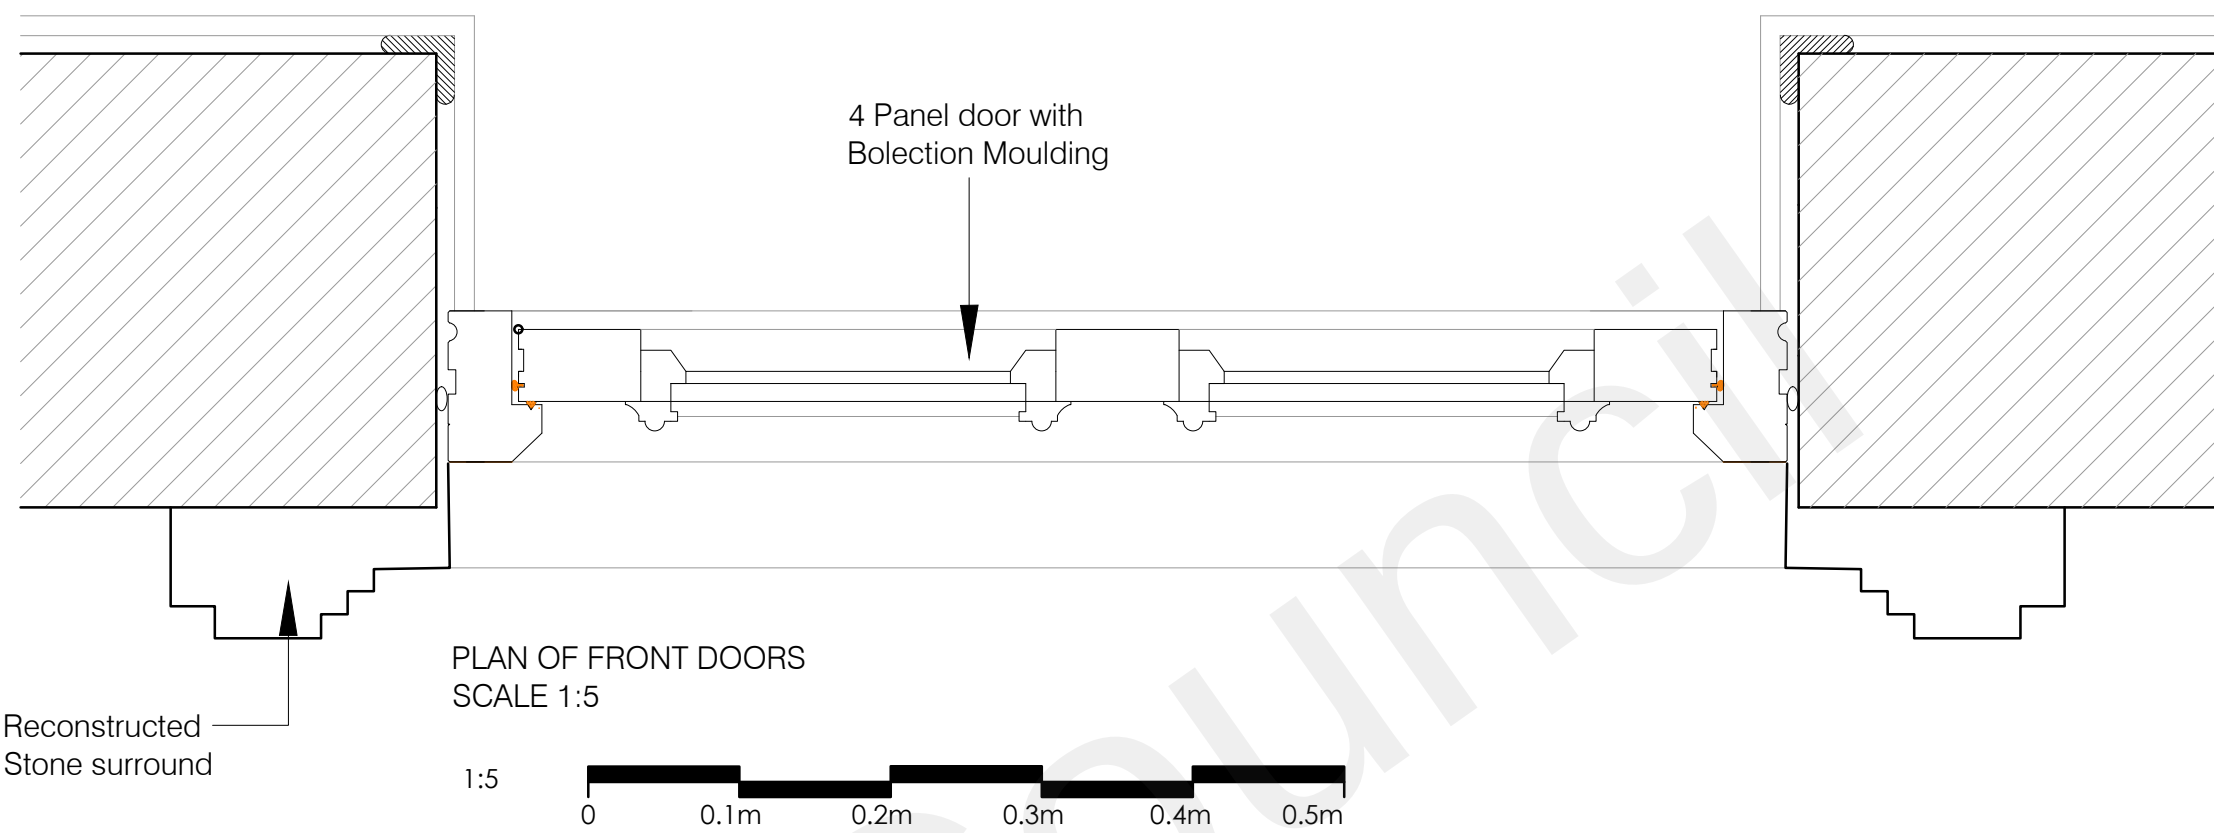


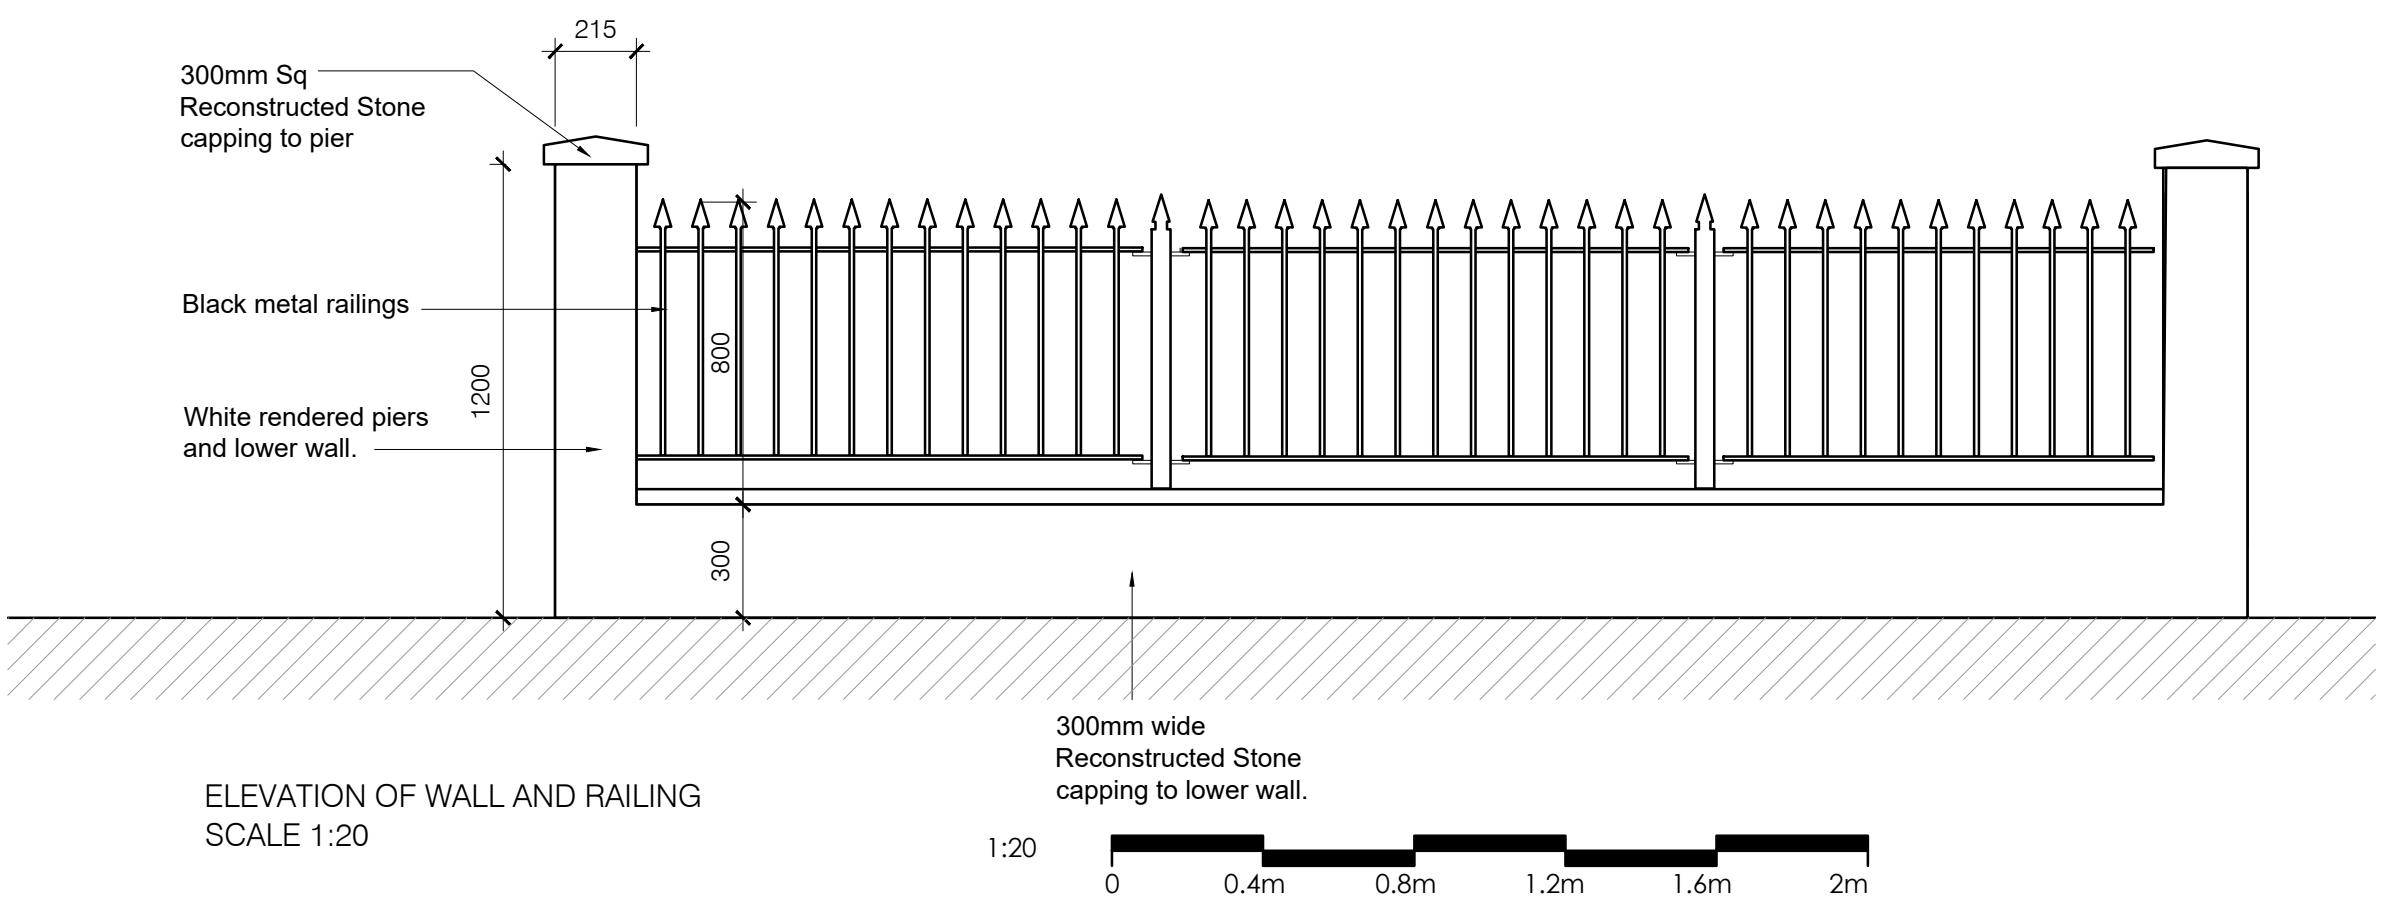

REV	DESCRIPTION	DATE	INT	CHKD
STATUS				

Client
Mr T Panaser

Project
Land Adjacent to 59 Darnley Street,
Gravesend, Kent, DA11 0PJ

Title
Details of front walling and railings
& Detail of front door surround

Scale
1:5 & 20@A1

Date
25.08.20

Drawn
N/A

Checked
N/A

Project No:
2019/069

Drawing No.
208

Revision