

TREES										
Name	Form	Age	Girth (cm)	Height (cm)	Clear stem (cm)	Root cdn.	Habit	Spacing	No.	
Acer campestre 'Elsrijk'	Standard (extra heavy)	3x	16-18	min 450	min 200	RB	-	as shown	4	
Betula pendula	Standard (extra heavy)	3x	16-18	min 450	min 200	RB	-	as shown	4	
Carpinus betulus 'Lucas'	Standard (extra heavy)	3x	16-18	min 450	min 200	RB	-	as shown	4	
Prunus avium	Standard (extra heavy)	3x	16-18	min 450	min 200	RB	-	as shown	5	
Prunus padus	Standard (extra heavy)	3x	16-18	min 450	min 200	RB	-	as shown	6	
Quercus robur 'Fastigiata Koster'	Standard (extra heavy)	3x	16-18	min 450	min 200	RB	-	as shown	6	
Sorbus aucuparia	Standard (extra heavy)	3x	16-18	min 450	min 200	RB	-	as shown	9	
Sorbus aucuparia 'Sheerwater Seeding'	Standard (extra heavy)	3x	16-18	min 450	min 200	RB	-	as shown	2	
Tilia cordata	Standard (extra heavy)	3x	16-18	min 450	min 200	RB	-	as shown	3	



Hedging											
Name	Age	Height (cm)	Root cdn.	Cont. size	Habit	Breaks	Arrangement	Spacing	No.		
 Ligustrum vulgare	-	40-60	C	3 L	bushy	7	plant in double staggered rows 450 mm apart.	4.5/lin. m	559		
 Taxus baccata	2+2 or 2/2	25-30	B	-	-	-	plant in double staggered rows 350 mm apart.	6/lin. m	1160		
Native Hedging MIX											
Name	Form	Age	Height (cm)	Root cdn.	Cont. size	Habit	Breaks	Arrangement	Group size	% of mix	No.
 Crataegus monogyna	Transplant - seed raise	1+1 or 1/1	40-60	B	-	-	-	plant in double staggered rows 450 mm apart.	5-15	50	191
 Ilex aquifolium	-	-	40-60	C	3L	Bushy	3	plant in double staggered rows 450 mm apart.	1	5	19
 Prunus spinosa	Transplant - seed raise	1+1 or 1/1	40-60	B	-	Branched	2	plant in double staggered rows 450 mm apart.	3 - 5	25	95
 Rosa arvensis	Transplant - seed raise	1+1 or 1/1	60-80	B	-	Branched	2	plant in double staggered rows 450 mm apart.	1 - 3	5	19
 Viburnum opulus	Transplant - seed raise	1+1 or 1/1	40-60	B	-	Branched	2	plant in double staggered rows 450 mm apart.	1 - 3	15	57

- NOTES:
- This drawing is to be read in conjunction with all relevant contract documentation from the design team, with any conflicting information to be brought to the attention of Davis Landscape Ltd in writing before commencing on site.
 - The contractor is to check and verify all levels and dimensions before construction. Any discrepancies are to be brought to the attention of Davis Landscape Ltd in writing before commencing on site.
 - All dimensions in mm, unless otherwise stated.
 - Do not scale from this drawing.
 - All sub base and concrete specification, fixings, brackets & the like to Engineers' details & specification.
 - We are not liable for the detailed design of above ground drainage, ground drainage, sub-bases, foundations, retaining structures, fall from height barriers and building waterproofing details.
 - All proprietary products shall be installed in accordance with manufacturers written instructions.
 - Submit Shop drawings for Davis Landscape Ltd approval before constructing any bespoke landscape item.

Key:

- Existing trees retained.
- Proposed trees. Refer planting schedule for tree species.
- Native hedging single species 1
- Native hedging single species 2
- Native Hedging Mix
- Existing Lawn areas retained. To be made good and re-seeded where necessary.
- Grass Seeded Areas A22 'Low Maintenance' Sowing rate 50g/m²
- Hardwearing Grass Seed Mix A24 'Wear & Tear'; Sowing rate 50g/m².

All the planting and trees should be sourced from reputable UK suppliers.

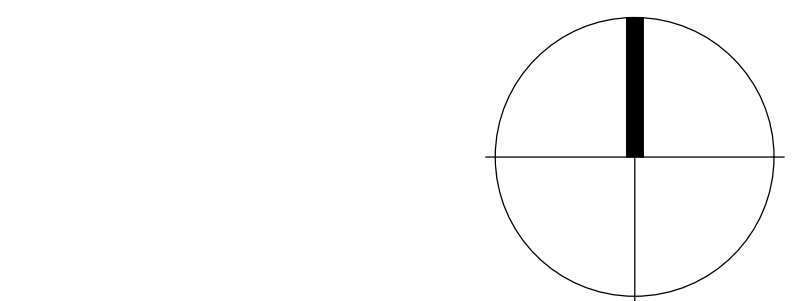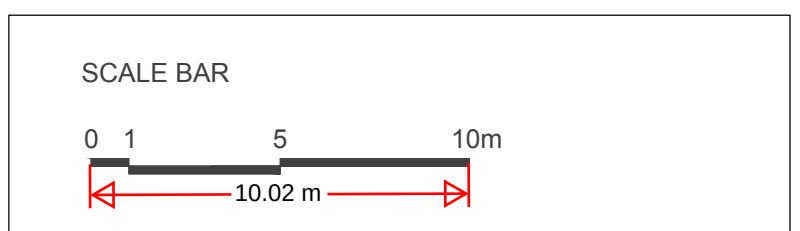

Rev	Description	Date	By
A	Scale bar added	23.04.24	BA

Davis Landscape Architecture
15 Iliffe Yard, London, SE17 3QA
020 7277 1035
mail@davisla.com | www.davisla.com

Client
Oakwood Building Contractors

Job Title
St.Columbas Close, Gravesend

Drawing Title
Proposed Planting Plan - Trees, Hedging and areas of grass

Scale : 1:200@A0 Drawn : BA
Date : 18/04/2024 Checked : JD
Drawing No. : L1007L01 Rev. : A