




EXISTING BLOCK PLAN
23 High View,
Higham, Rochester
ME3 7HR

SCALE 1:500

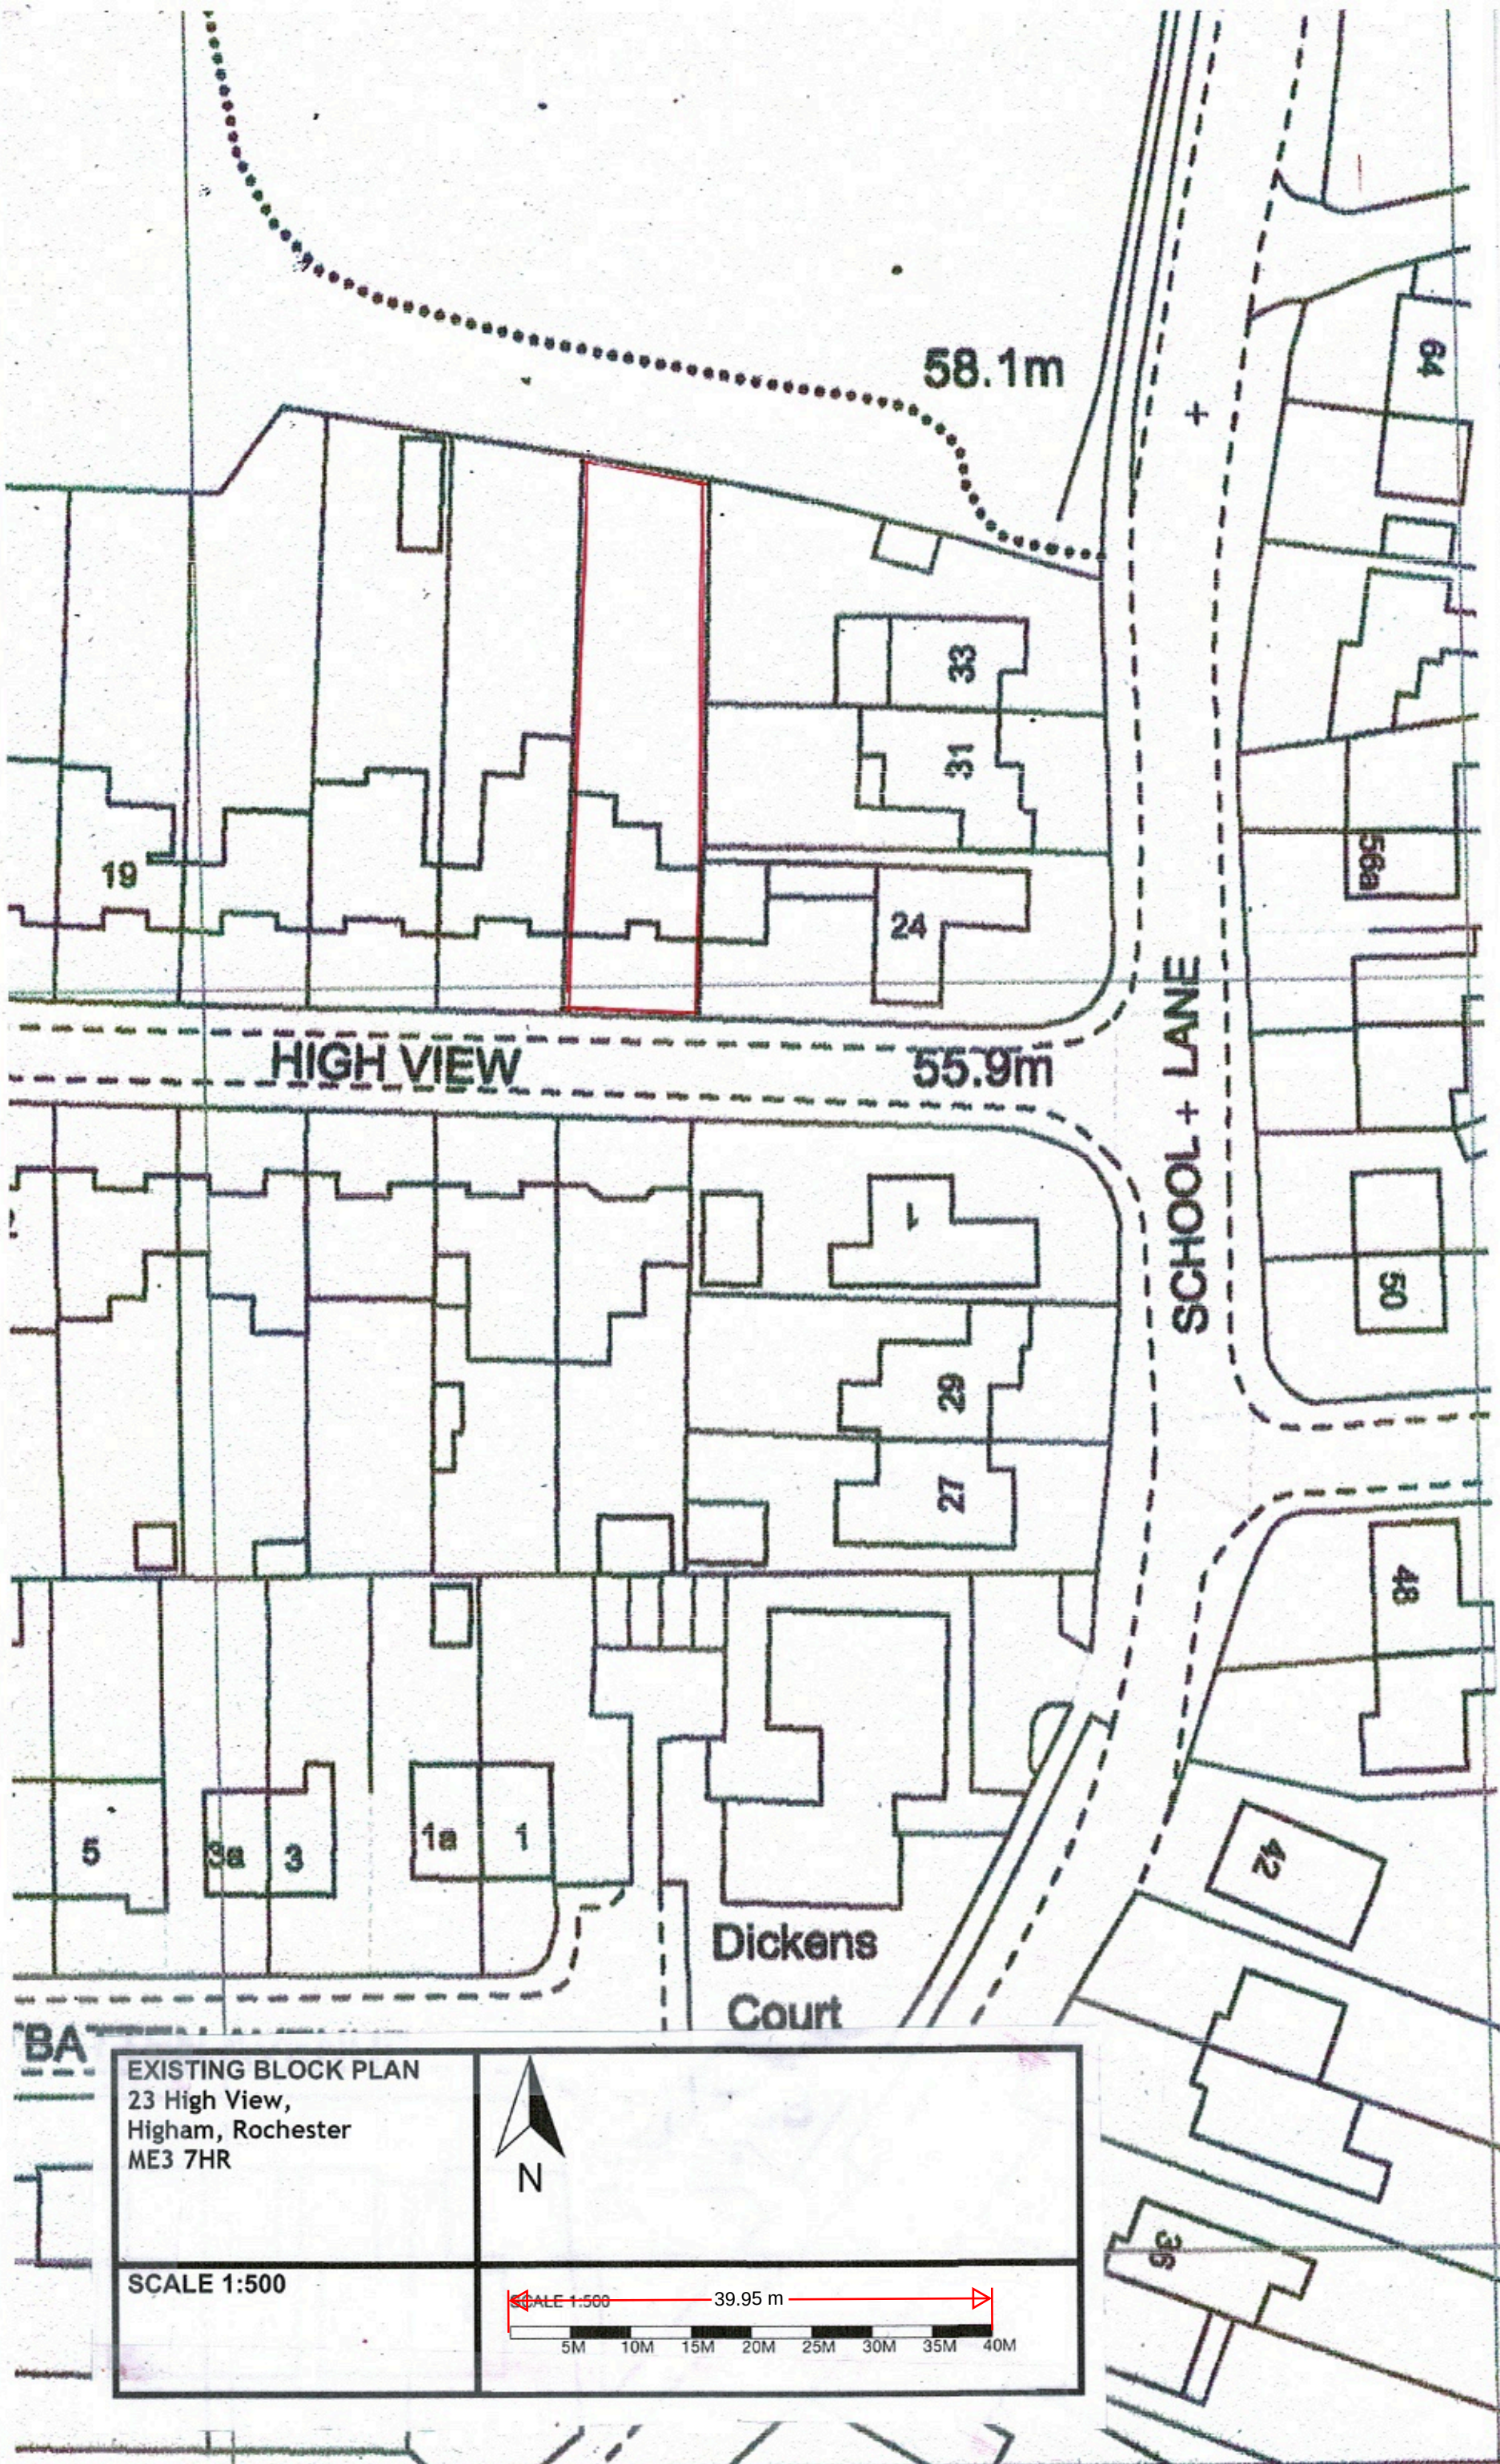