




PROPOSED BLOCK PLAN
23 High View,
Higham, Rochester
ME3 7HR



SCALE 1:500

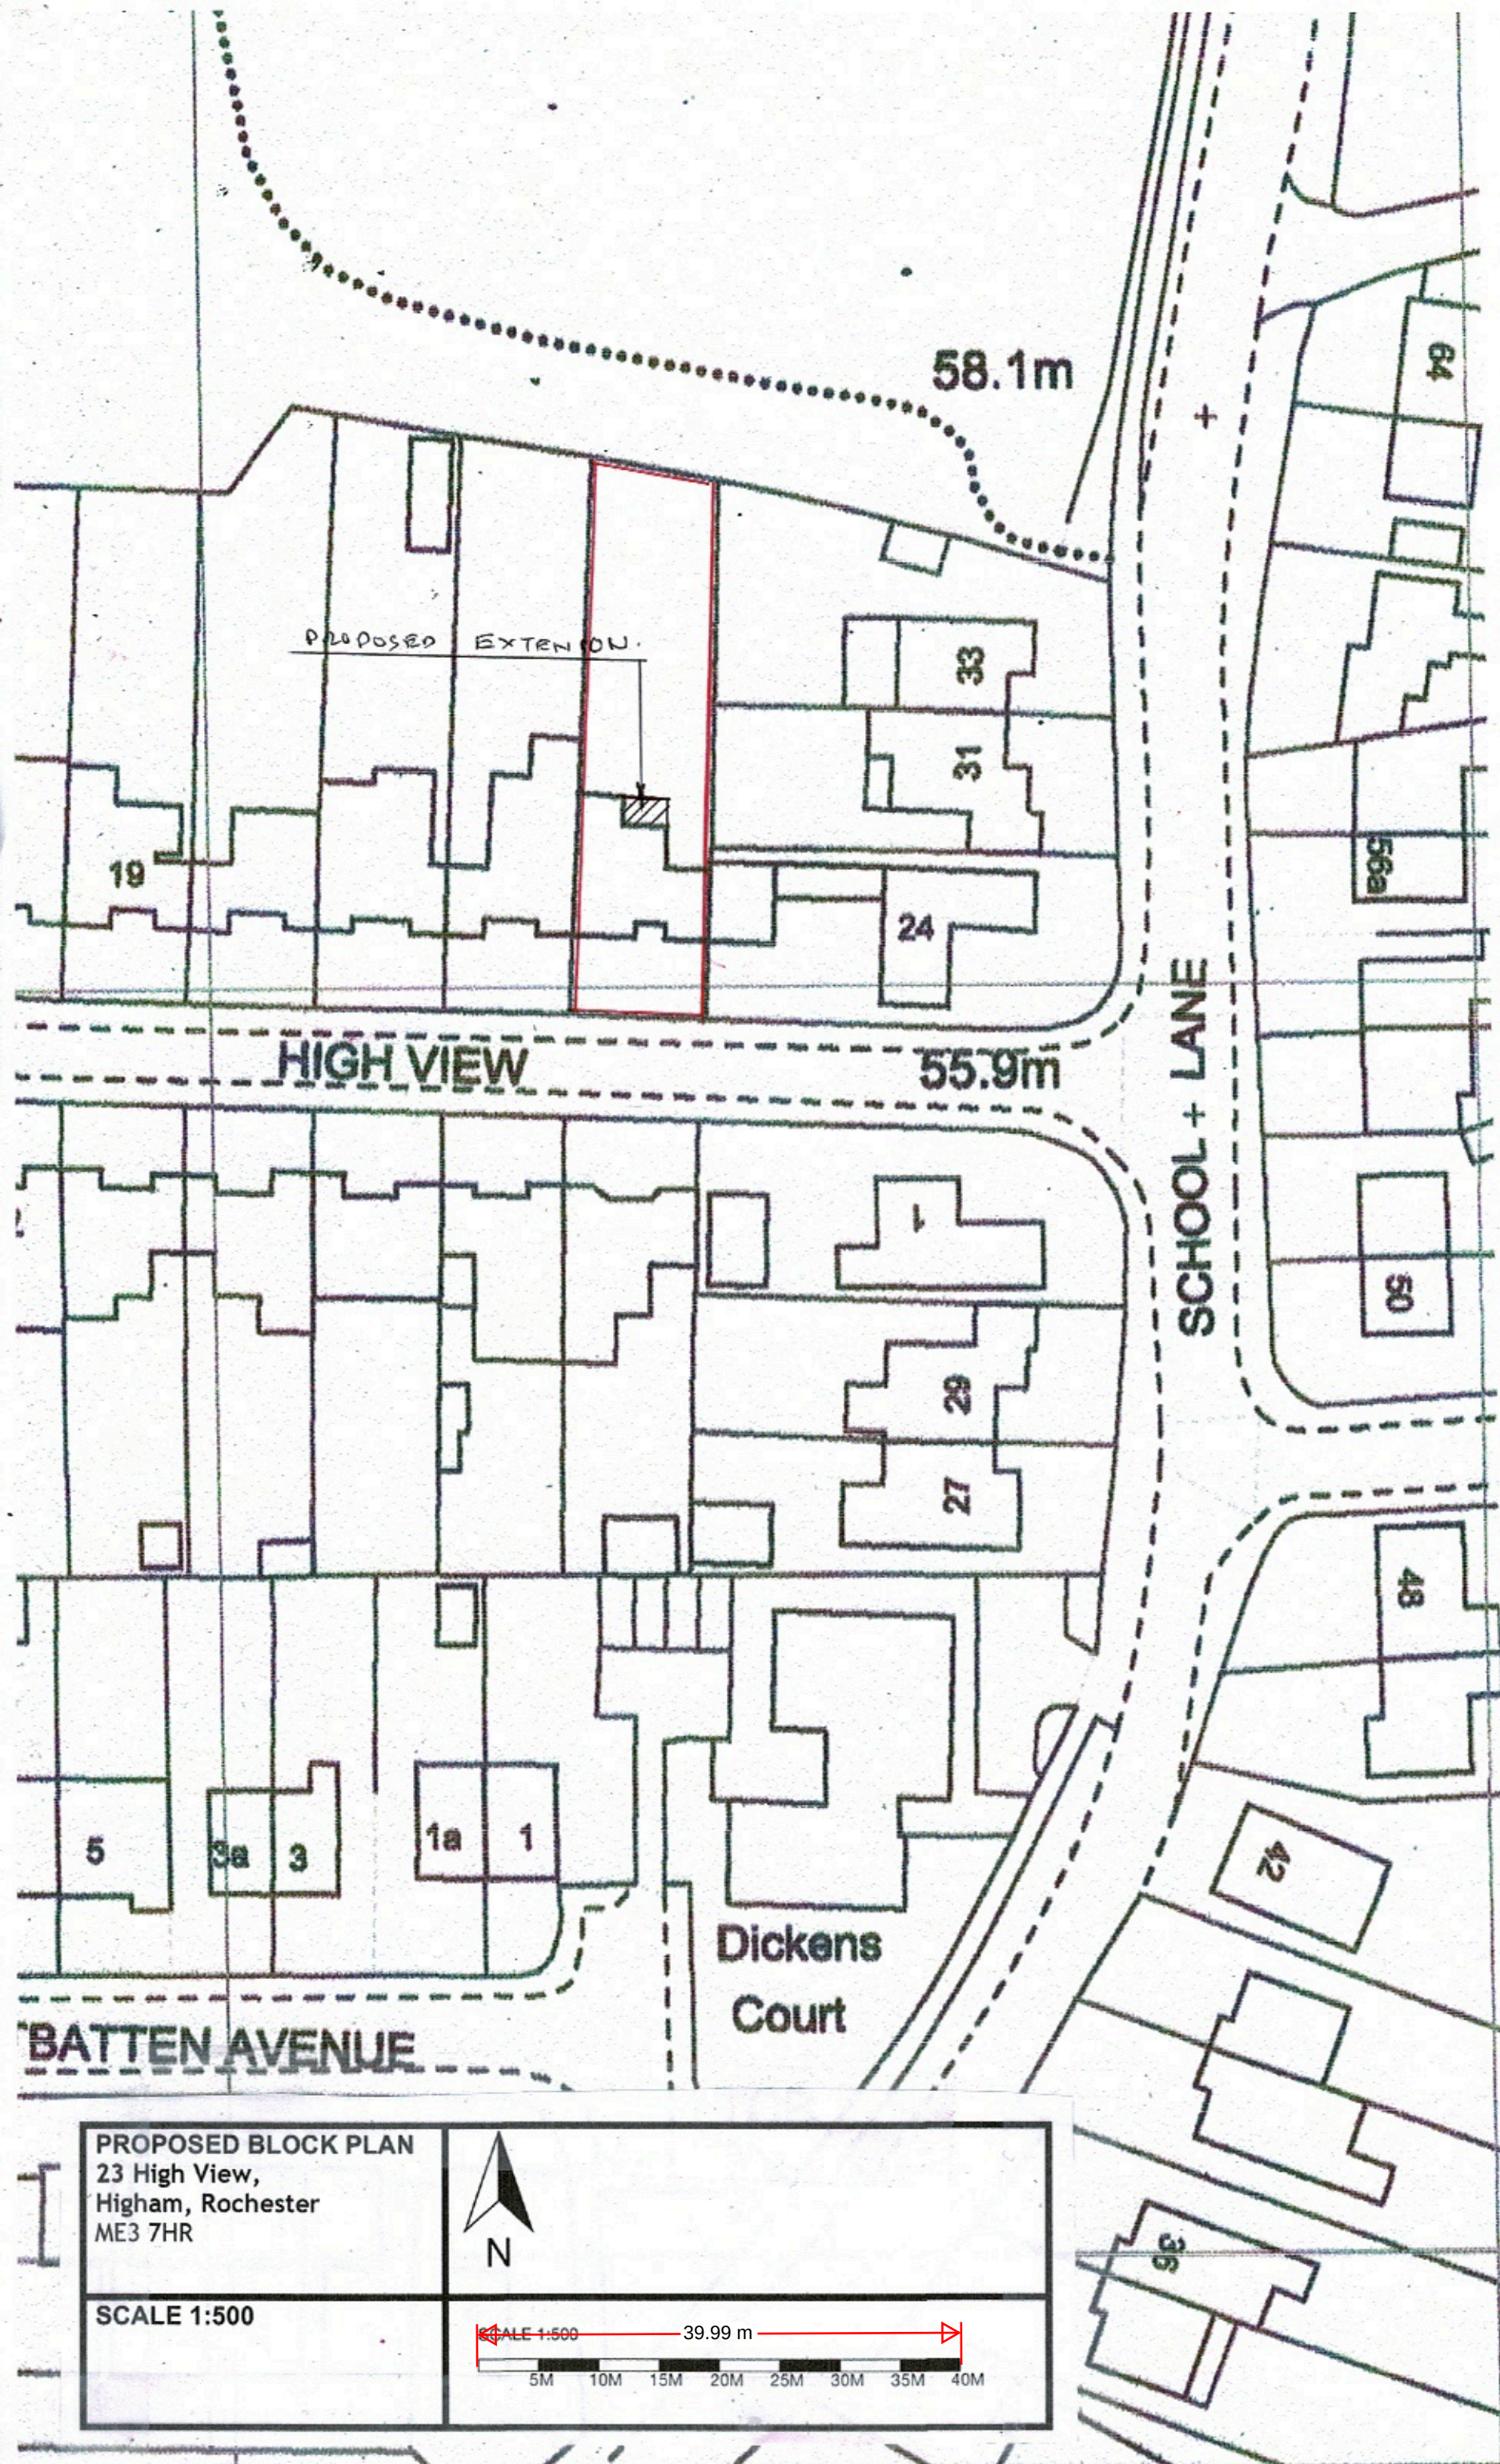