



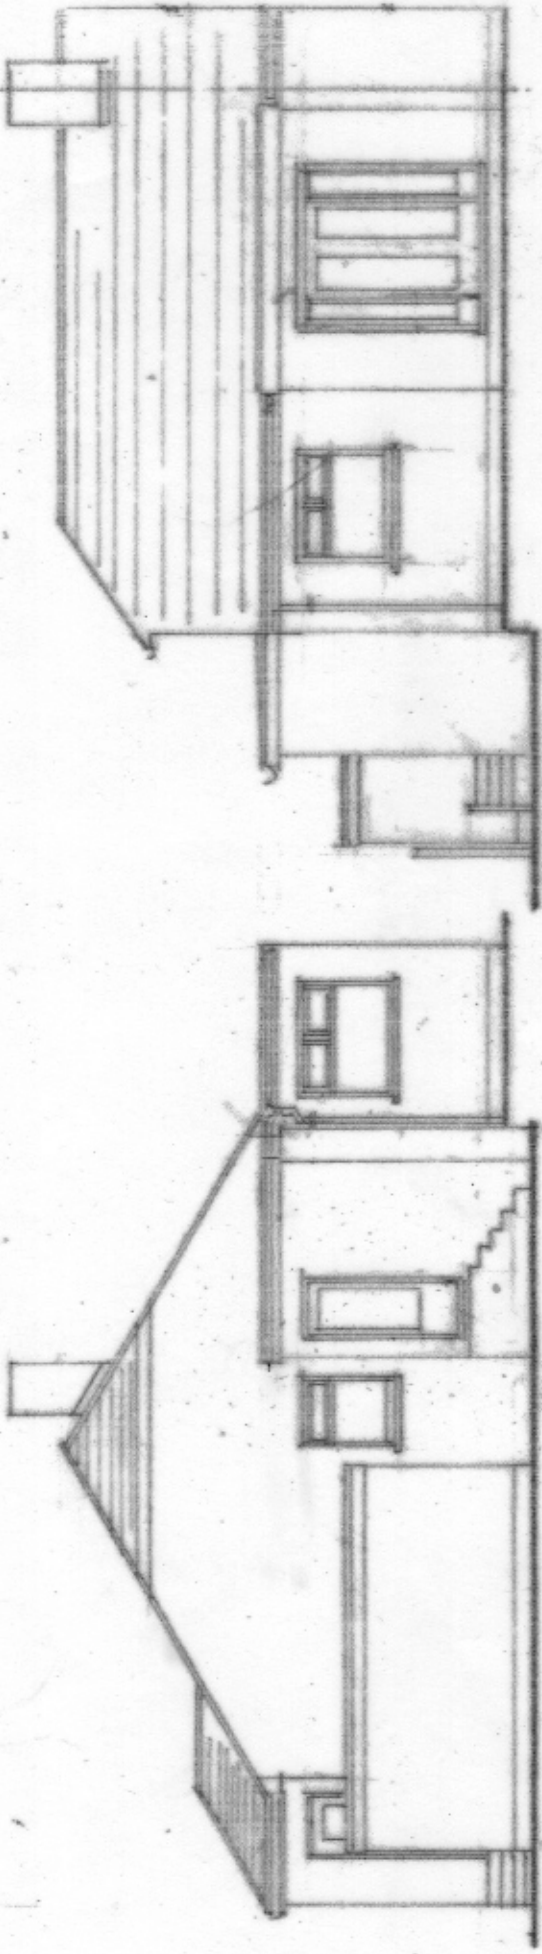

Side Elevation [existing]

Rear Elevation [existing]

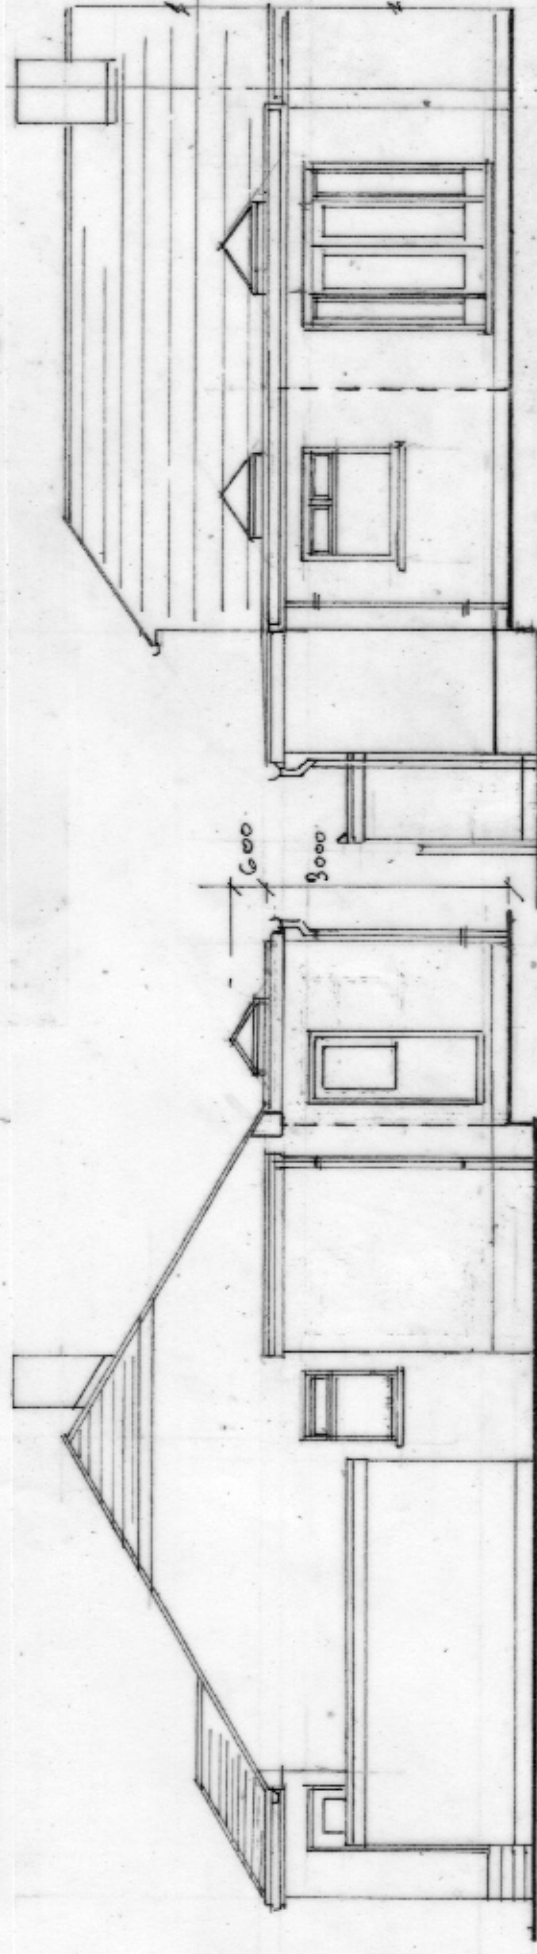

Side Elevation [proposed]

Rear Elevation [proposed]

