


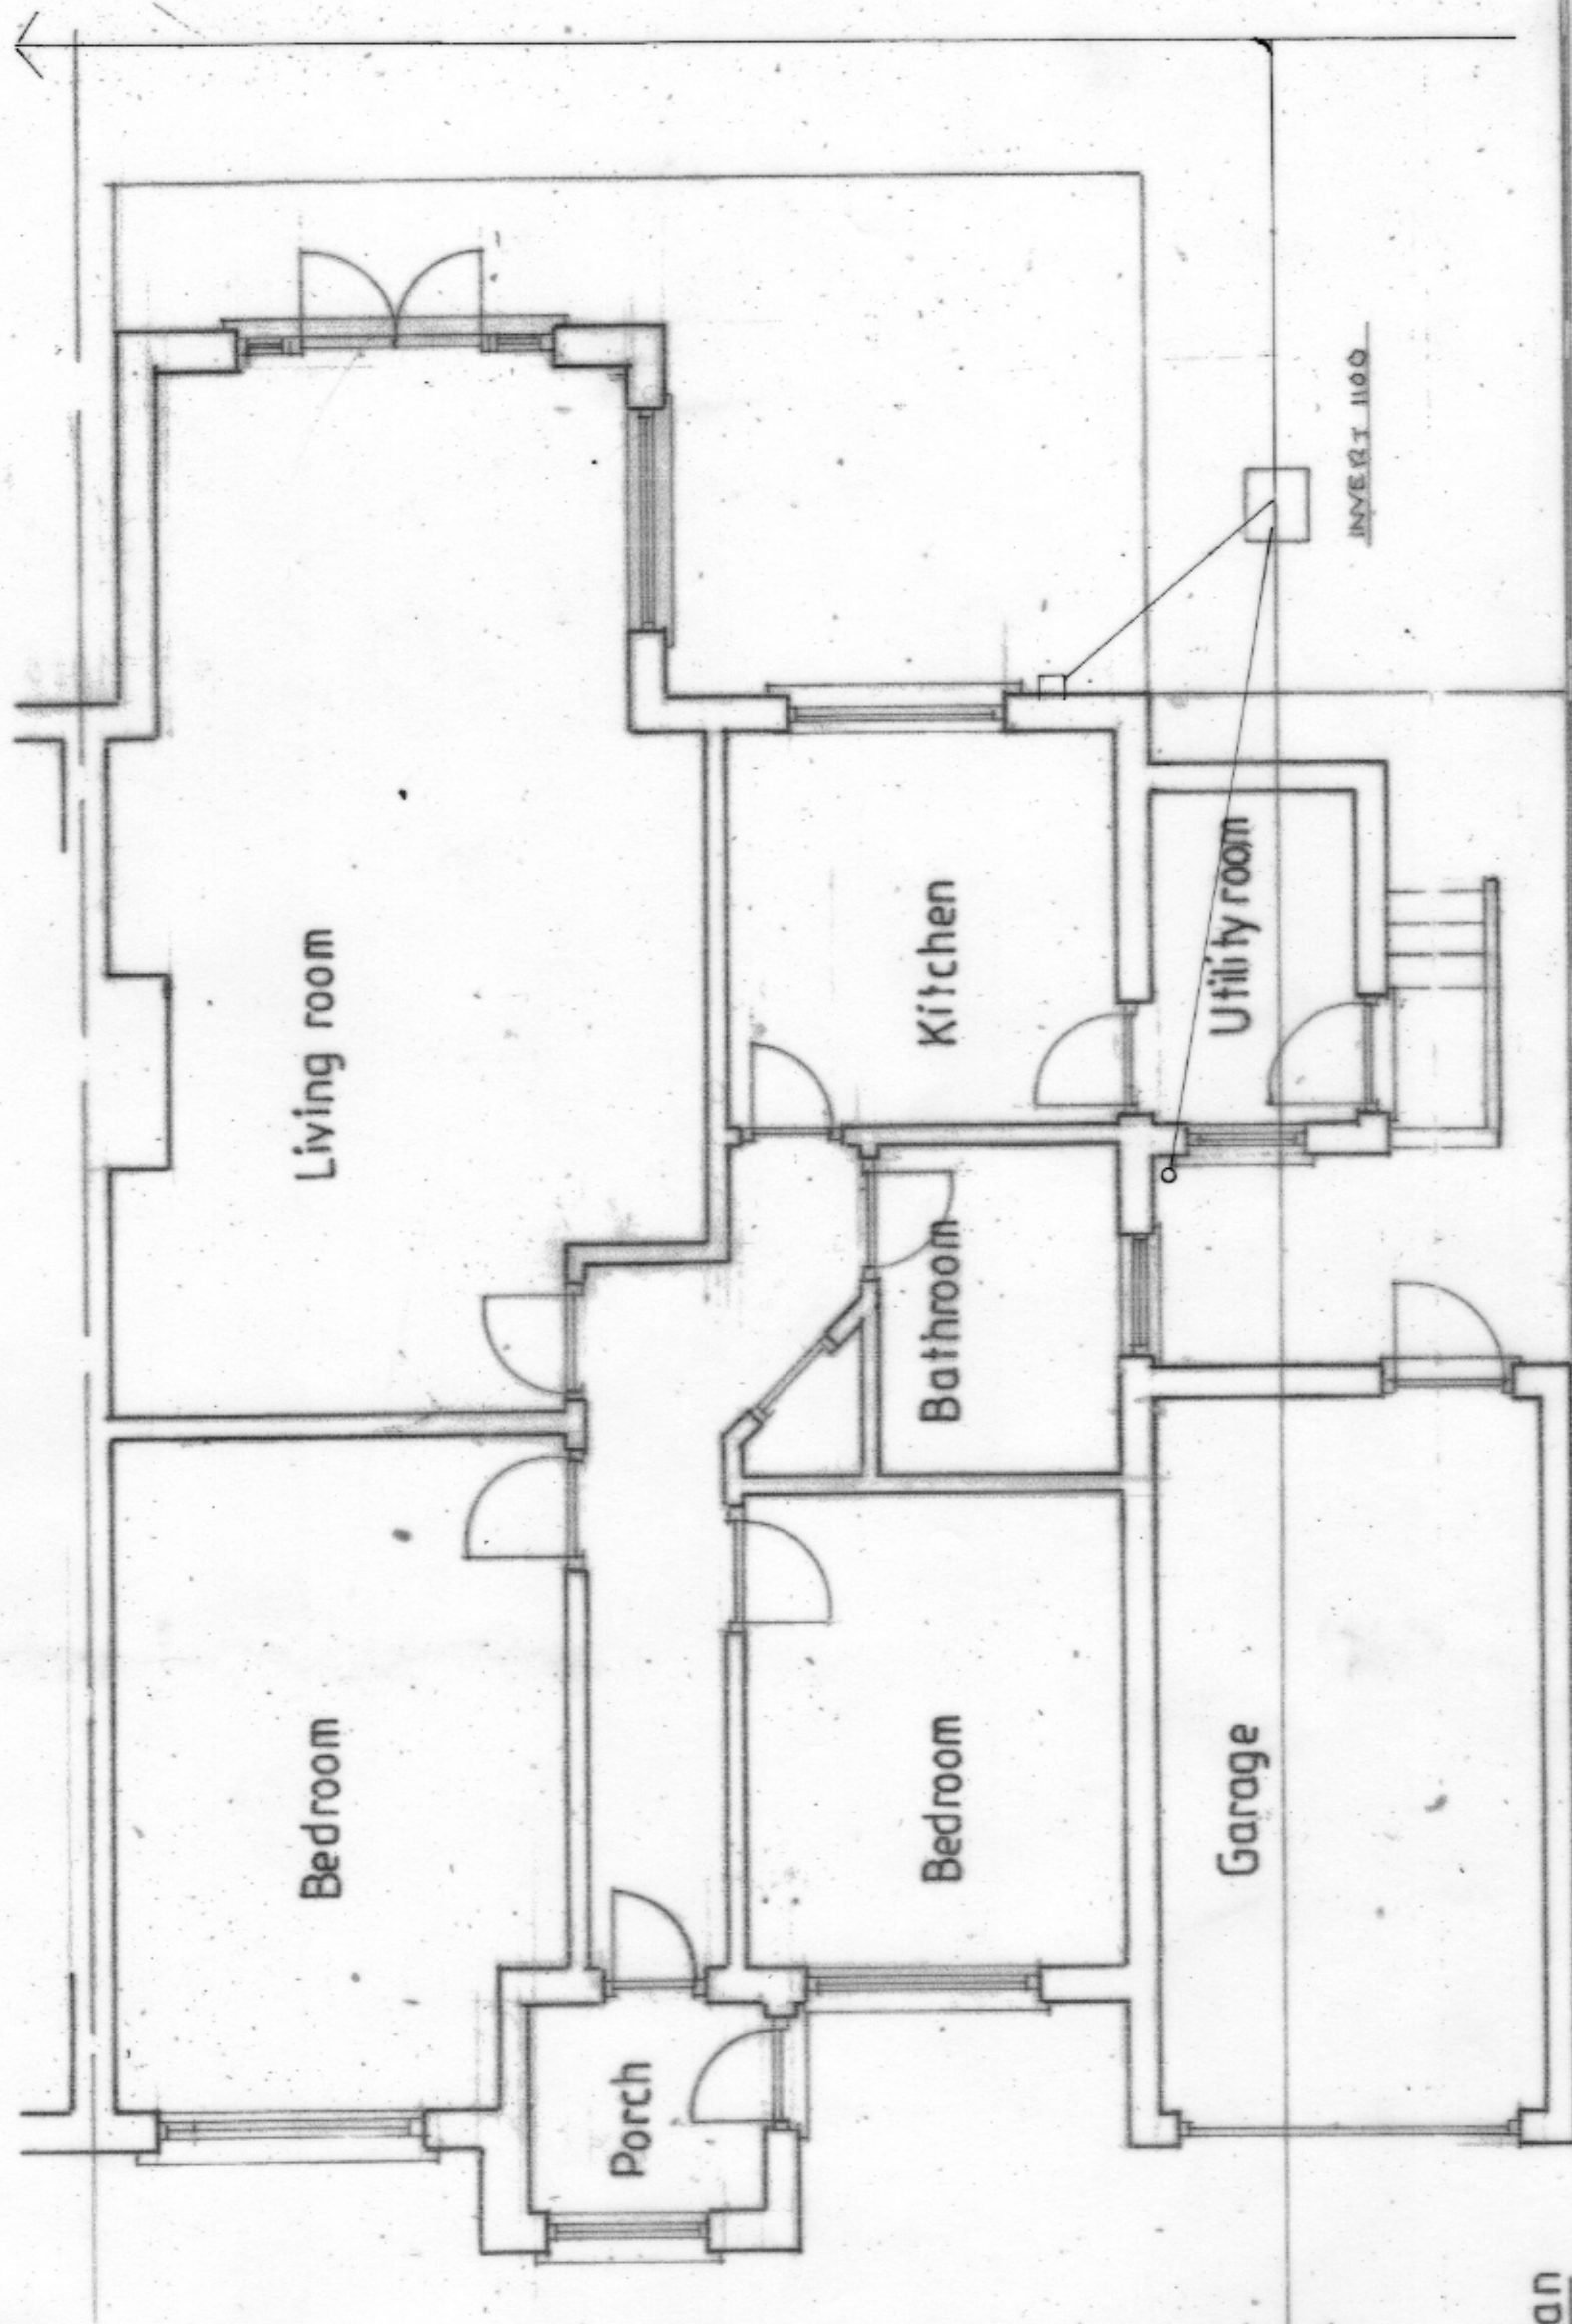

Ground Floor Plan



PROPOSED SINGLE STOREY REAR EXTENSION
MR R LOBBAN 23 HIGH VIEW HIGHHAM KENT ME3 7HR
1:50 @ A3 180424/1 OF 6 7M2 EXISTING GROUND FLOOR PLAN



WESTLEIGH DESIGN