




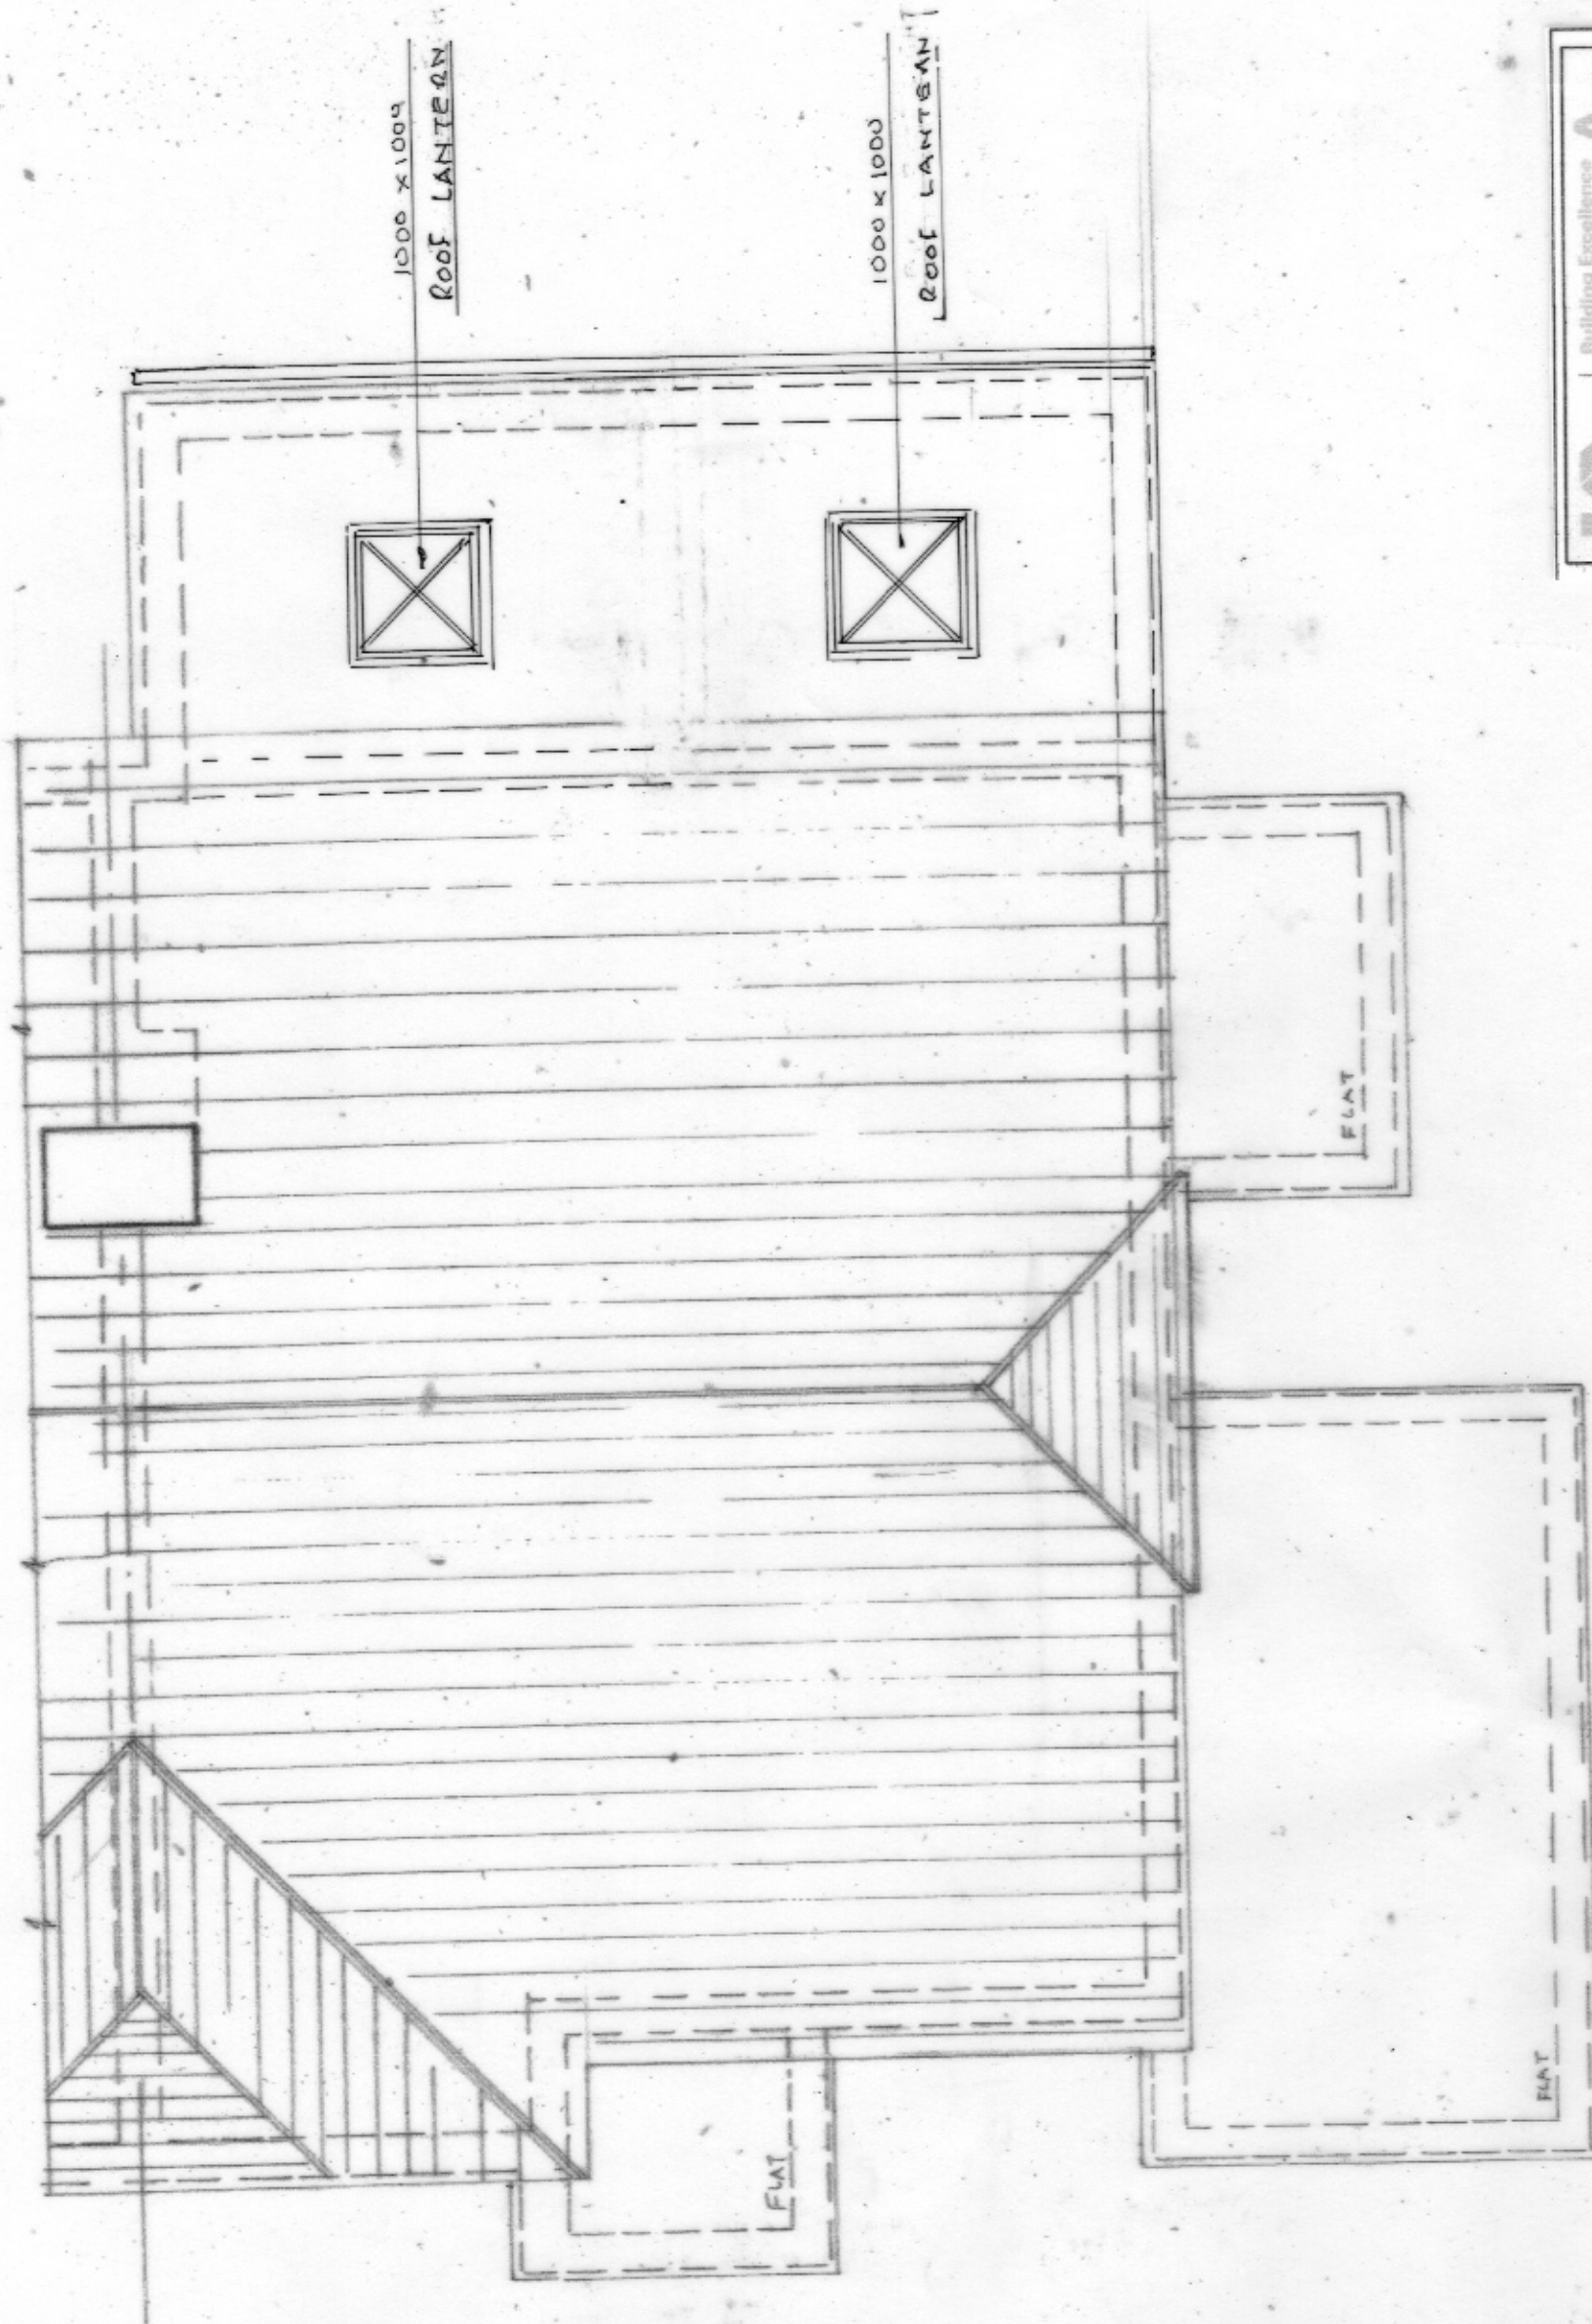

Roof Plan

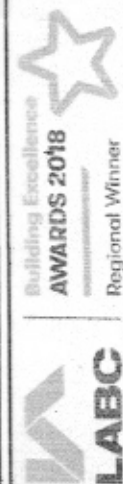

PROPOSED SINGLE STOREY REAR EXTENSION
MR R LOBBAN 23 HIGH VIEW HIGHAM KENT ME3 7HR
1:50 @ A3 180424/4 OF 6 7M2 PROPOSED ROOF PLAN

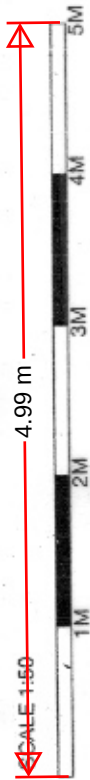

WESTLEIGH DESIGN