



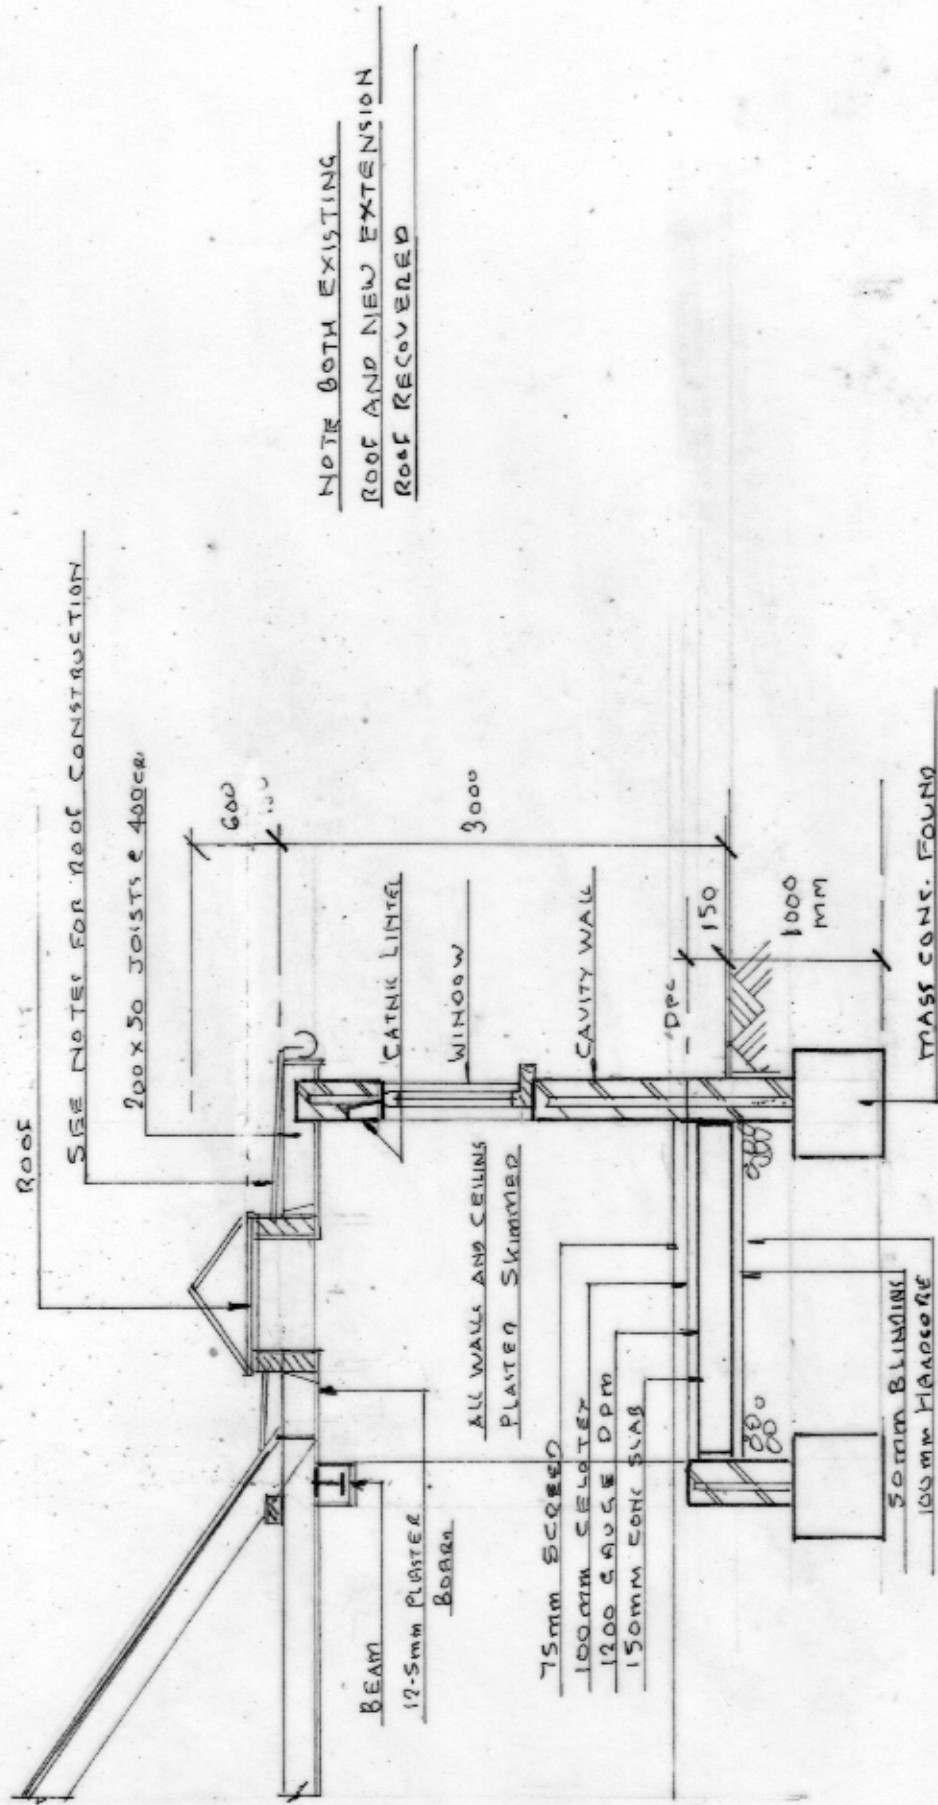

Section 1.1

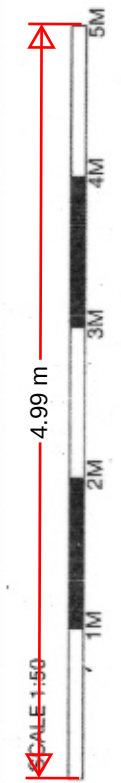

**WESTLEIGH DESIGN**



**PROPOSED SINGLE STOREY REAR EXTENSION**  
**MR R LOBBAN 23 HIGH VIEW HIGHHAM KENT ME3 7HR**  
**1:50 @ A3 180424/6 OF 6 7M2 PROPOSED SECTION**