


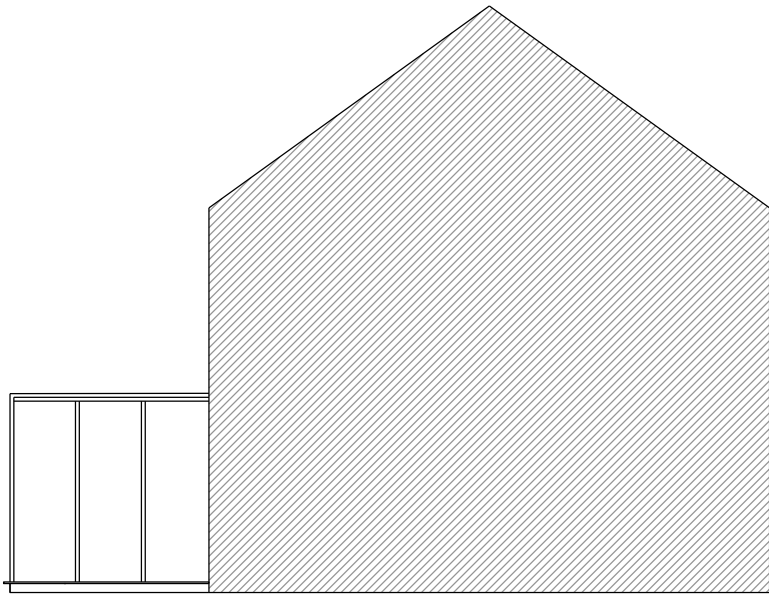


4

SFA-002

Existing Side Elevation

Scale 1:100

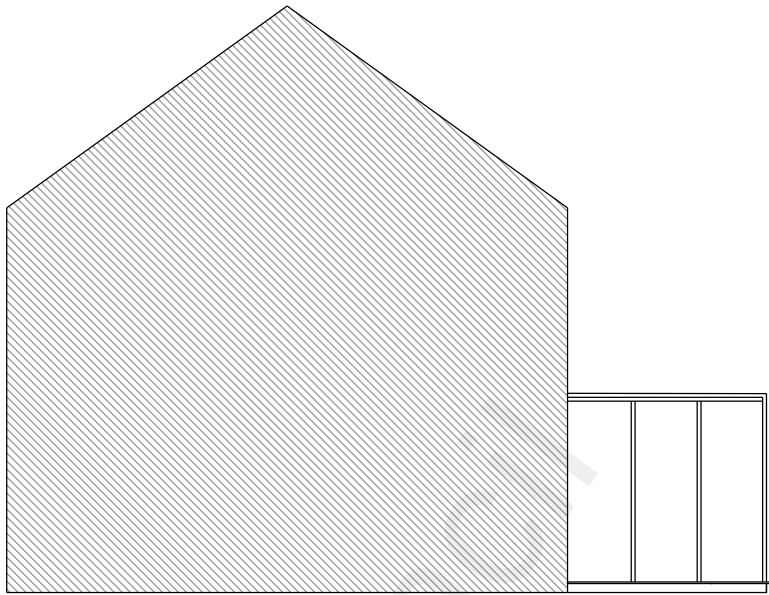


5

SFA-002

Existing Side Elevation

Scale 1:100

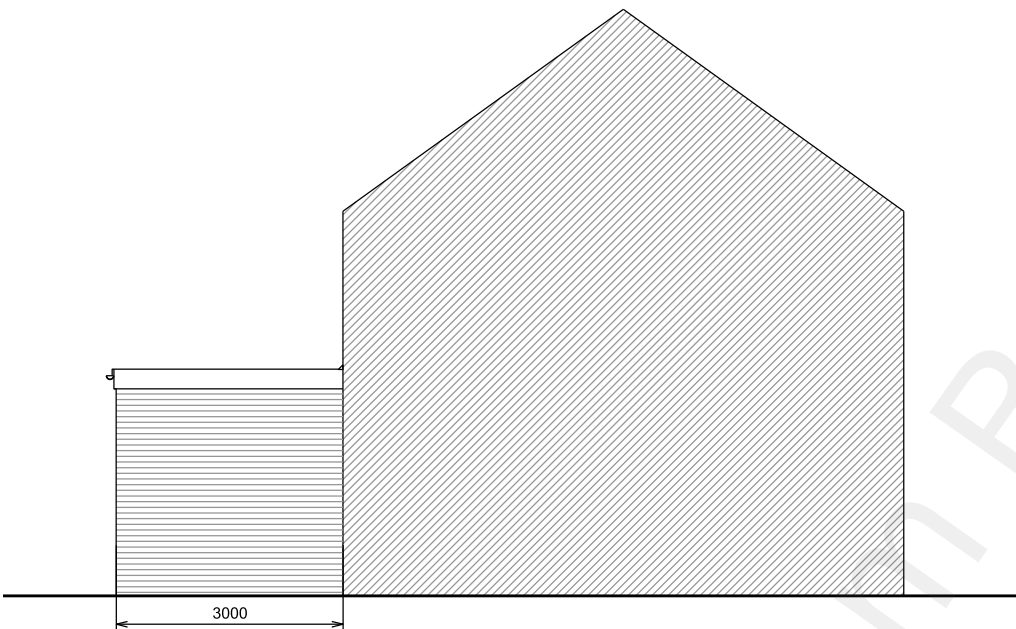

6

SFA-003

Proposed Side Elevation

Scale 1:100



7

SFA-003

Proposed Side Elevation

Scale 1:100

- Notes:
1. Do not scale from this drawing.
 2. All dimensions are in millimeters unless noted otherwise.
 3. All dimensions and levels are approximate and are to be checked and verified onsite prior to commencement of construction and fabrication
 4. Contractor to assume design responsibility under CDM2015.
 5. Note, all structural information noted should be checked against detailed structural engineers information /calculation sheets.

01	16/05/2022	For Information
Rev.	Date	Description
Location :		
84 St Francis Avenue, Gravesend, Kent. DA12 4SW		
Title :		
Existing & Proposed Elevations		
Drg No : SFA-004		Scale : Various @ A3

