


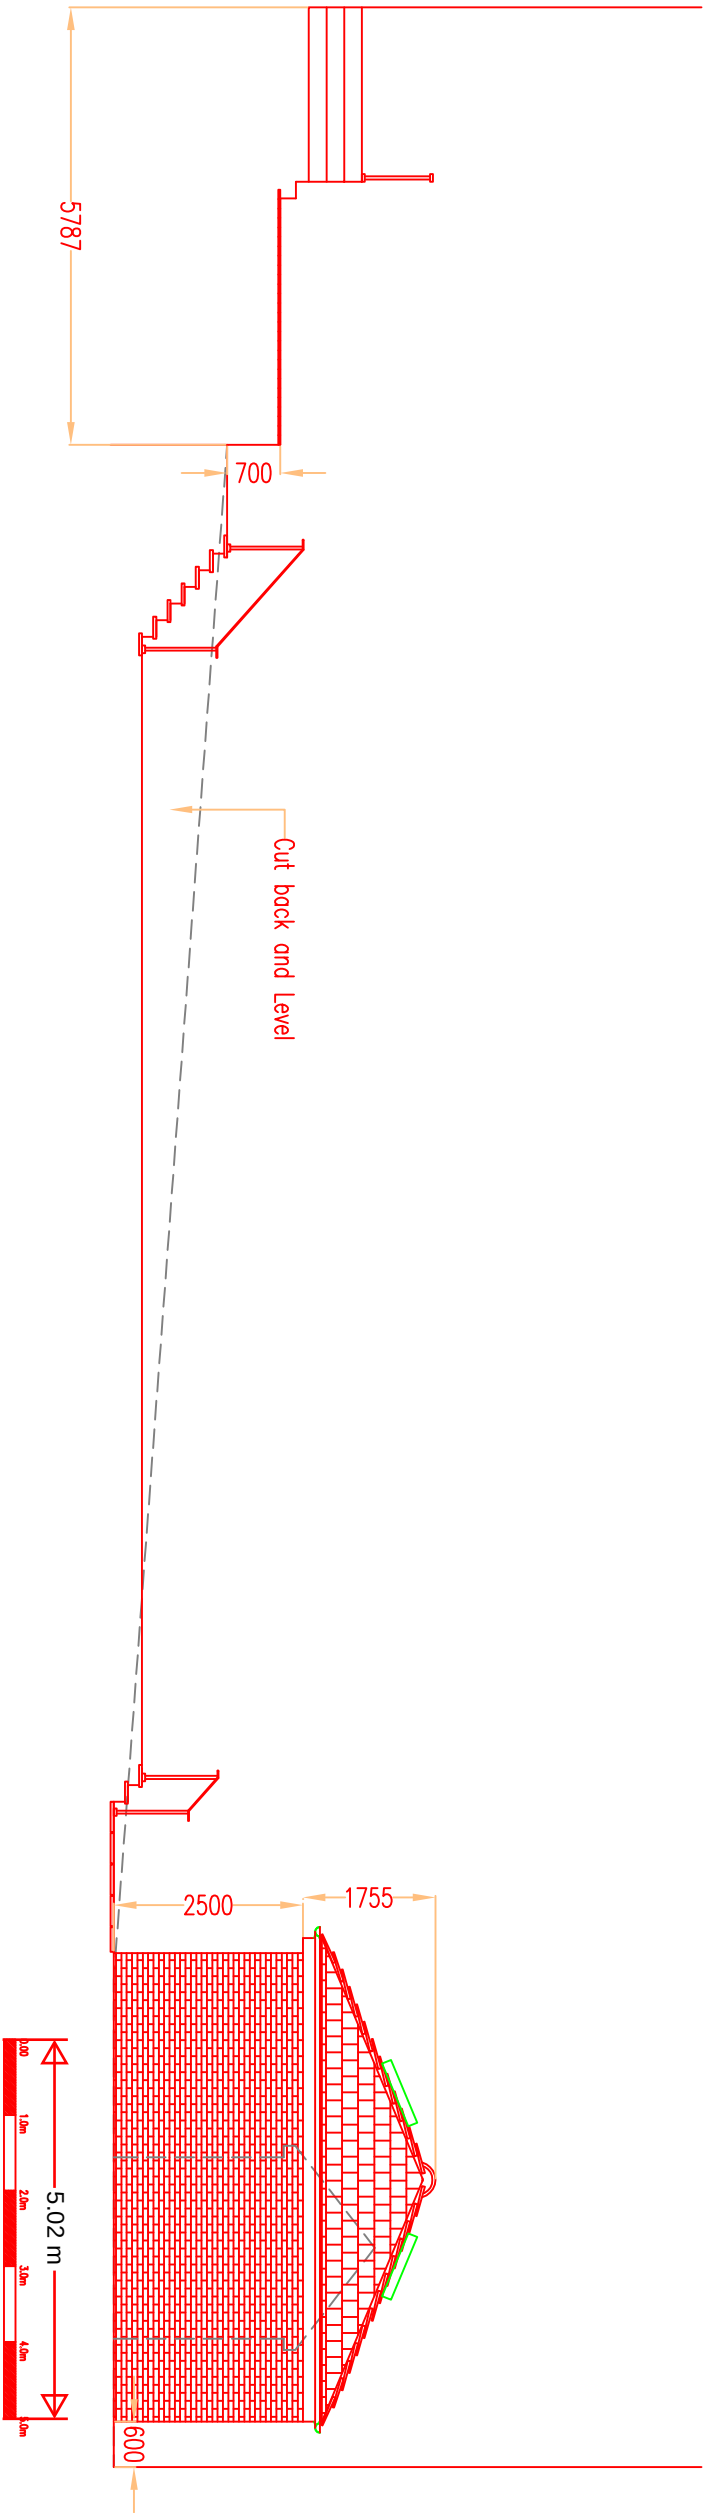

Proposed Side Elevation

		Client		Drawing Title		Drawing No.		Revision	
		Mr H Dhanda 305 Wrotham Road Gravesend Kent DA13 9JH		Proposed Elevation of Rear Games room		2167-007		01	
		This drawing is copyright and may not be reproduced or made use of unless expressly agreed by the Design Team. All dimensions must be checked on site.		Dormers removed and roof pitch reduced		Scale 1:100@A3		Date JULY 2023	
				Computer File No.		Project No.			
Drawn By				Checked By					
Coordinated By				Approved By					