

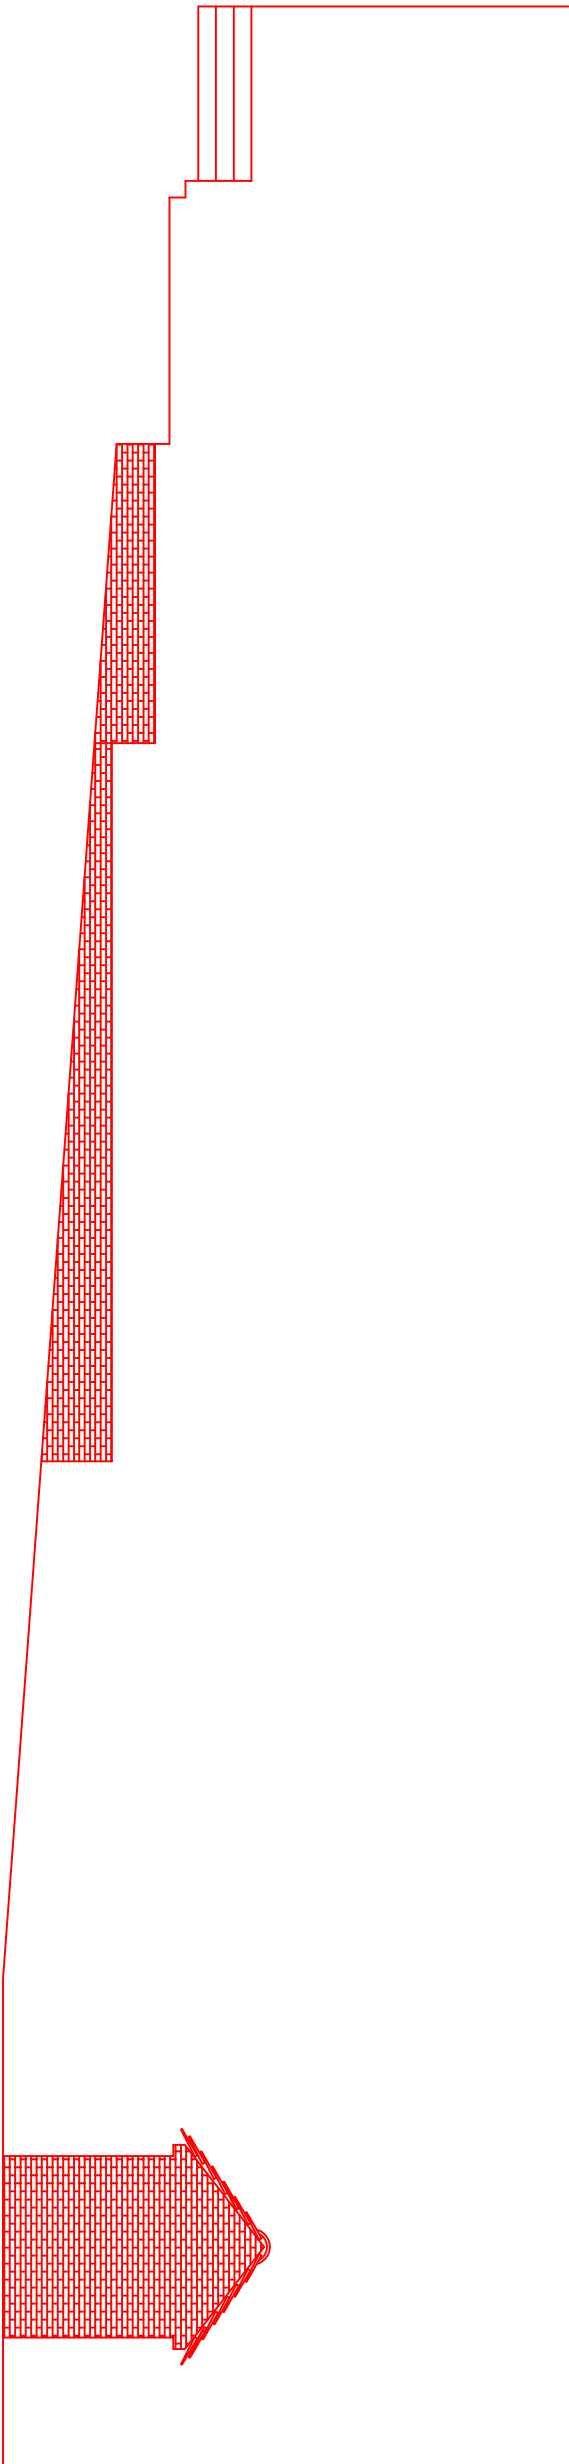


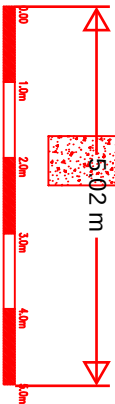

Existing Section

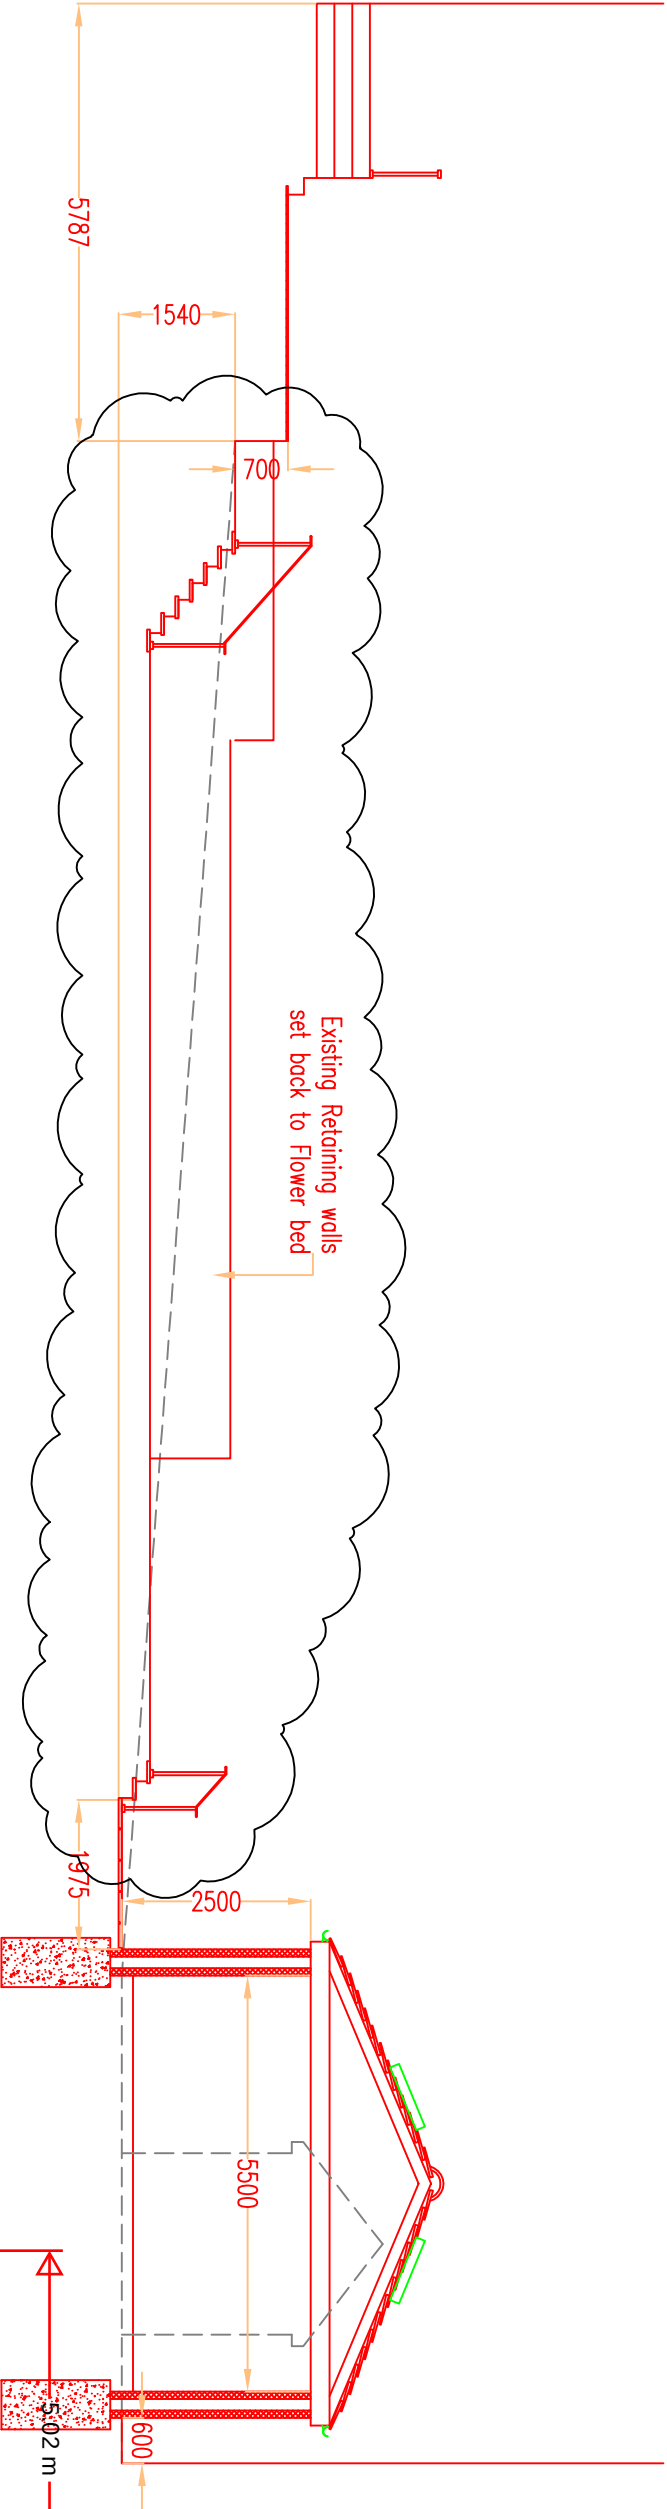

Proposed Section

Client		Drawing Title		Drawing No.		Revision	
Mr H Dhanda 305 Wrotham Road Gravesend Kent DA13 9JH		Existing and Proposed Cross Section		21673-003		01	
				Scale 1:100@A3		Date JULY 2023	
				Computer File No.		Project No.	
				Drawn By Raj Bhatti		Checked By	
				Coordinated By		Approved By	