


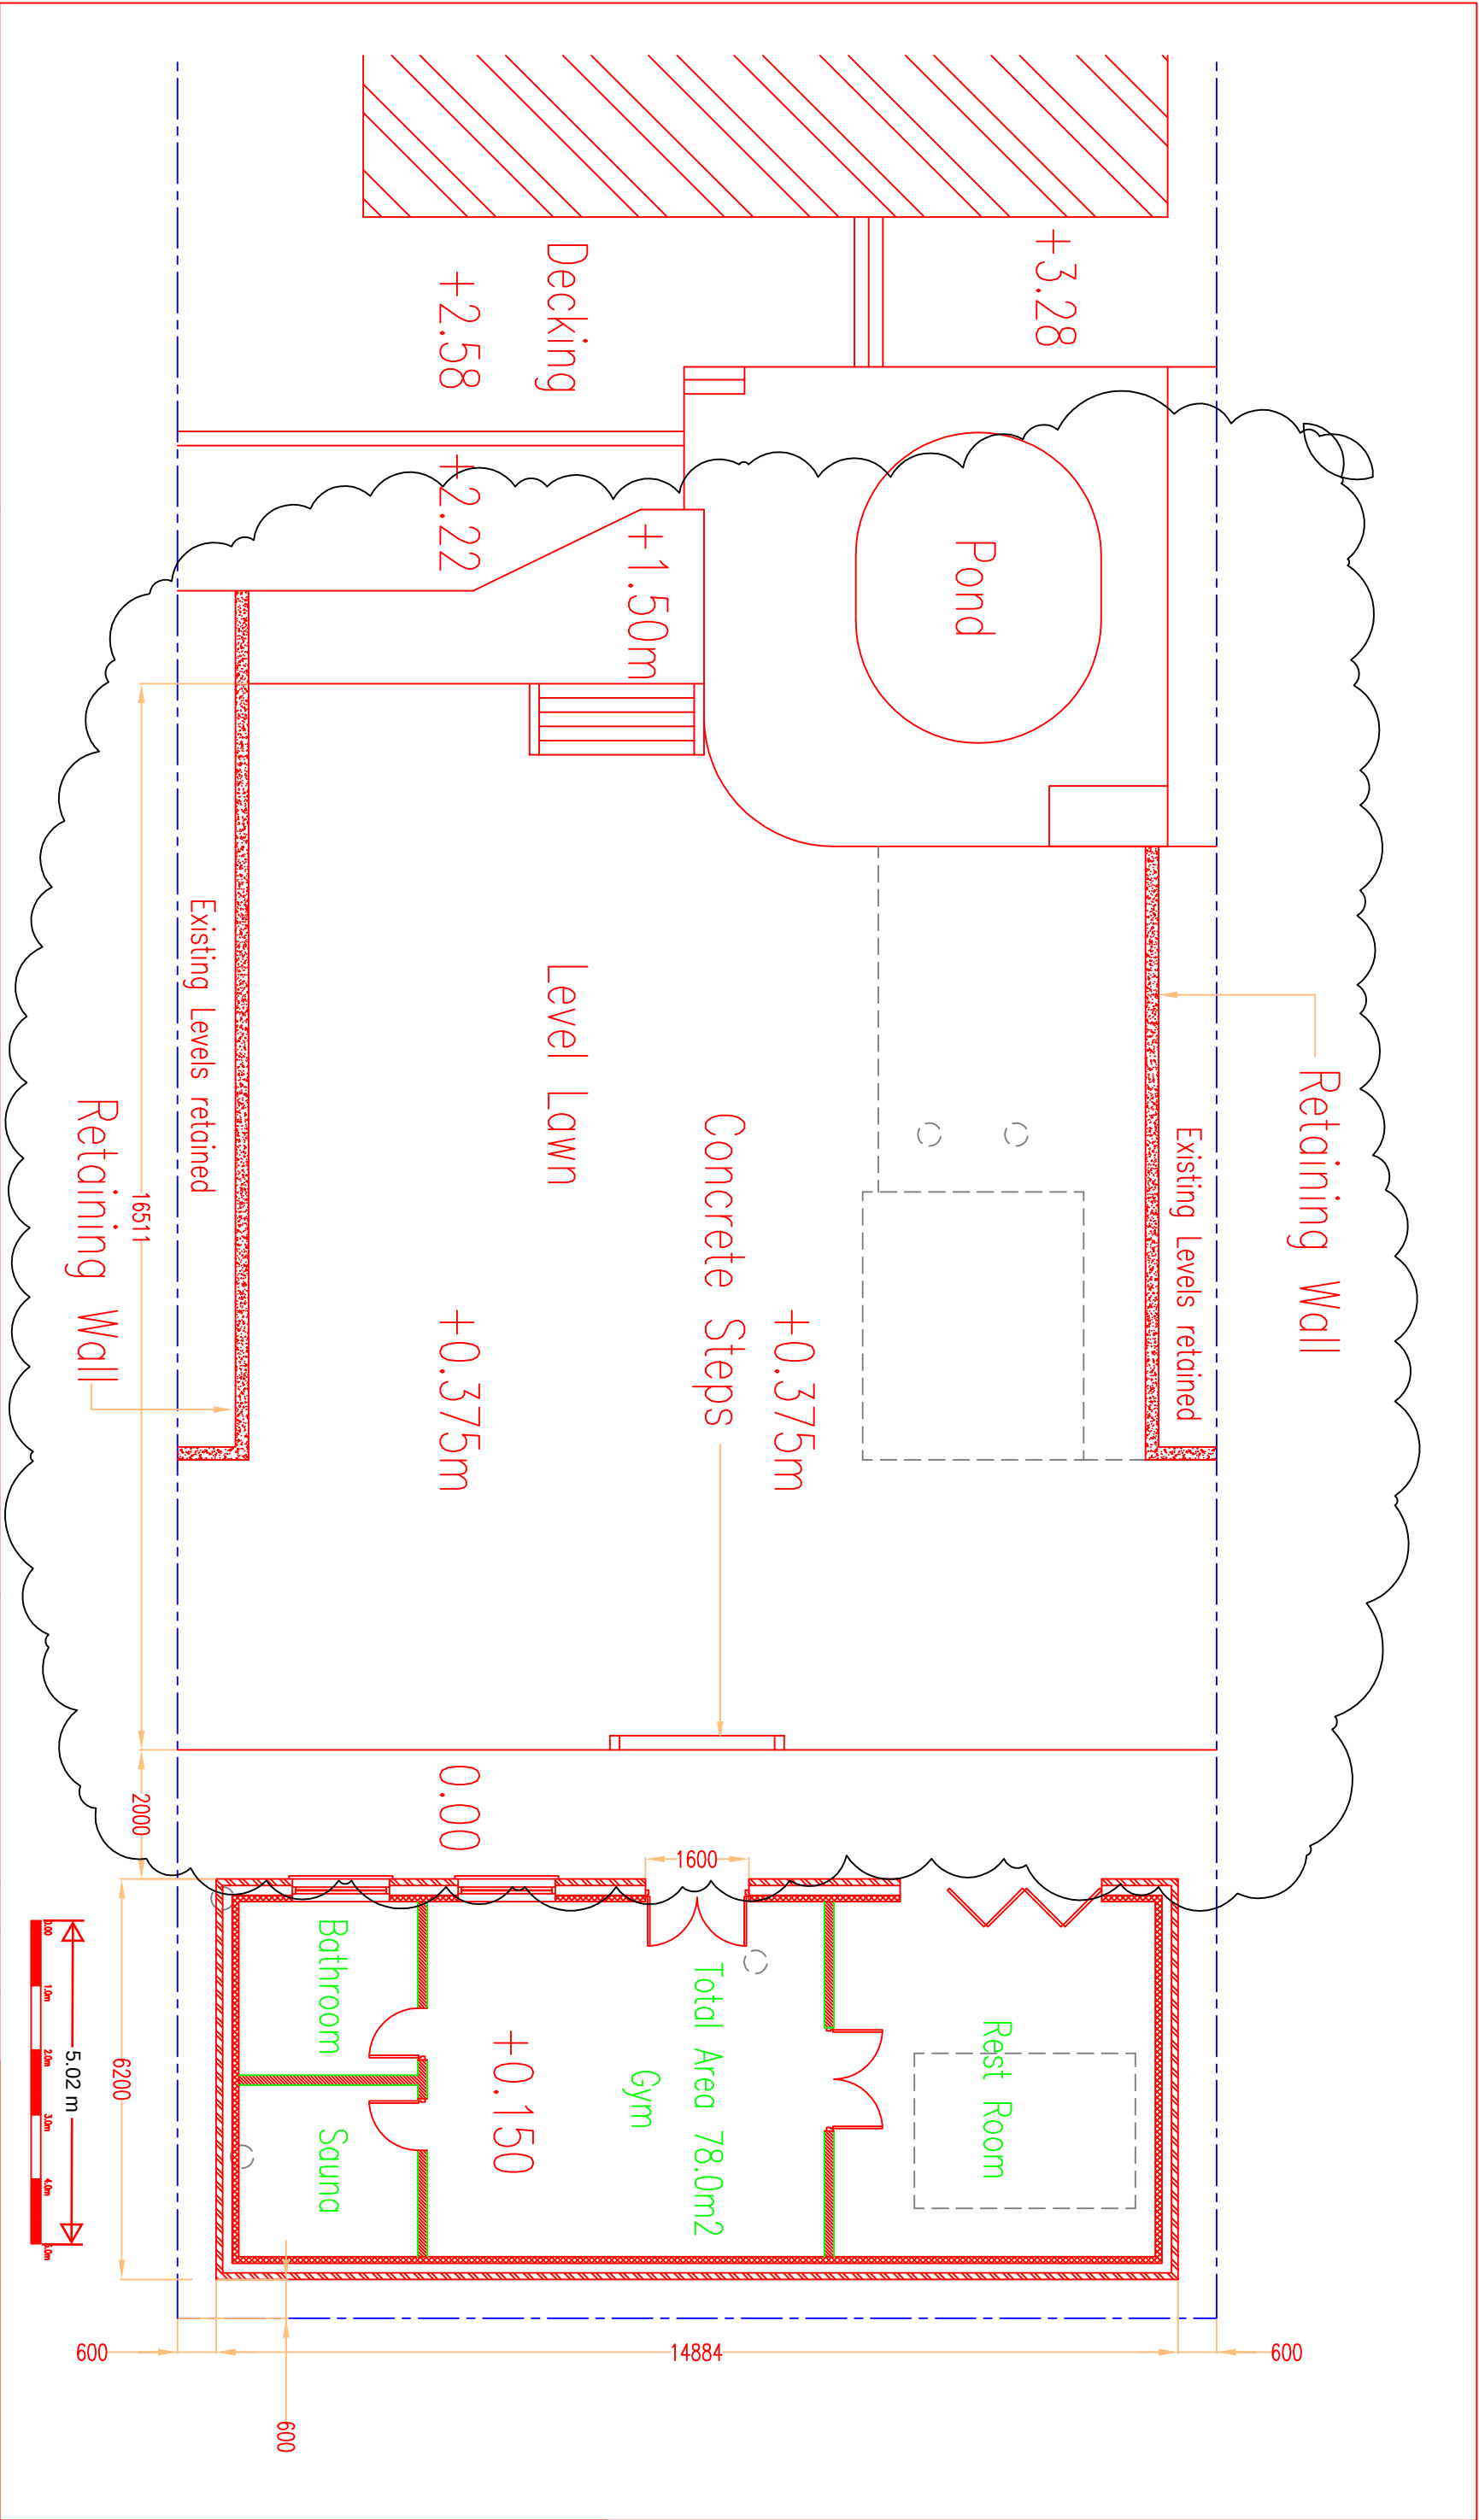

Client		Drawing Title		Amendments made as clouded		Drawing No.		Revision	
Mr H Dhanda 305 Wrotham Road Gravesend Kent DA13 9JH		Proposed Rear Games Room Plan		RB 01		March 24		2167-004	
								01	
								Date JULY 2023	
								Project No.	
								Checked By	
								Approved By	